


EXISTING FENCE

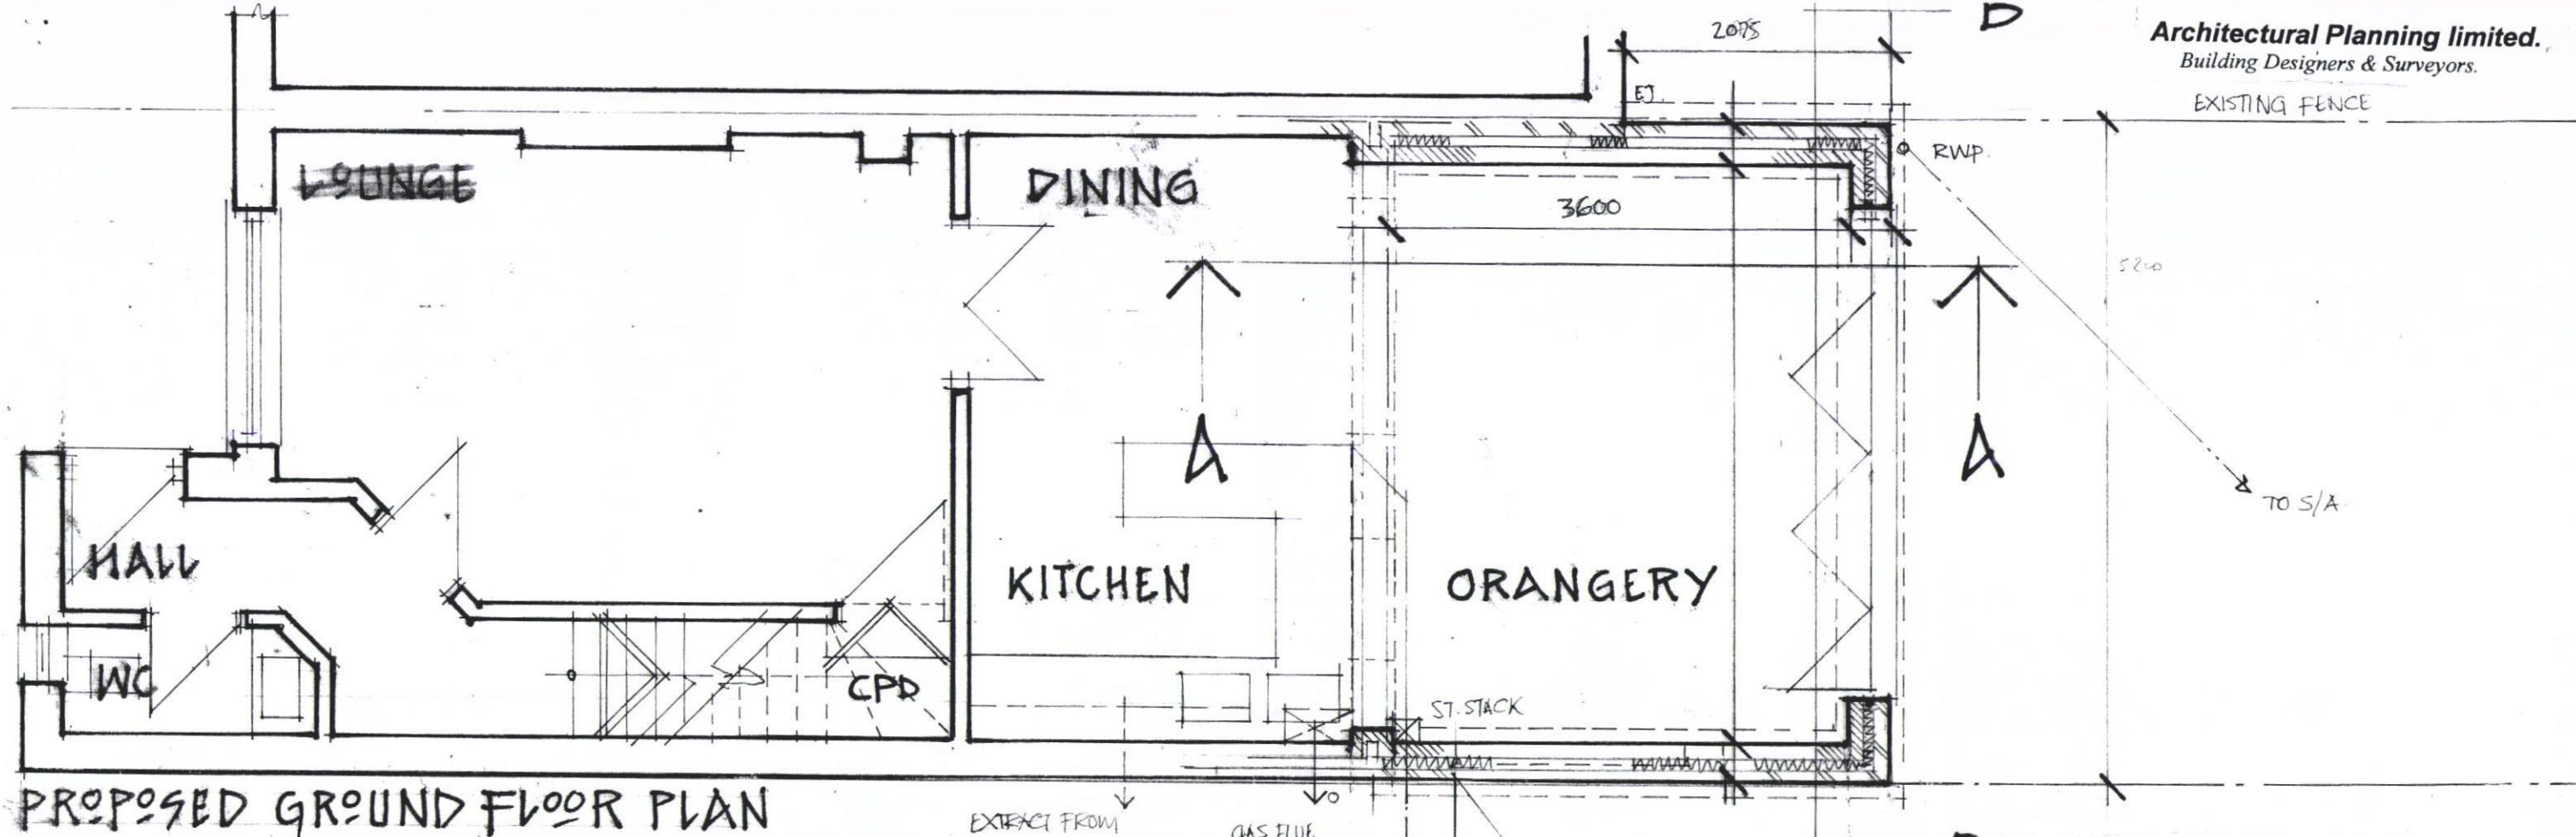

PROPOSED GROUND FLOOR PLAN


EXTRACT FROM  
HOOD

GAS FLUE  
REPOSITIONED


TO BTG FOUL M.H.

**Proposed Alterations and improvements to;  
30 The Parchment, Havant, Hampshire. PO9 1HD.  
For Mr & Mrs Meller.**

PROPOSED PLANS, SECTIONS. SEPTEMBER 2012,  
DRG NO: Y2012/09/03/05, SCALE 1: 50 @ A3.

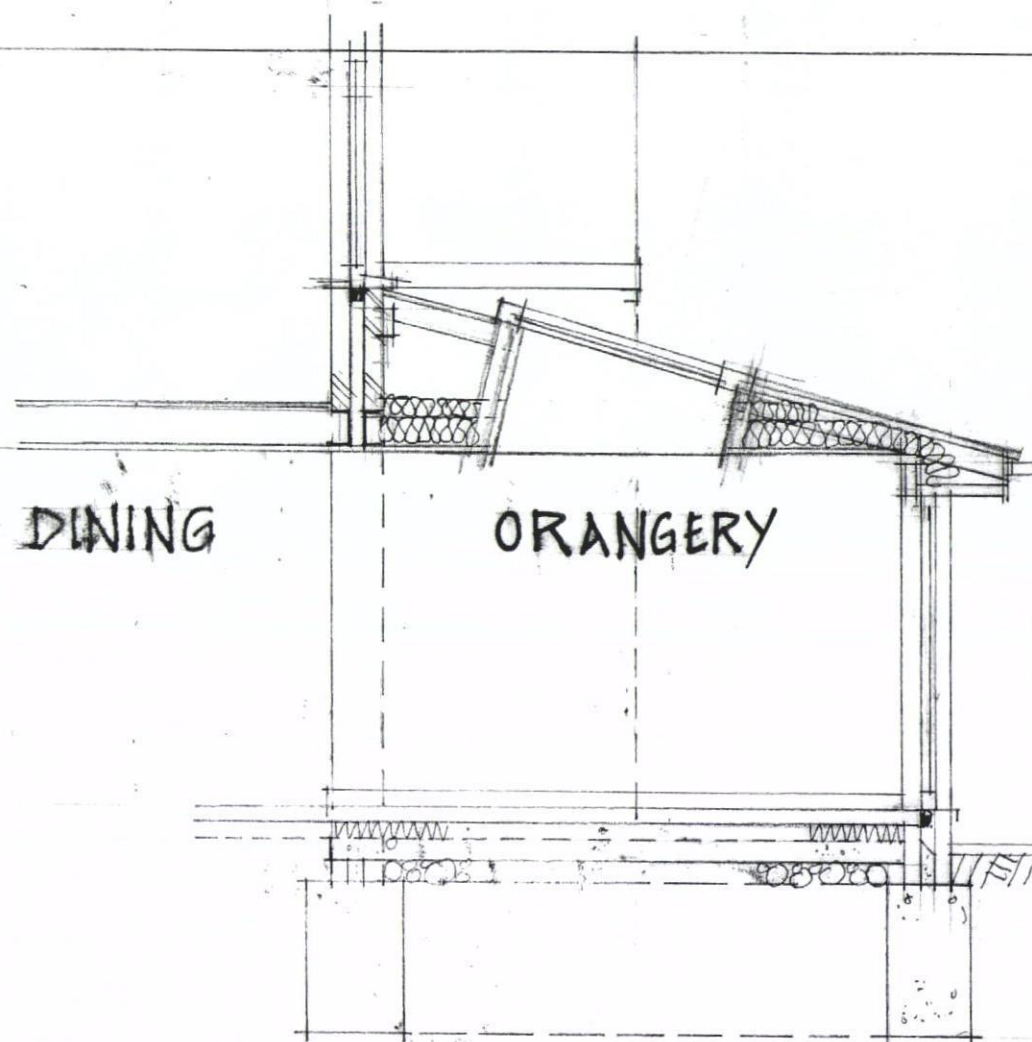

SECTION A-A

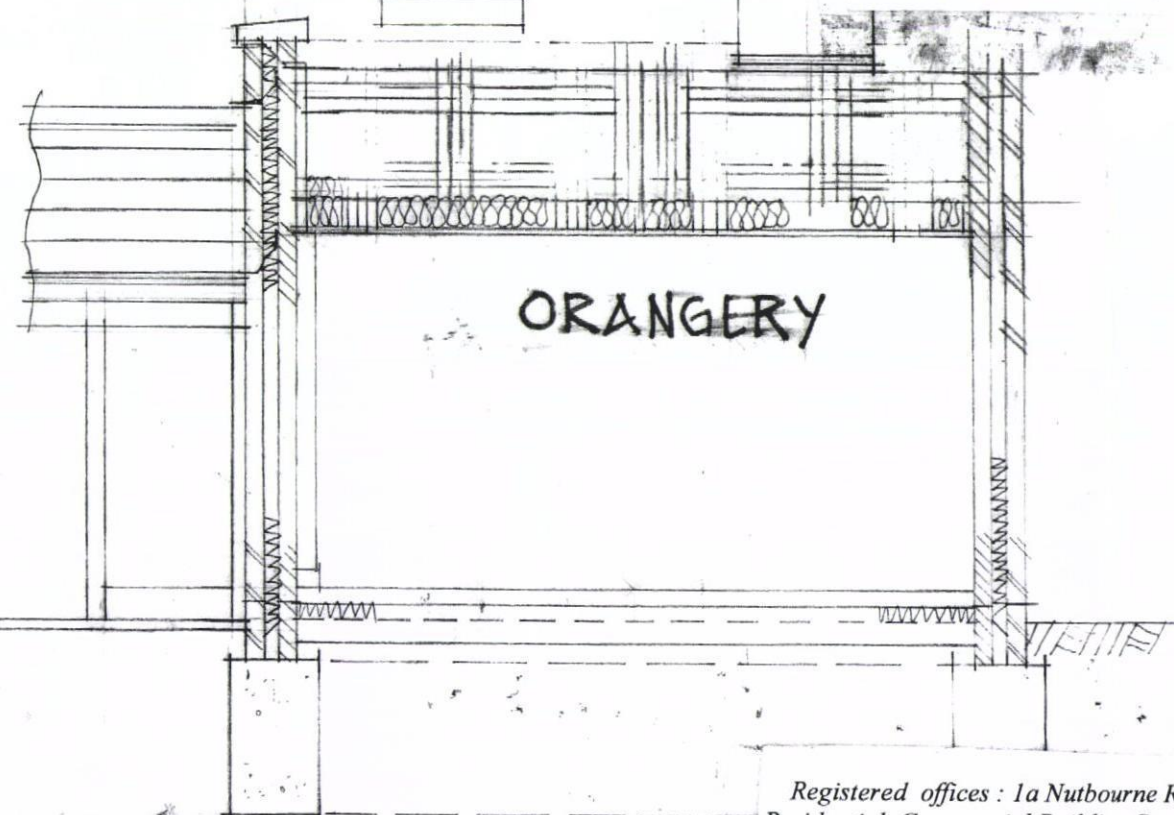

SECTION B-B

COUNCIL

15 NOV 2012

RECEIVED