

notes

this drawing is the copyright of the **pdp architecture llp** and must not be reproduced in whole or part or used for the execution of works without their permission.
all dimensions to be checked on site prior to commencement of construction works and the architect notified of any discrepancy.
figured dimensions are to be used in preference to scaled dimensions.
no deviation from this drawing will be permitted without prior consent of the architect.
all drawings are prepared subject to a full measured and structural survey of the buildings and site.
all structural work is subject to the appointment of a structural engineer to confirm and agree the structural proposals.
os promap licence no. 100020449.


health & safety:
exceptional risks involving specific methods of construction or exceptional maintenance issues:
NO SIGNIFICANT RISK

revision notes

revision notes	date	drawn/checked
Scale within 50 mm @ a1 - 25 mm @ a3		


client Horizon Leisure Trust

planning

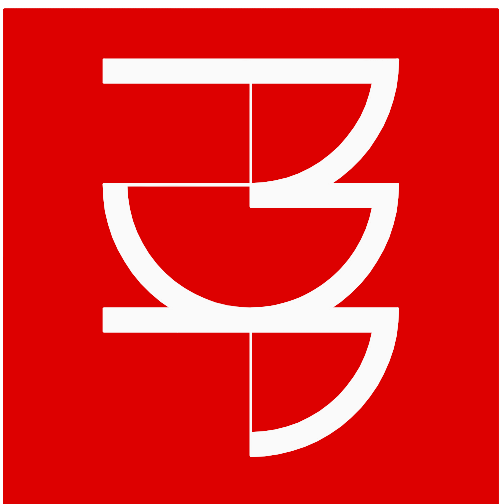


pdp architecture llp
chartered architects town planning
interior design consultants
2 beechworth road havant
hampshire po9 1ax
tel 023 9248 1100
fax 023 9247 5050
email pdp@pdp-architects.co.uk
www.pdp-architects.co.uk


project	FORMER BOWLS HALL REDEVELOPMENT AT HAVANT LEISURE CENTRE		
detail	EXISTING ELEVATIONS		
drawn	JSW	checked	HYA
date	10.10.13	status	PLANNING
at scale	a3 scale	rev	27922-PL02 P1
1:100	1:200		

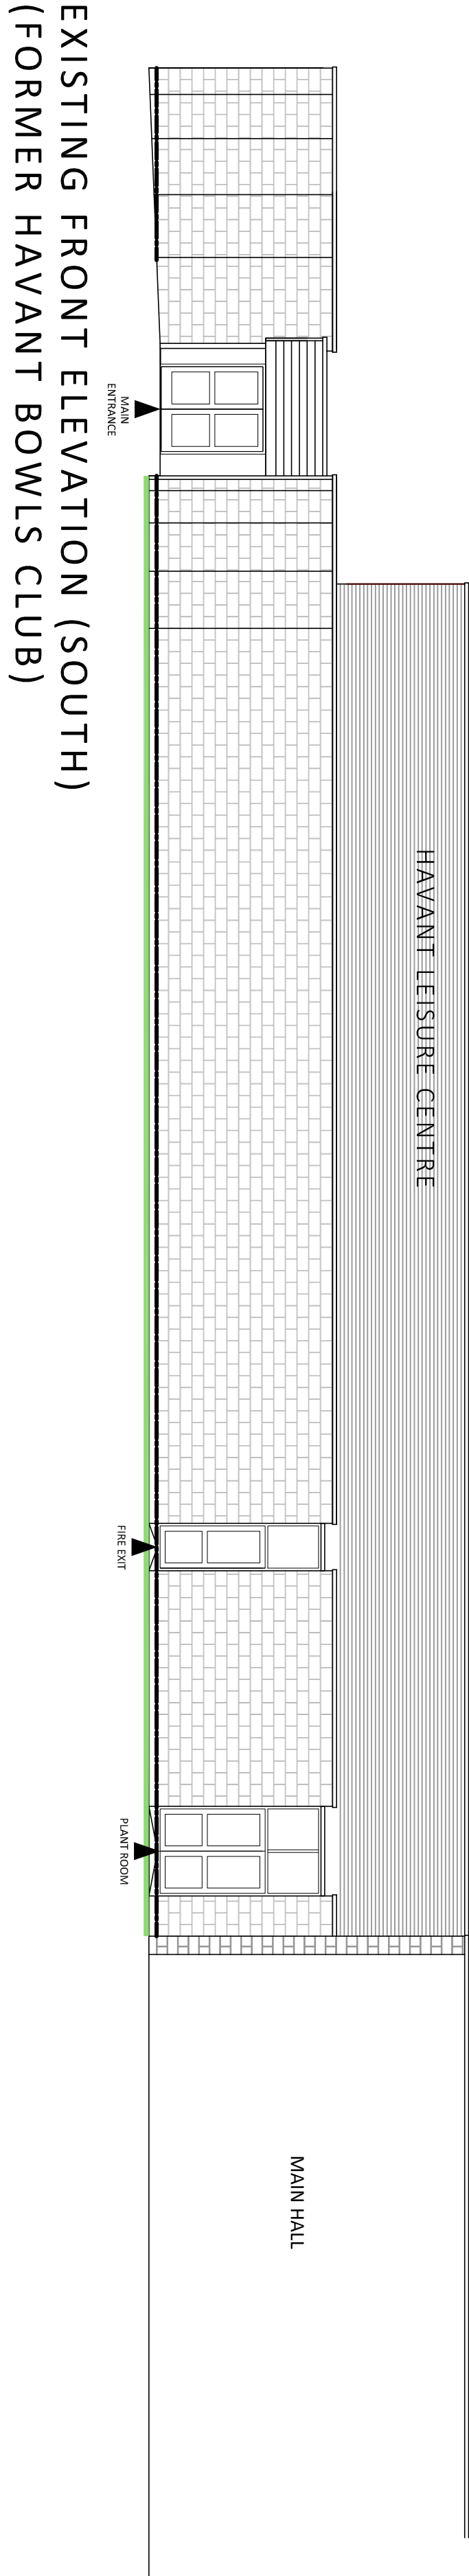


EXISTING FRONT ELEVATION (SOUTH)
(FORMER HAVANT BOWLS CLUB)

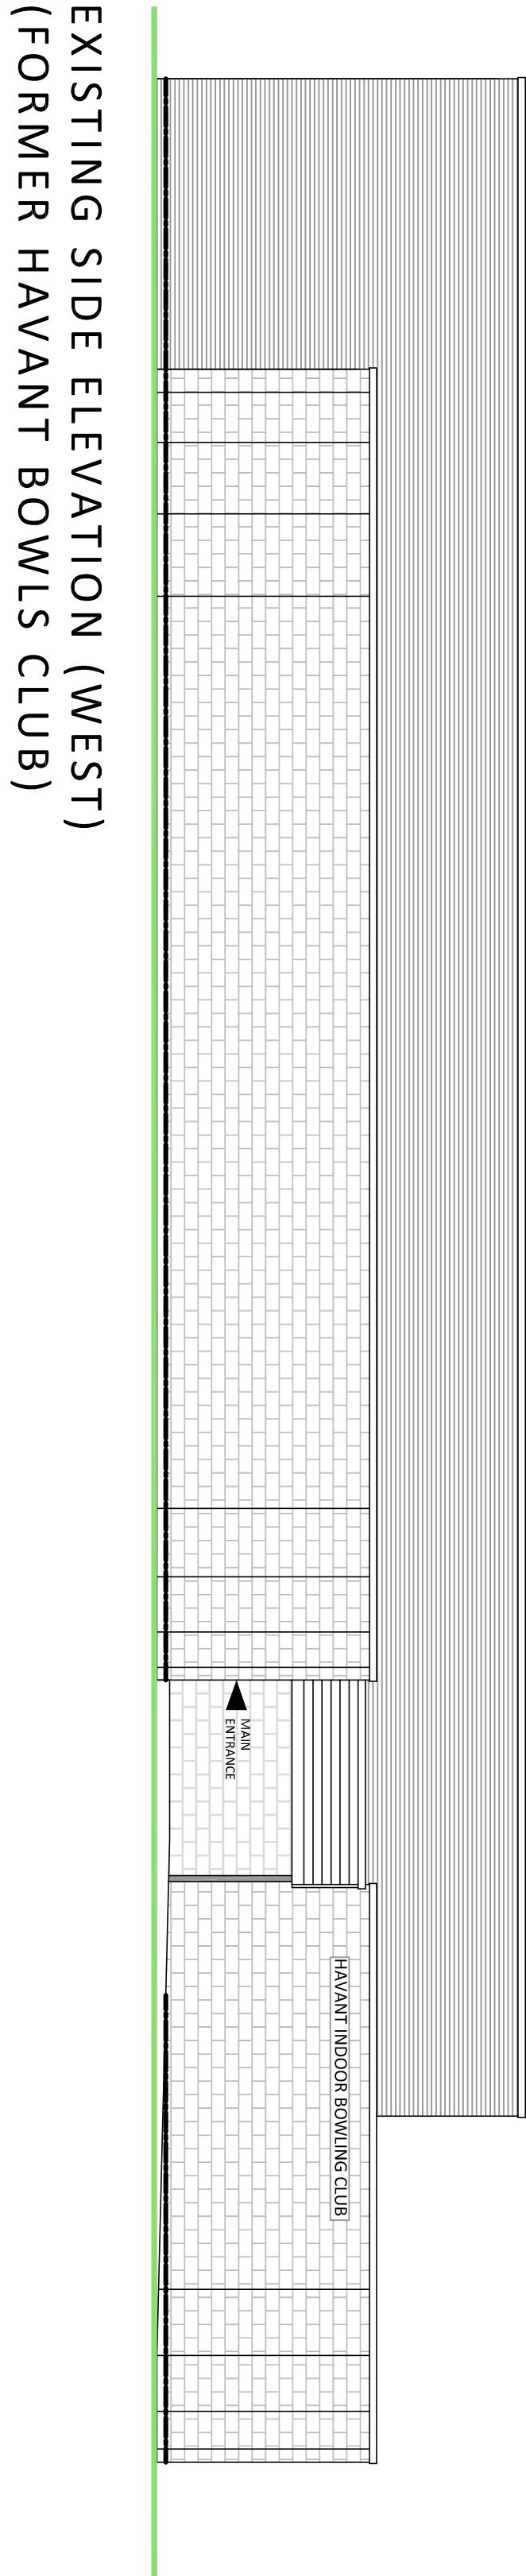

EXISTING SIDE ELEVATION (WEST)
(FORMER HAVANT BOWLS CLUB)

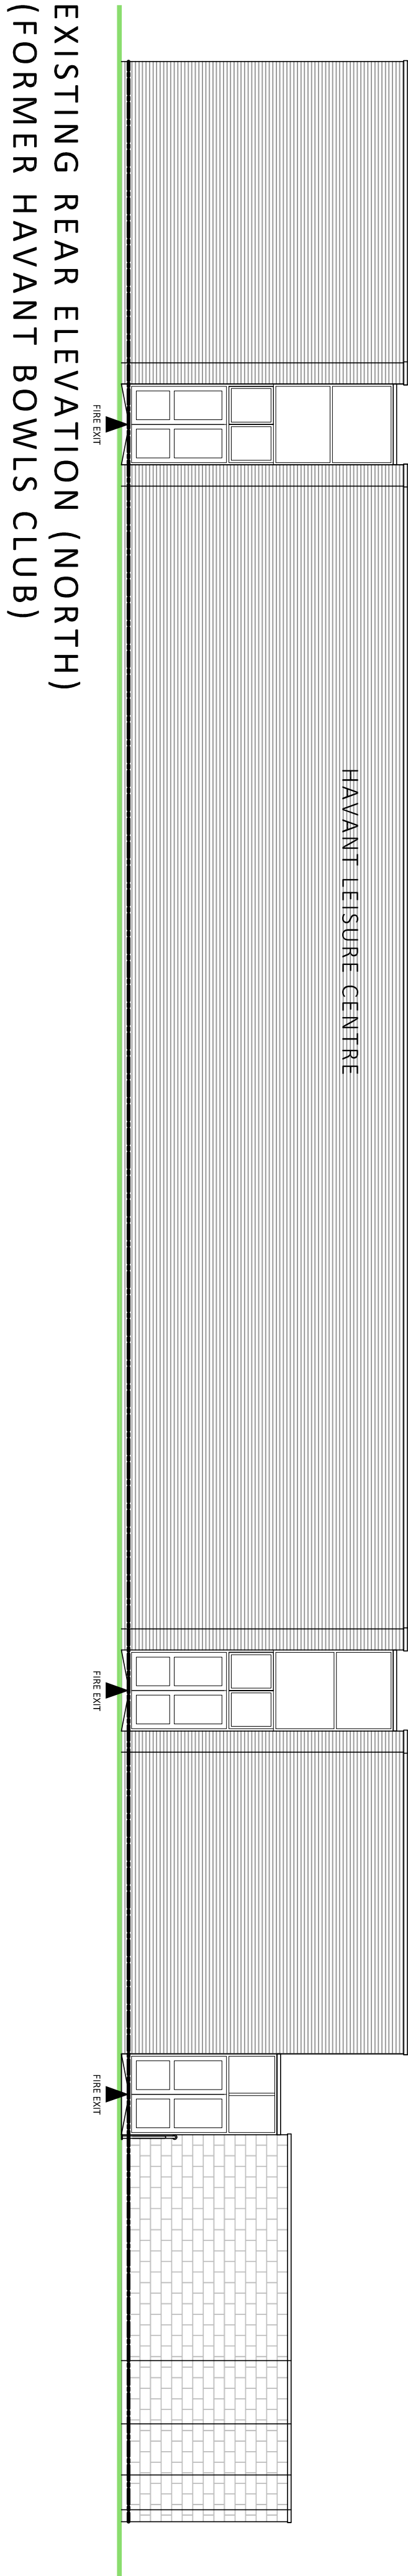

EXISTING REAR ELEVATION (NORTH)
(FORMER HAVANT BOWLS CLUB)

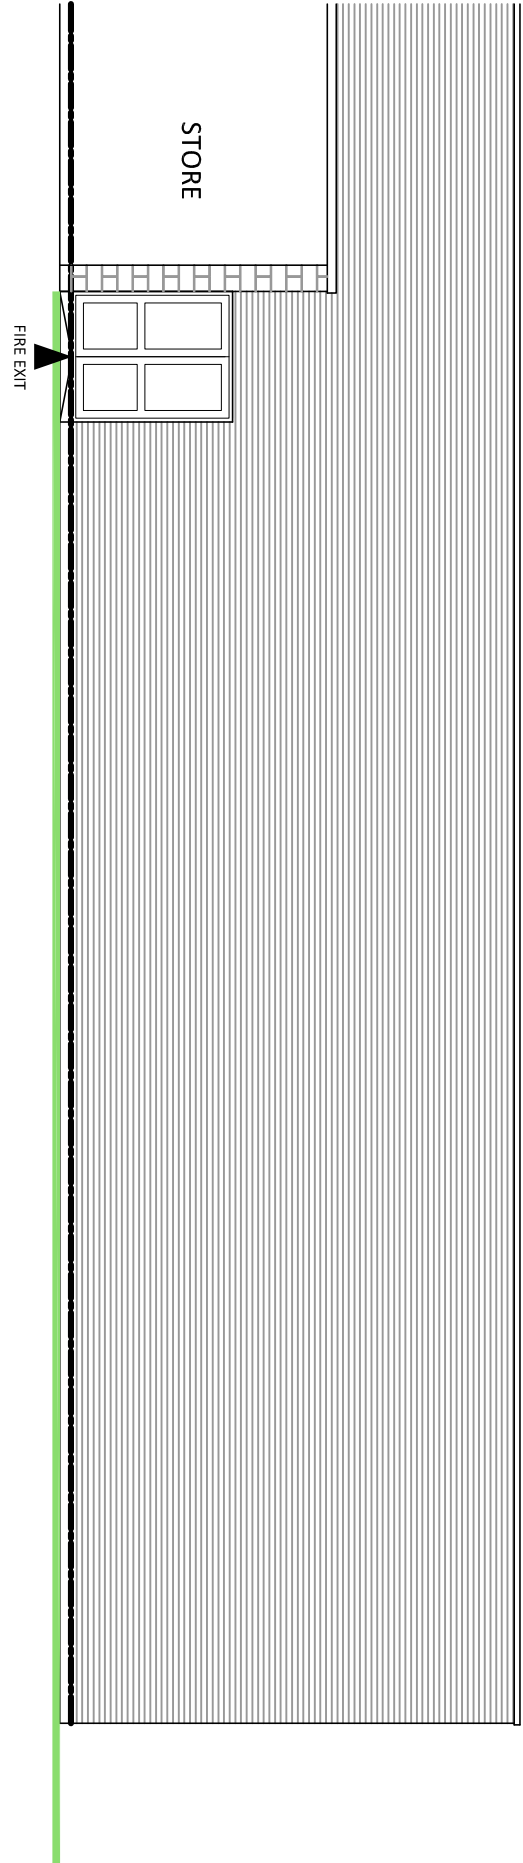

EXISTING SIDE ELEVATION (EAST)
(FORMER HAVANT BOWLS CLUB)