




South East Elevation units 7 to 9 as existing

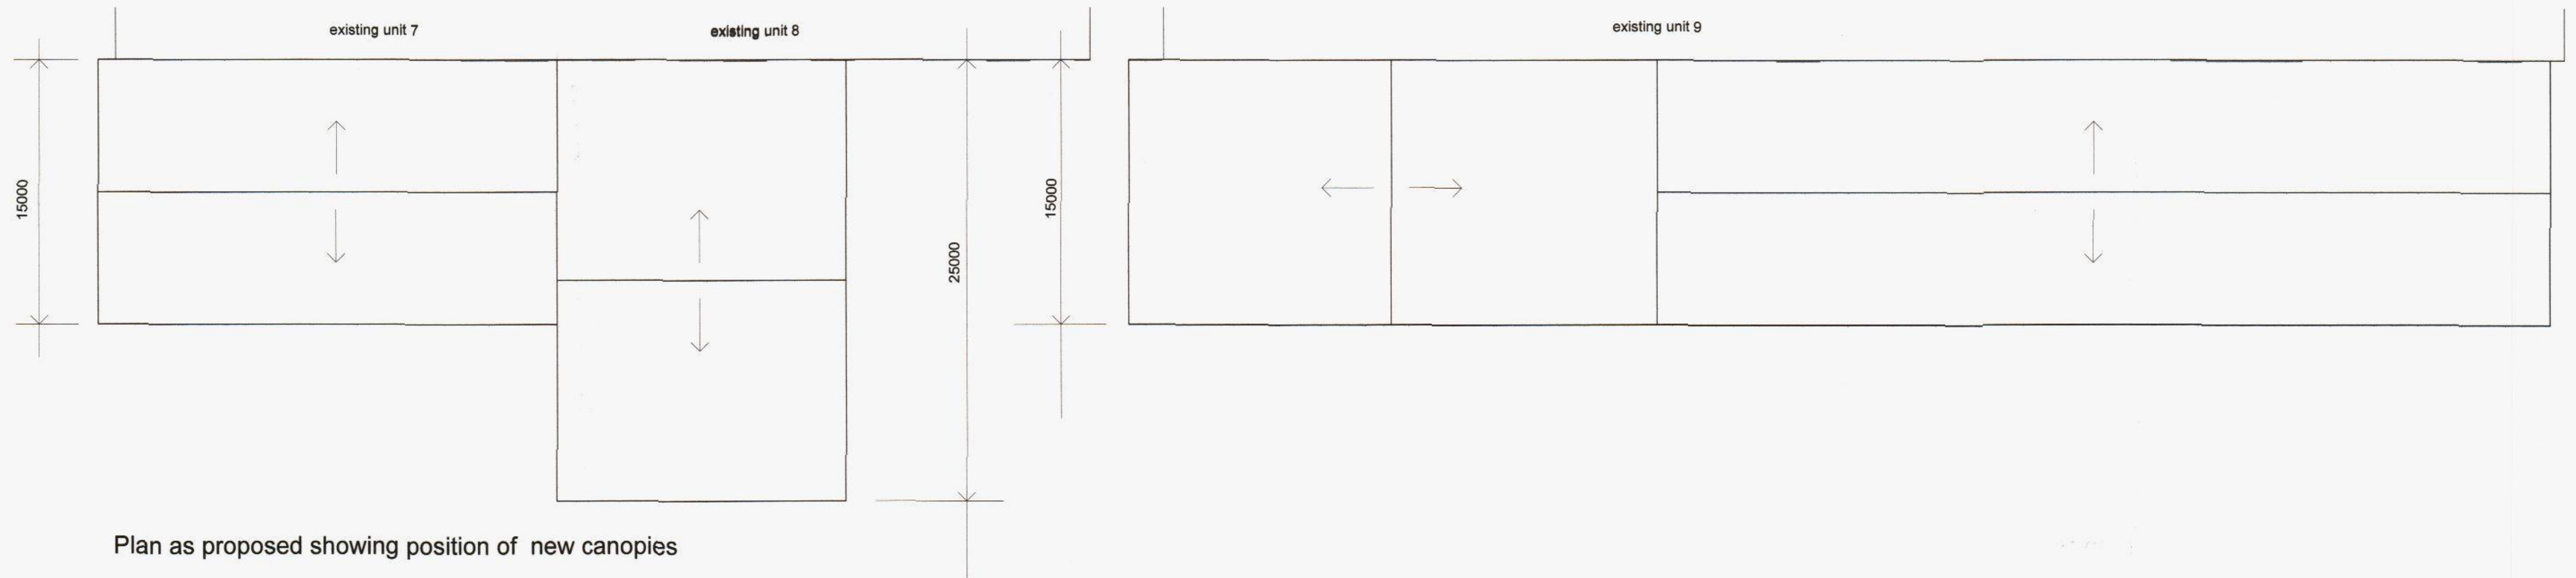


Plan as proposed showing position of new canopies

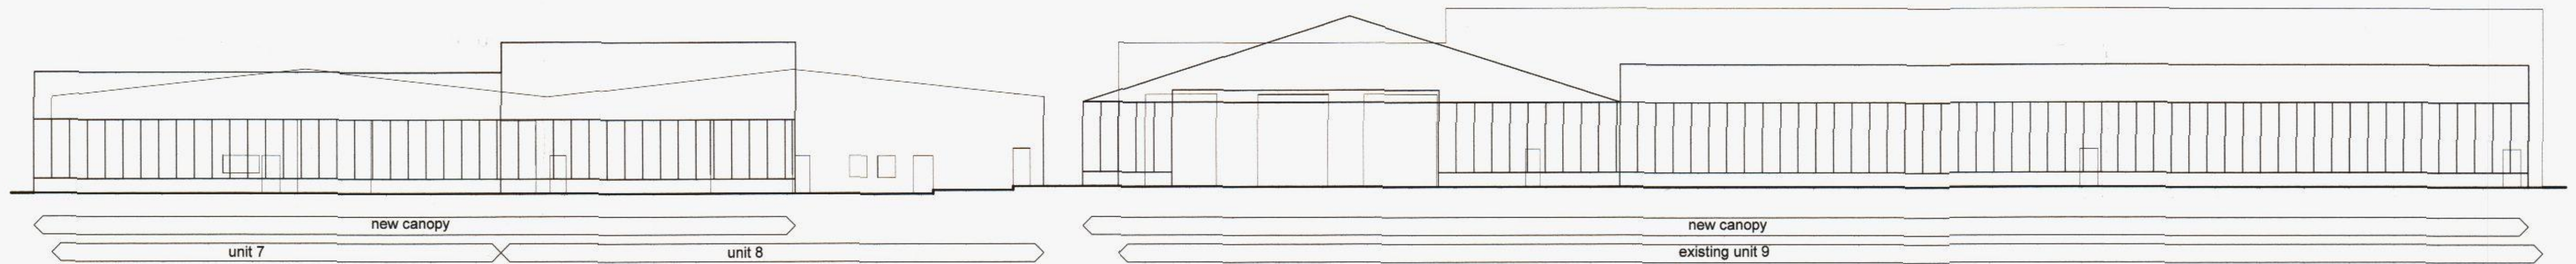

South East Elevation units 7 to 9 as proposed

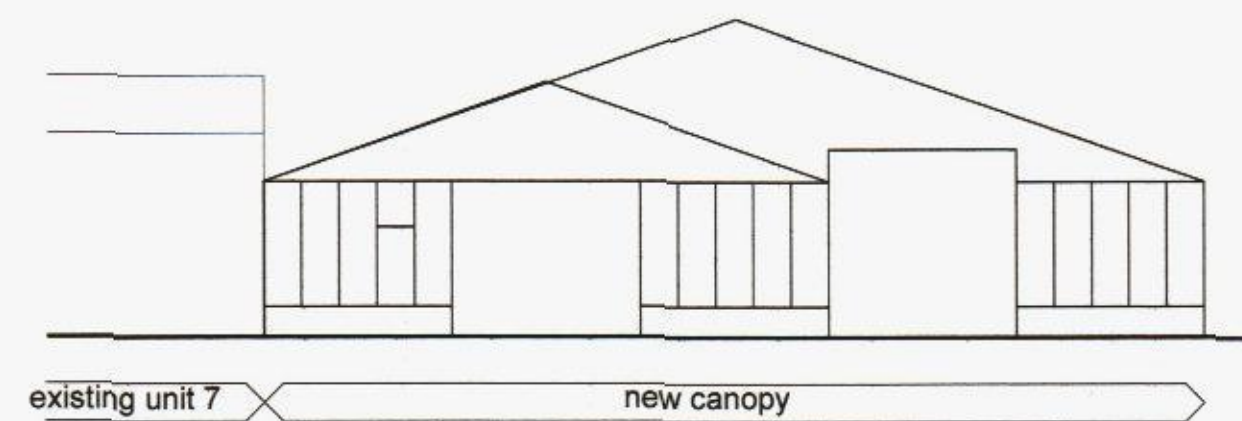


South Elevation units 7 & 8

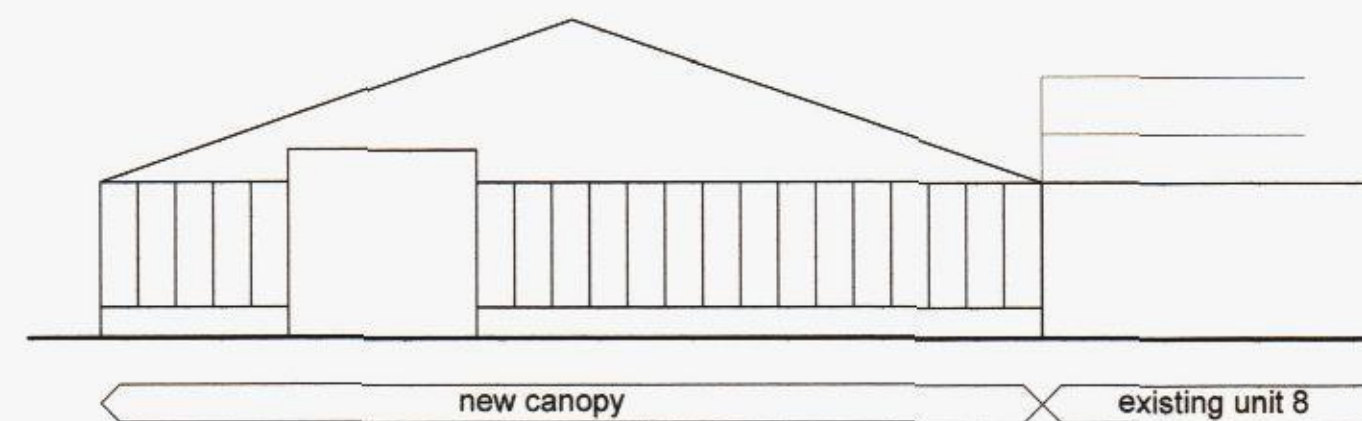

North Elevation unit 8 as proposed



South Elevation unit 9 as proposed

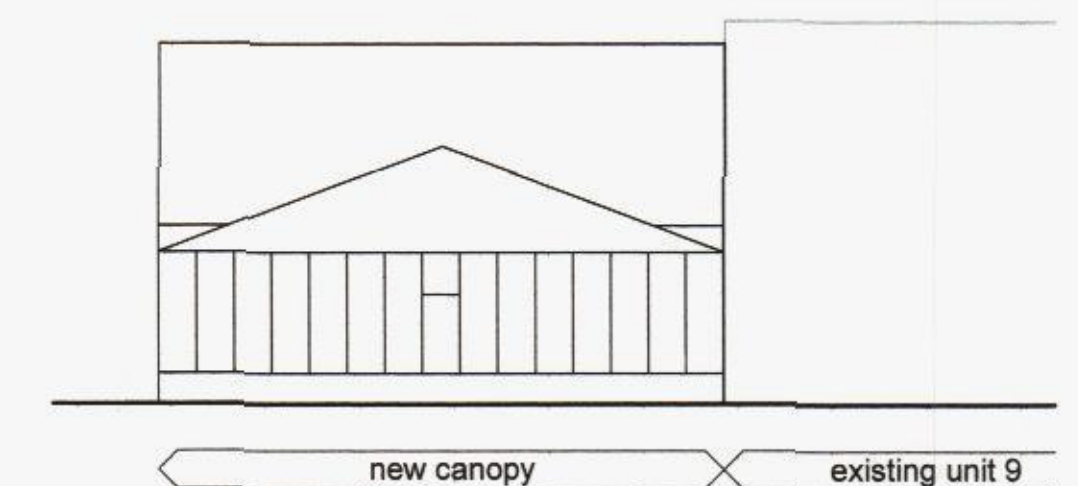

North Elevation unit 9 as proposed

Status PLANNING

WESTON ALLISON WRIGHT

Client Name
SYNCREON AUTOMOTIVE (UK) LTD

Project Name
KBP HAVANT CANOPIES

Drawing Title
PLANS & ELEVATIONS EXISTING & PROPOSED

Job N°
3023

Dwg. N°
001

Rev. N°

0 1 2 3 4 5 10 metres

Cottage Farm, Mears Ashby Road, Sywell, Northampton NN6 0BJ
T: 01604 491227 F: 01604 642946 E: information@w-a-w.co.uk
• Chartered Building Surveyors • Commercial Property Consultants
• Project Managers • Historic Building Advisors

HAVANT BOROUGH COUNCIL