


NOTES:
This drawing has been produced solely for PLANNING/DESIGN.
Do not Scale from this Drawing except for planning purposes.
This drawing is the copyright of MF Designs Ltd.



North



East

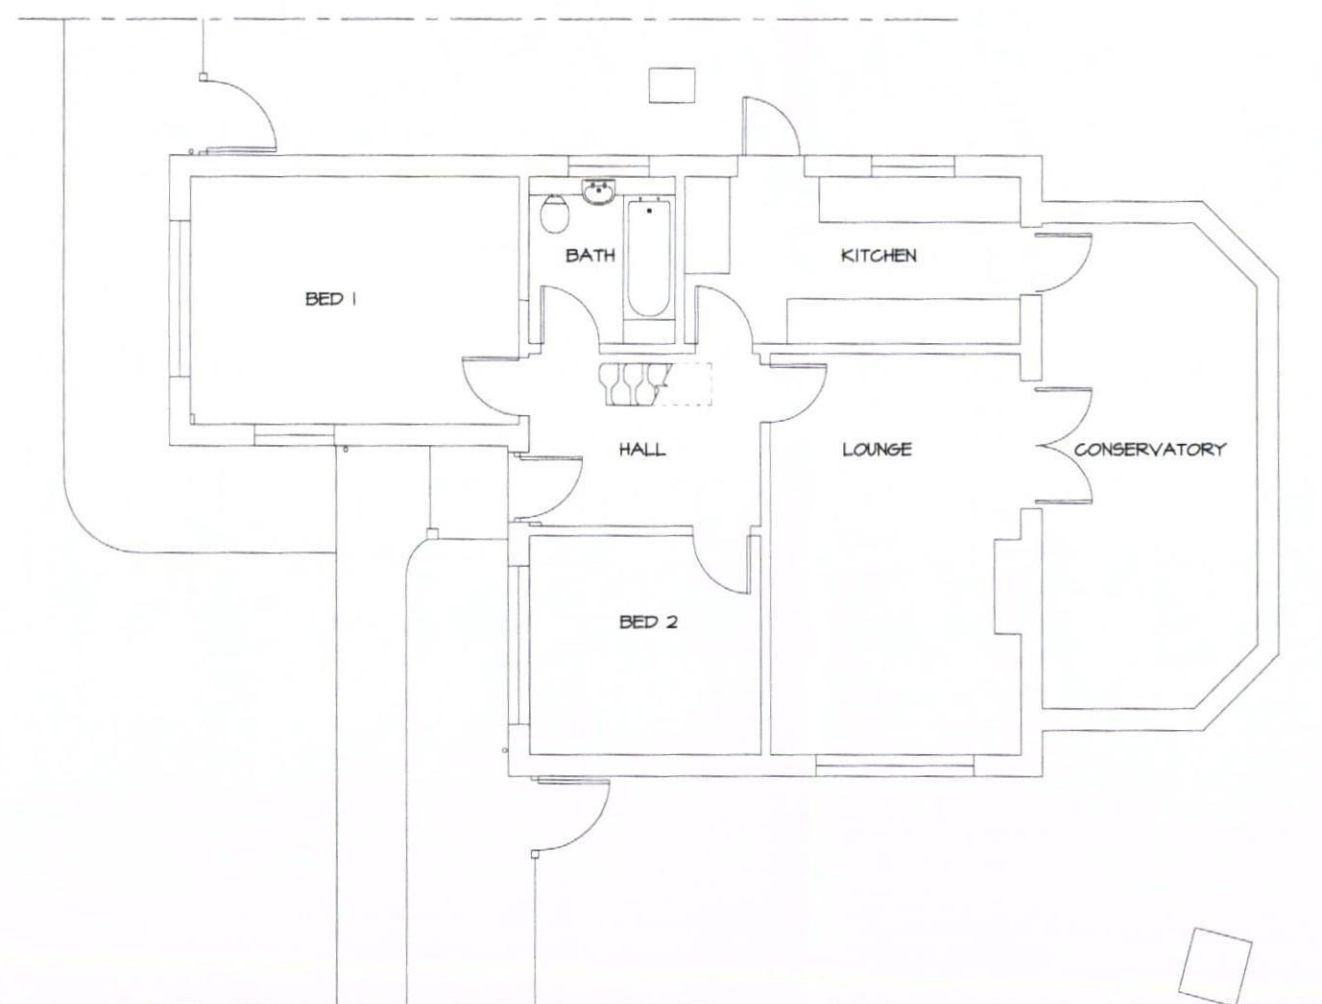

Ground



EXISTING SURVEY - Floor Plans
1a Berkeley Square, Warblington. PO9 2RT

mf designs ltd

Chartered Architects



12 Wensley Gardens • Emsworth • Hampshire • PO10 7RA t/f 01243 377786
Director: Martin Farrer RIBA • Co Registration No.4507379 e admin@mfdesigns.org.uk
Date: Oct 2012 Job No: 3055
Scale: 1:100 Drg No: 100