




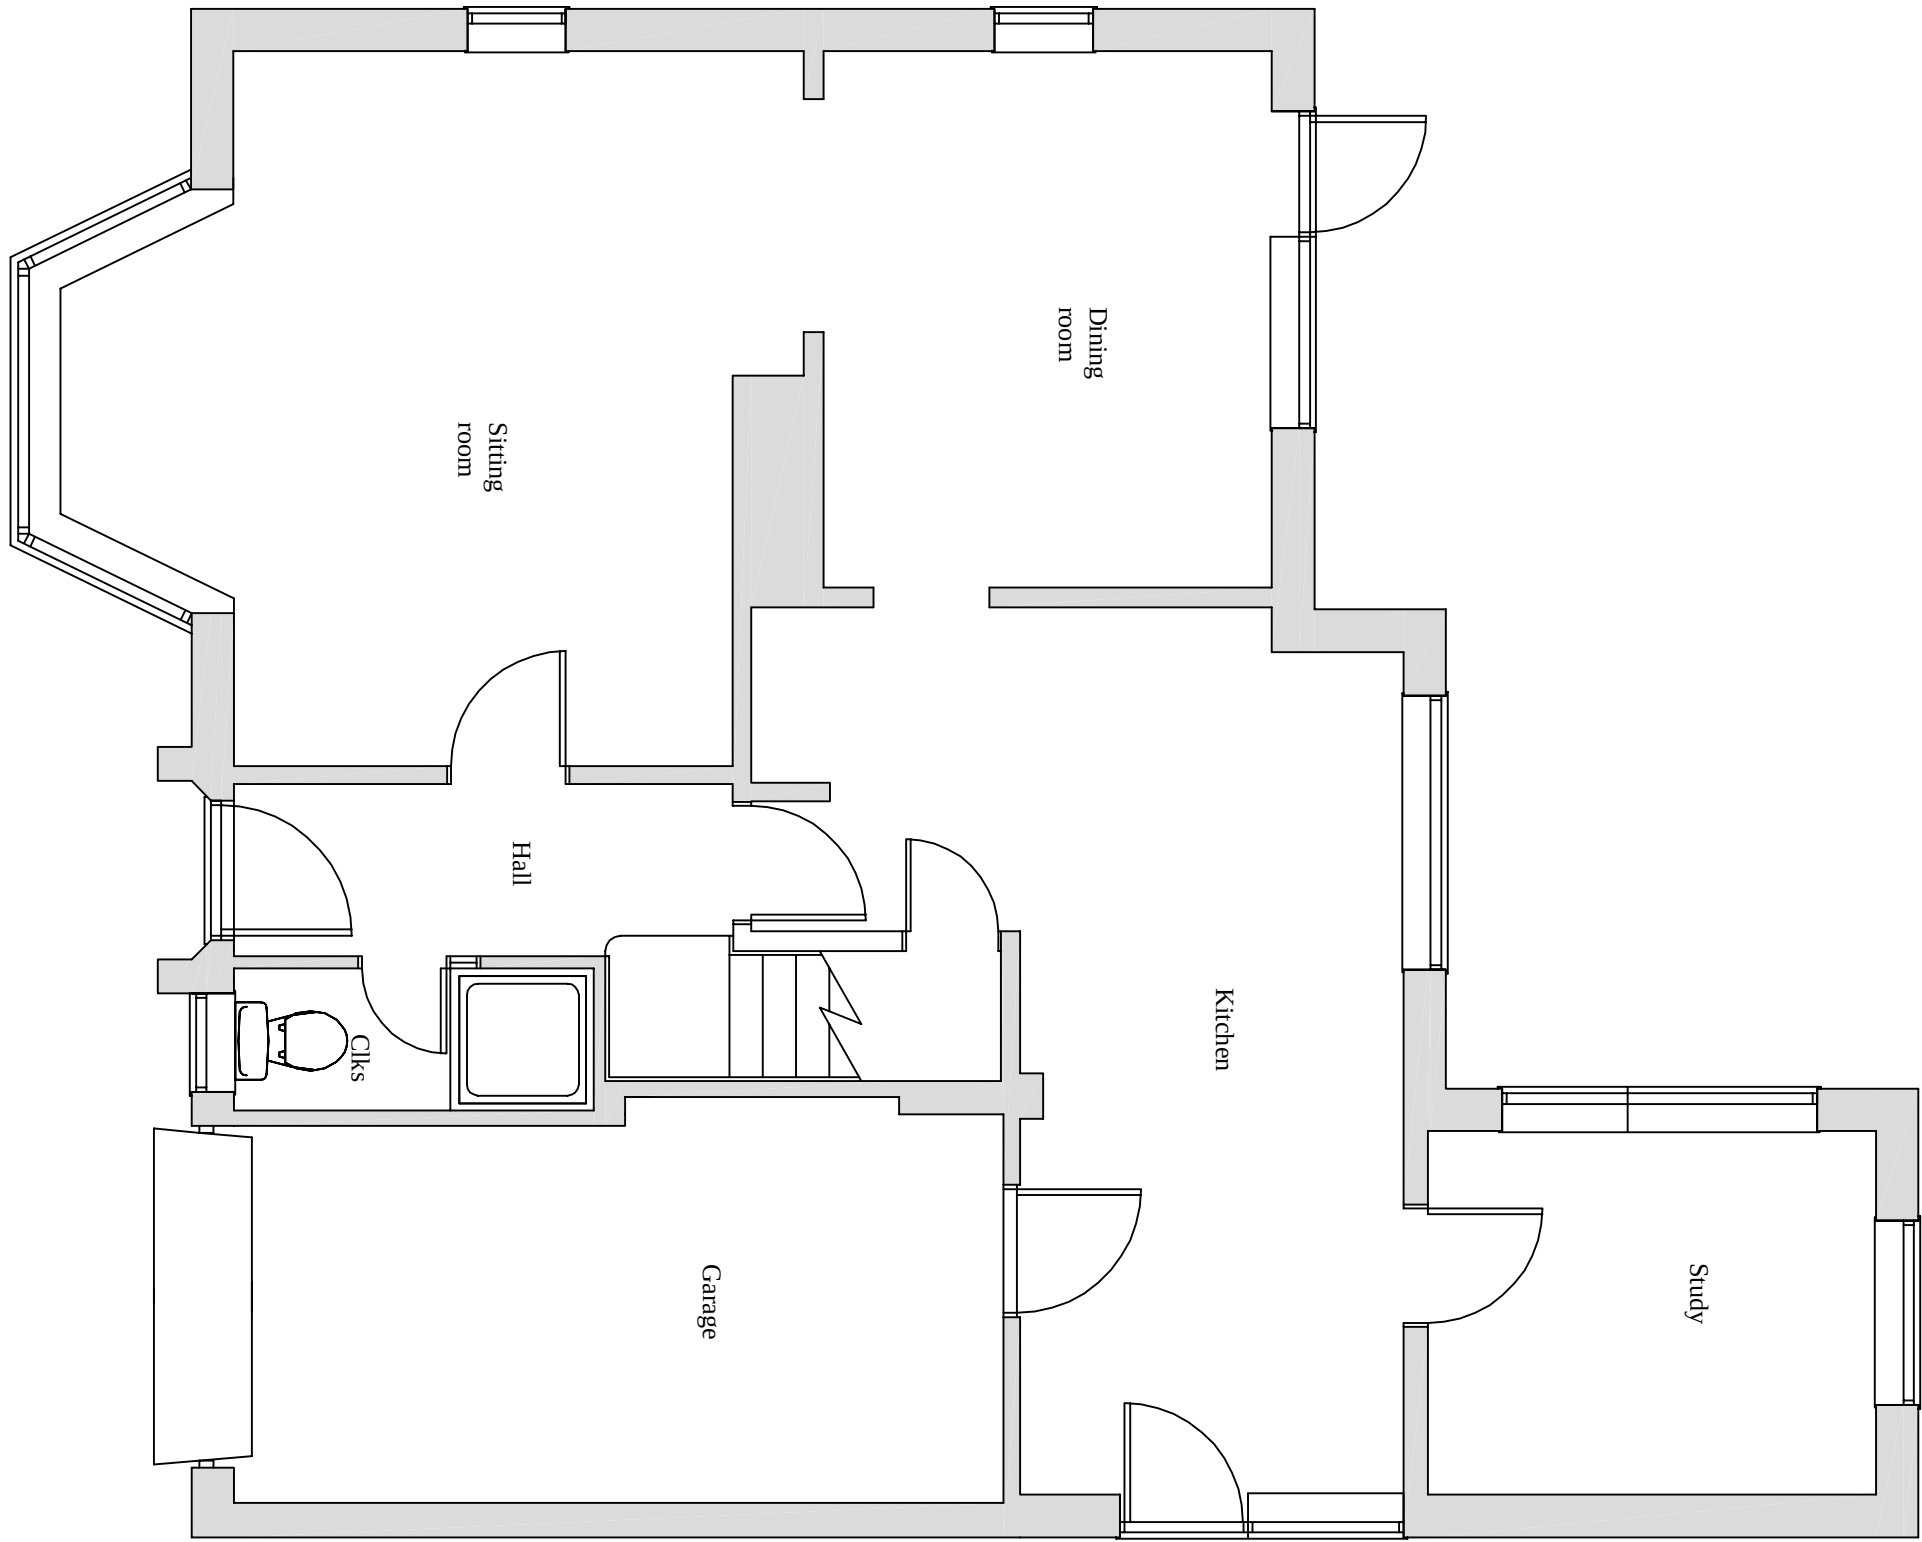

Existing ground floor plan

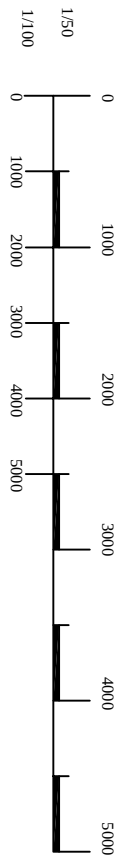

Proposed ground floor plan

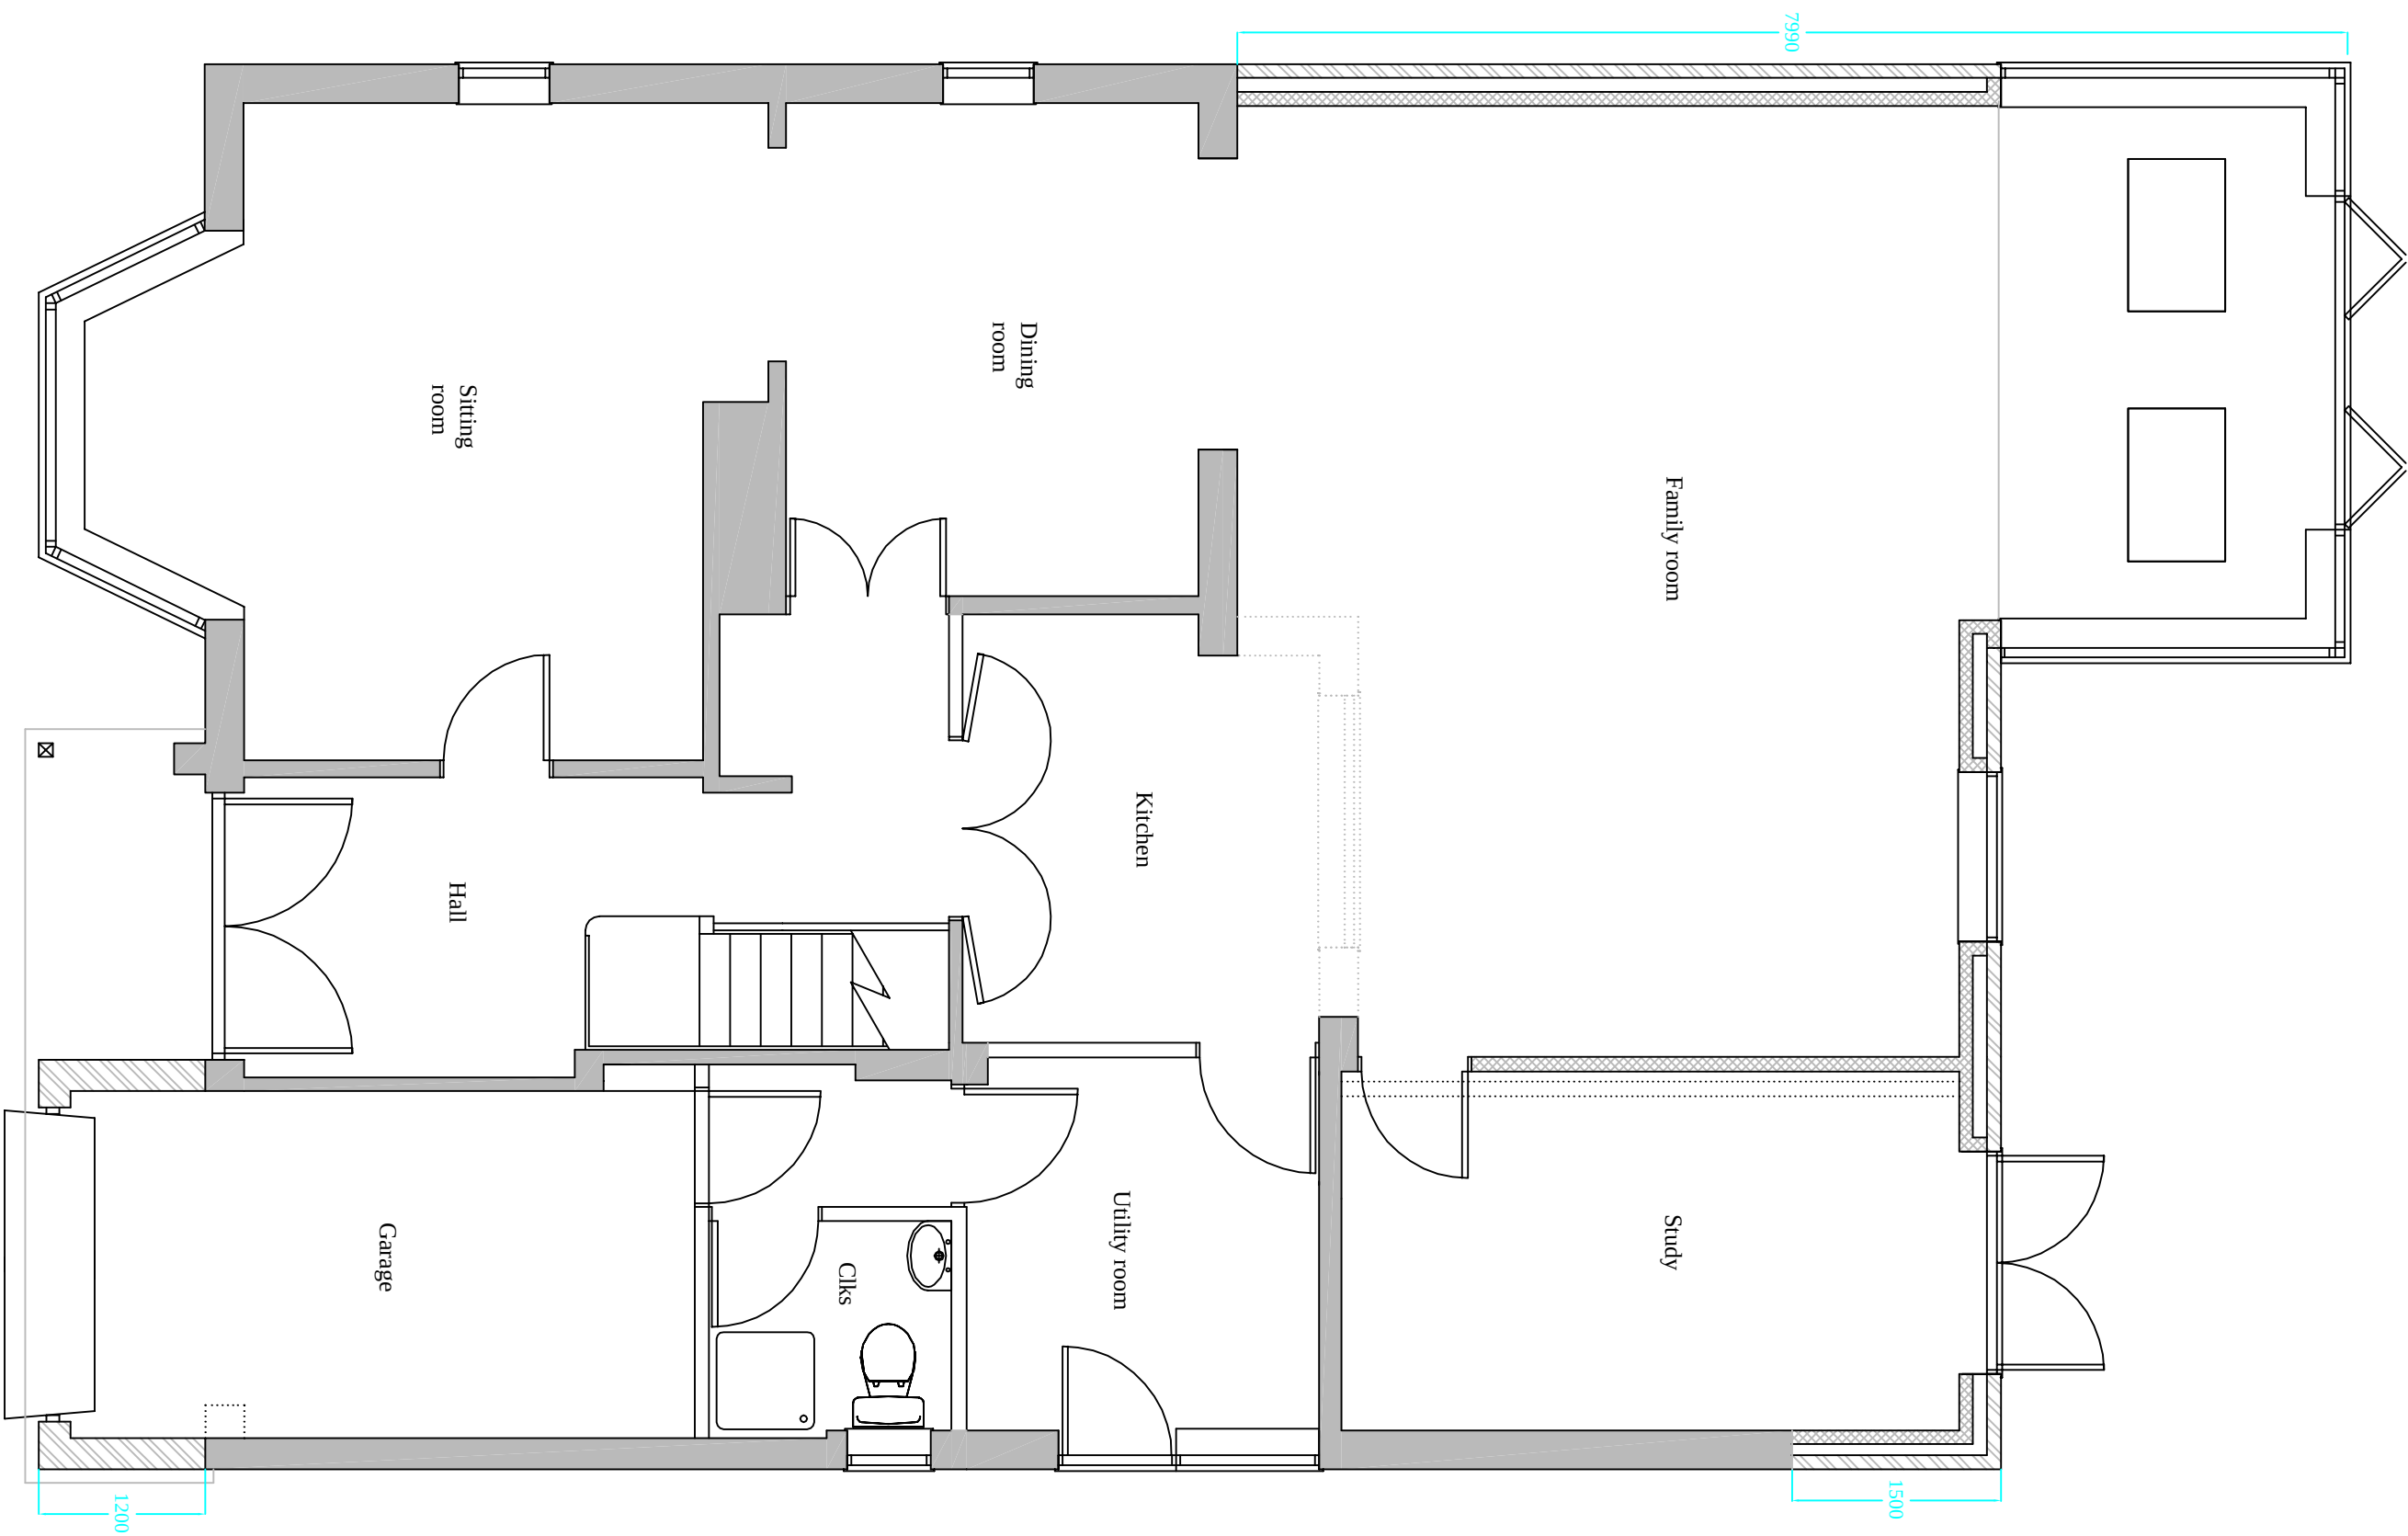

The Project Support Practice
Chartered Building Surveyors



Plan no. 08/13/12
Sheet no. 2 of 6
Scale 1/50
Revision 01 25/09/13
Revision 02 room designatio
Original paper size A2

Proposed alterations & extensions
at
16 Norris Gardens Havant
Hampshire PO9 2TT
for
Mr A Brown