


# SUPERSEDED

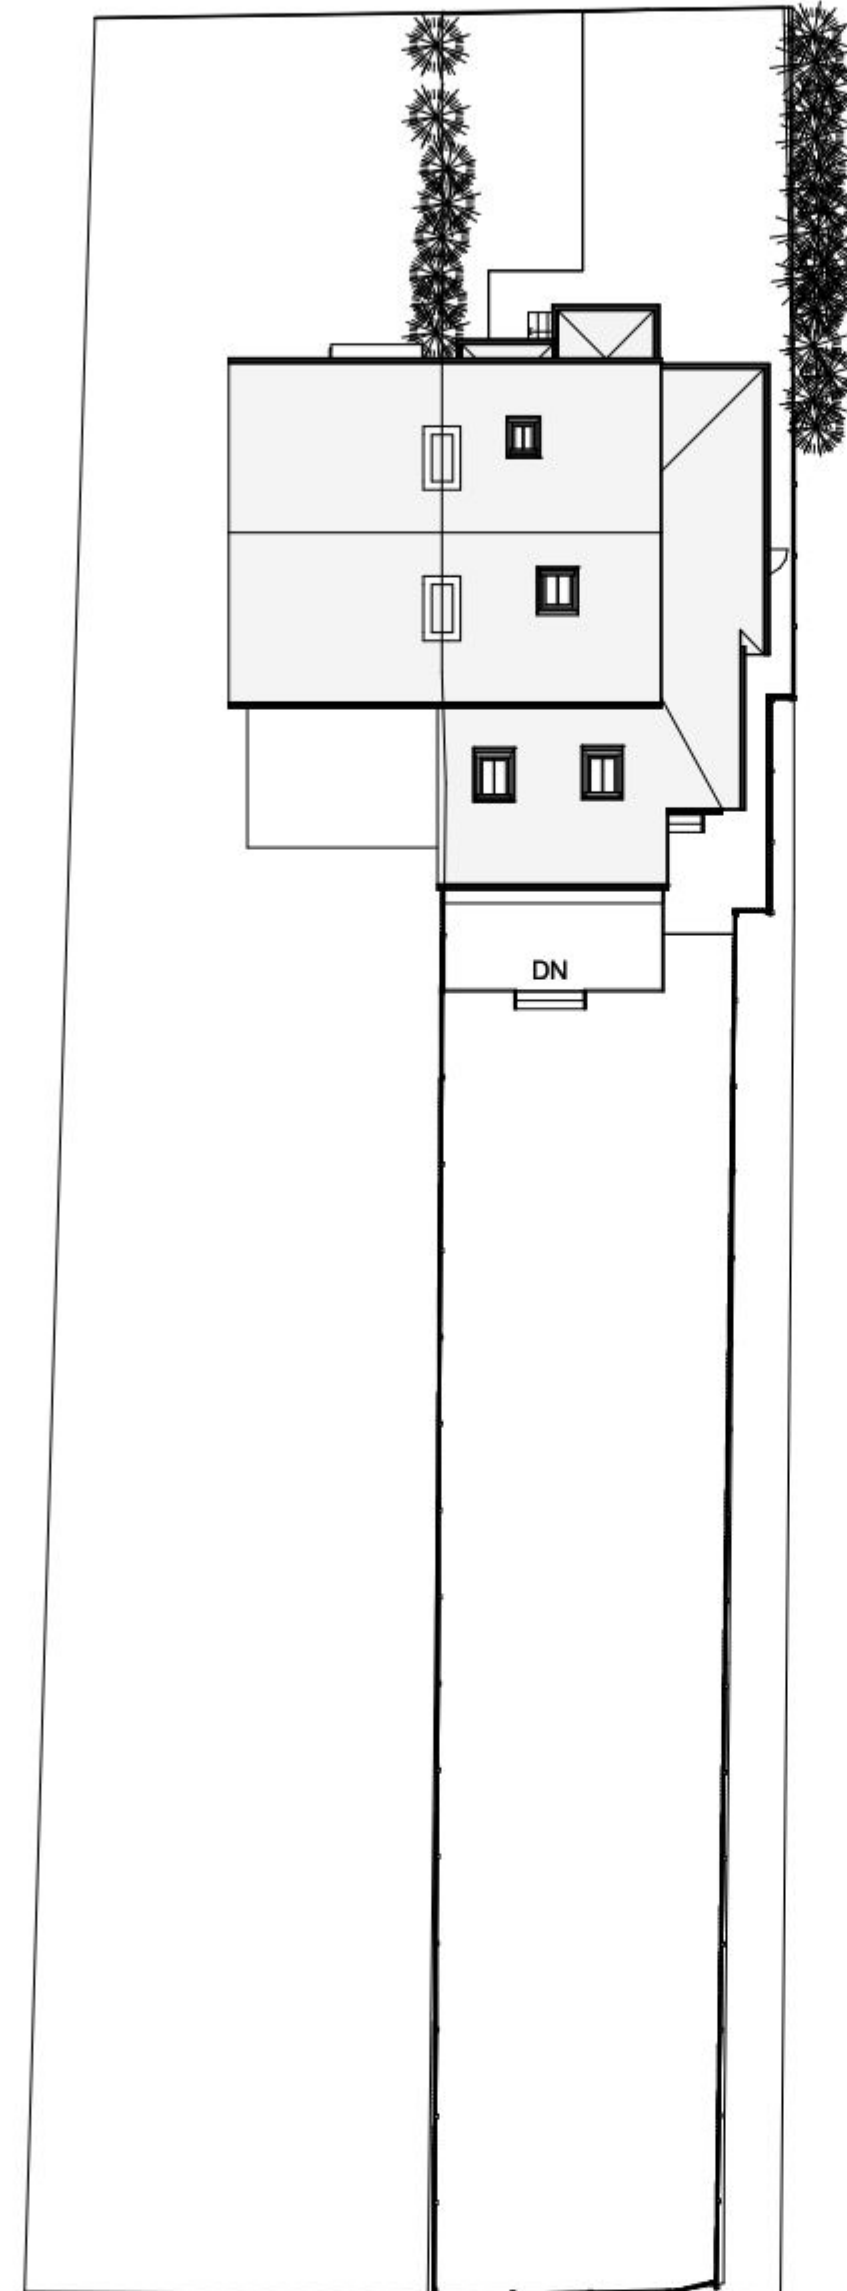

Site Plan Scale 1:200 at A1

## Boundary treatment

The boundary to this site is a mixture of 1.8m walls and fences to sides and rear. with hedging to the front side boundaries

## Level Survey

This site has a gradual slope which has no impact on the project hence no level survey has been provided

## Flood Risk

This site does not fall in a flood risk area hence no flood risk assesment has been provided

## Tree Survey

This site does not have trees on or near the boundary, that are effected by construction hence a tree survey has not been provided

## Parking Provision

This site currently has 3 parking spaces and no increased occupancy or bedrooms are added by this proposal

(C) Crown Copyright 2013

Reproduction in whole or in part is prohibited without the prior permission of Ordnance survey



Site Plan Scale 1:500 at A1

Location Plan Scale 1:1000 at A1

This OS Map was purchased from Press to Print in July 2013  
licence number 001106702

**IJ Murray  
Associates**

[www.ijma.co.uk](http://www.ijma.co.uk)

**IJ Murray Associates**  
173 Havant Road  
Hayling Island  
Hampshire  
PO11 0LF  
Phone 02392469004  
Mob 07779 246915  
e-mail [ian@ijma.co.uk](mailto:ian@ijma.co.uk)

These drawings are for planning and building regulation purposes only and are not for construction. All dimensions should be checked on site before work commences

These Drawings are the property of IJ Murray Associates (part of Clanfield Media Ltd) and should not be reproduced or used in any way without the permission of a Director of Clanfield Media Ltd

[illegible]

Richard &  
Charlotte  
36 Bushy Mead

## Proposed Site plans

|                |                |
|----------------|----------------|
| Project number | Project Number |
| Date           | Issue Date     |
| Drawn by       | Author         |
| Checked by     | Checker        |
| A103           |                |
| Scale          | 1 : 200        |