


MR. CAVALIER 148A SOUTHWOOD ROAD
HAYLING ISLAND

Poll 9QH

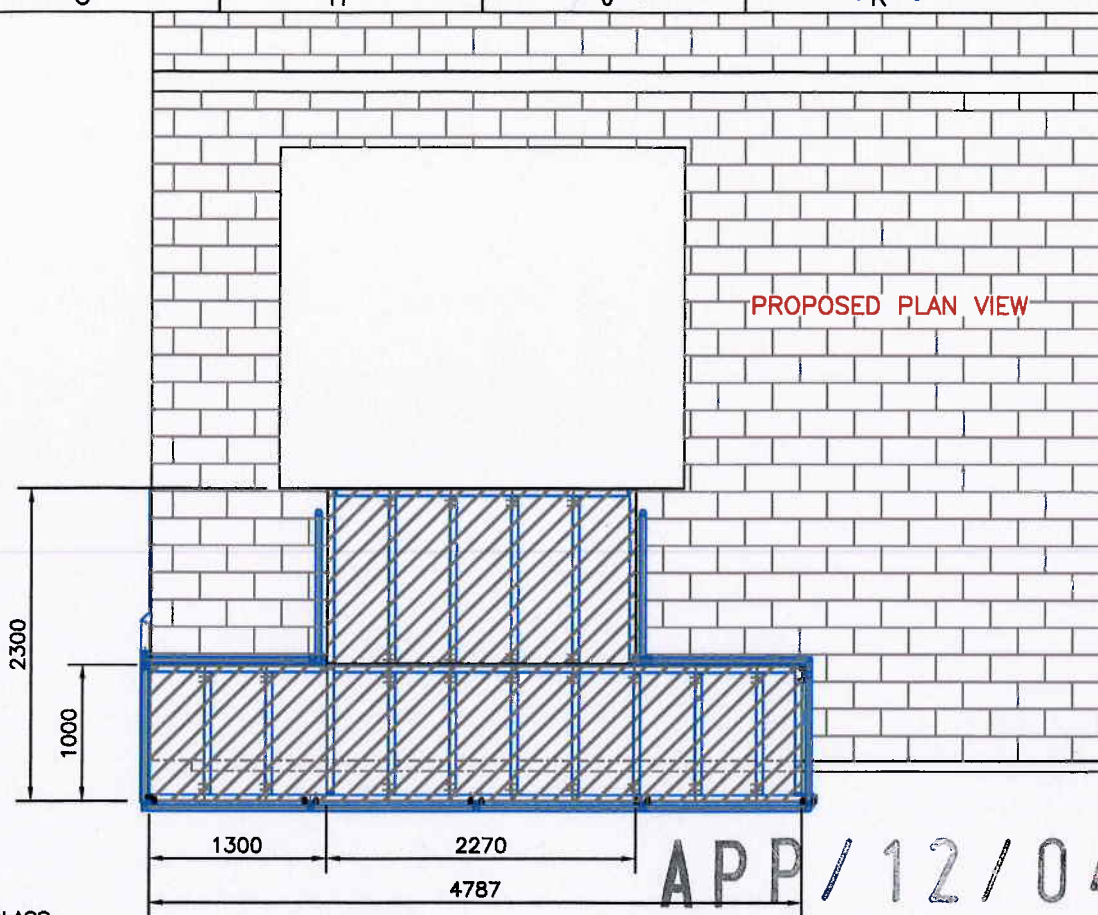

APP / 12 / 0443

GLASS PANELS

13

808

800


650

Floor Level

T, FINISH ED

Silver mesh Screen to help with wind resistance

PORT LEGS

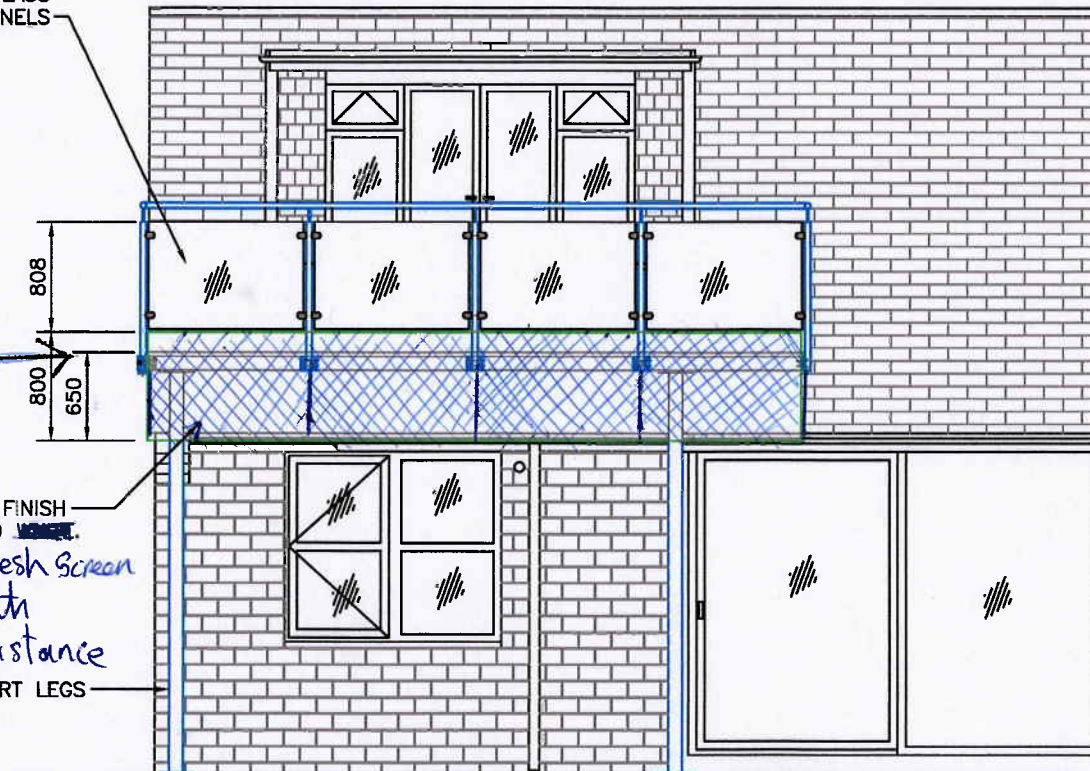

PROPOSED REAR ELEVATION

ISS DATE	CHANGE	THIRD ANGLE PROJ.	CASTLE STEEL	QTY: 1
1 06.03.12	GUTTER SCREEN ADDED, BALCONY EXTENDED.	REMOVE BLINDS & SHARP EDGES IF IN DOUBT - ASK SJC	FABRICATORS LIMITED.	MATERIAL: 100x50 PFC, USO.
		DATE 28.12.2010	COLOMENDY INDUSTRIAL ESTATE, DENBIGH, DENBIGHSHIRE, LL16 5TA. TELEPHONE: 01745 813341	DRAWING NO
		SCALE 1:50		06 007 02
		UNITS mm		
		TITLE	PROPOSED BALCONY	

RECEIVED
HAVANT BOROUGH COUNCIL
25 APR 2012