


SIMON TAYLOR SURVEYS	
Land and Building Surveying	
4 Akeshill Close,	
New Milton	
Hampshire, BH25 5BS	
Tel: 07733 366396	
email: simon.taylor_s@yahoo.co.uk	
DEANTAIL.	
HAYLING ISLAND	
GROUND FLOOR	
PROJECT REFERENCE	CAD REFERENCE
SMT-11274	11274-40-04-15-04
DATE	SCALE
APRIL 2014, 2015	1:500/4:2

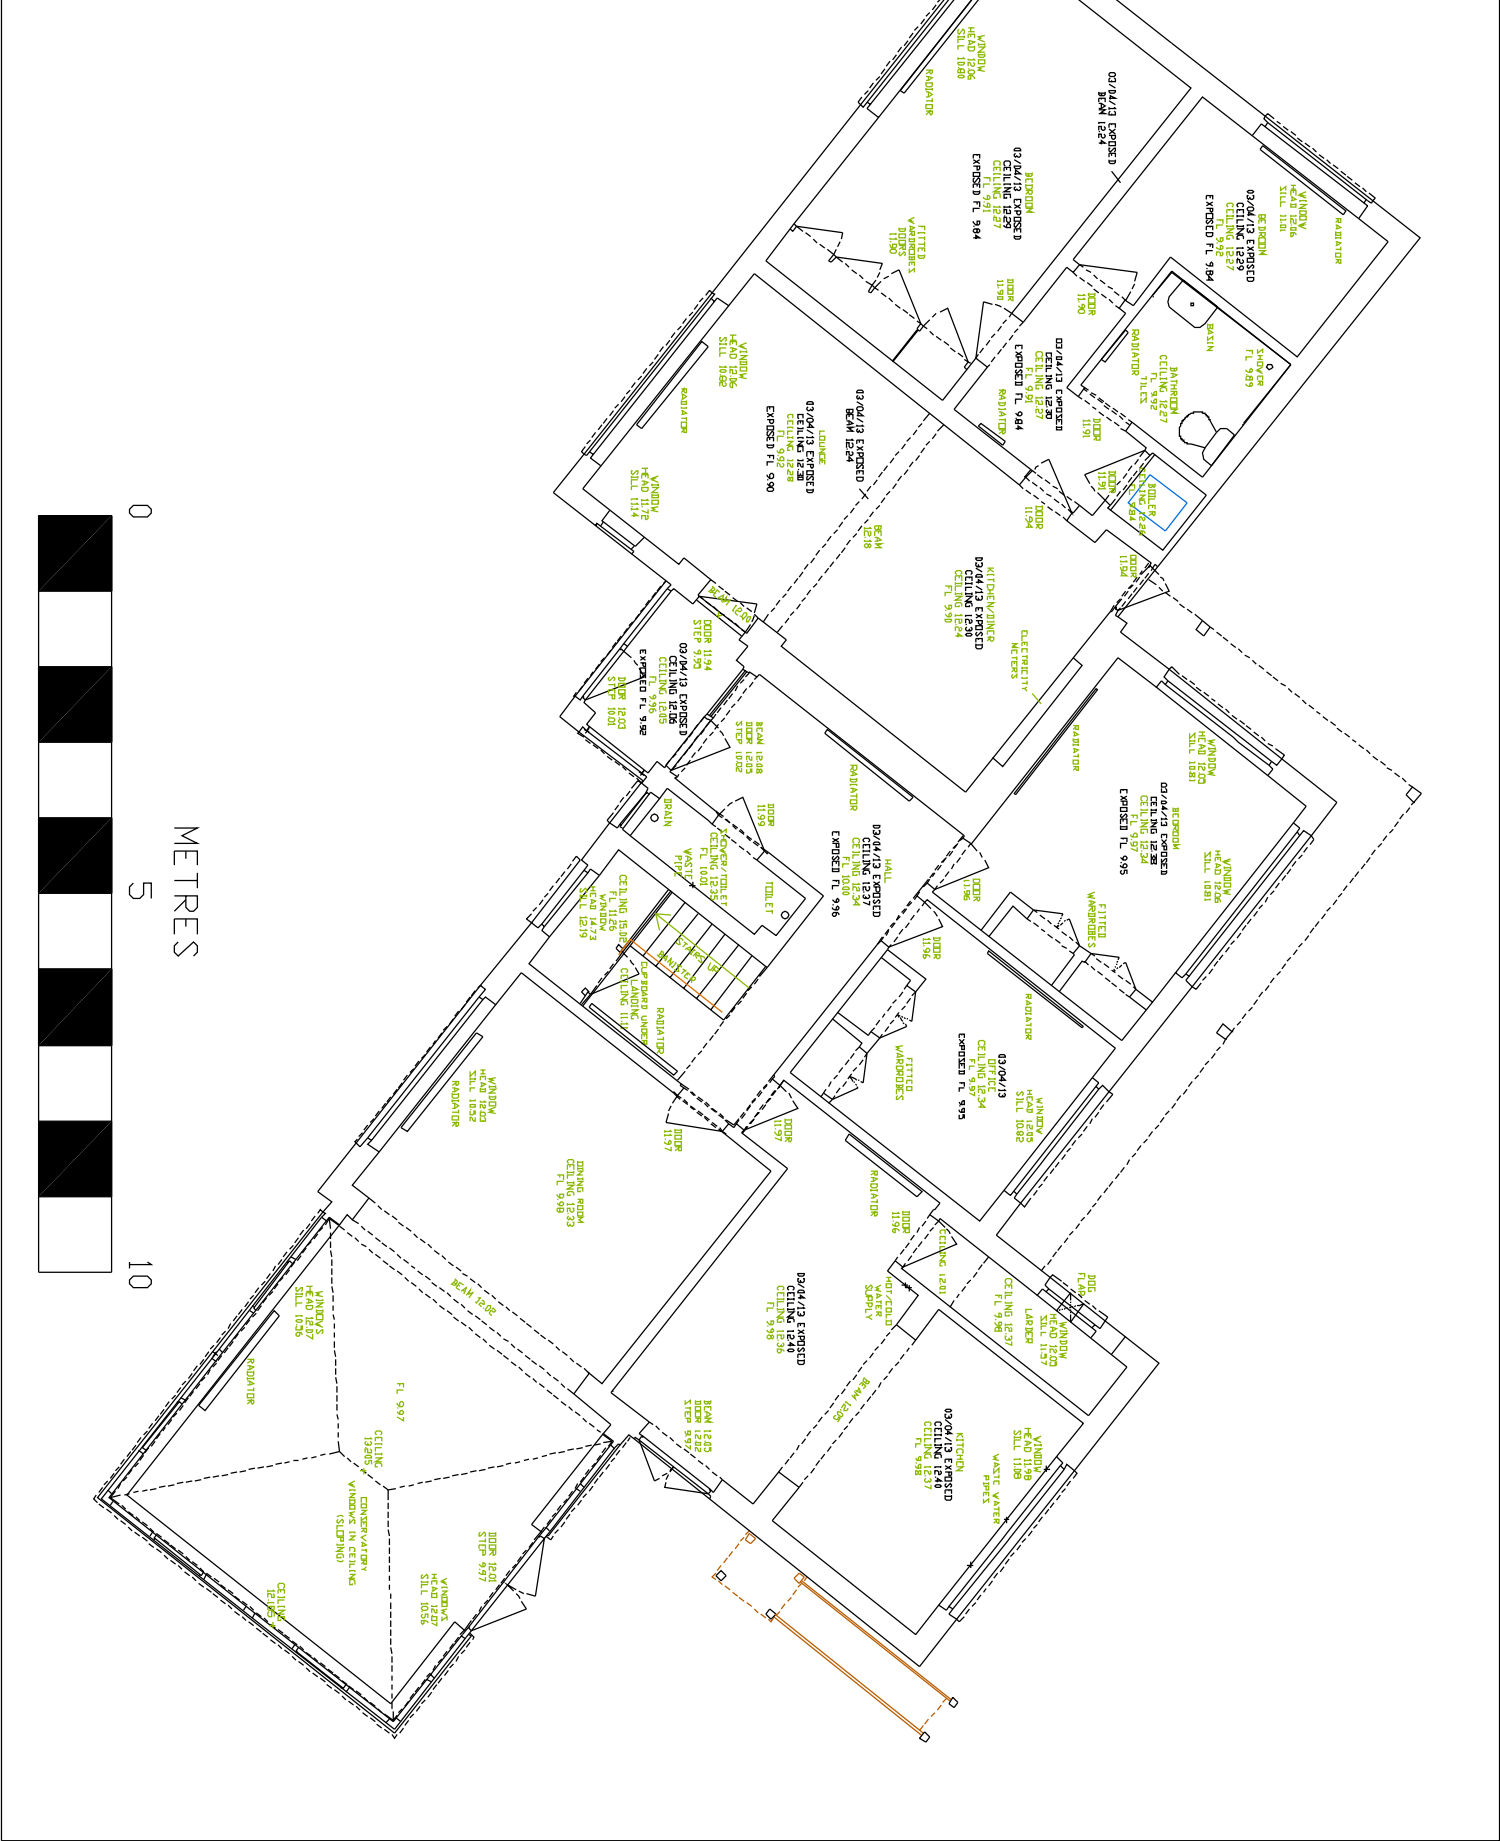

drawing property of Simon Taylor Surveys Limited

revisions
-/-/-

scale
as drawing

job name
dean tail



this drawing is not for
construction
this drawing is the
property of:
dwell design
28 beaconsfield avenue
cosham
portsmouth
po6 2pt

date
sept 12

job number
13011

drawing number
(pl)02

drawing name
ground floor plan

status
planning

revision
-