


Proposed Residential Development at Former Westminster Works, 15 Nile Street, Emsworth, Hampshire, PO10 7EF


By RBA Architects for HCG Properties Services Ltd | September 2012

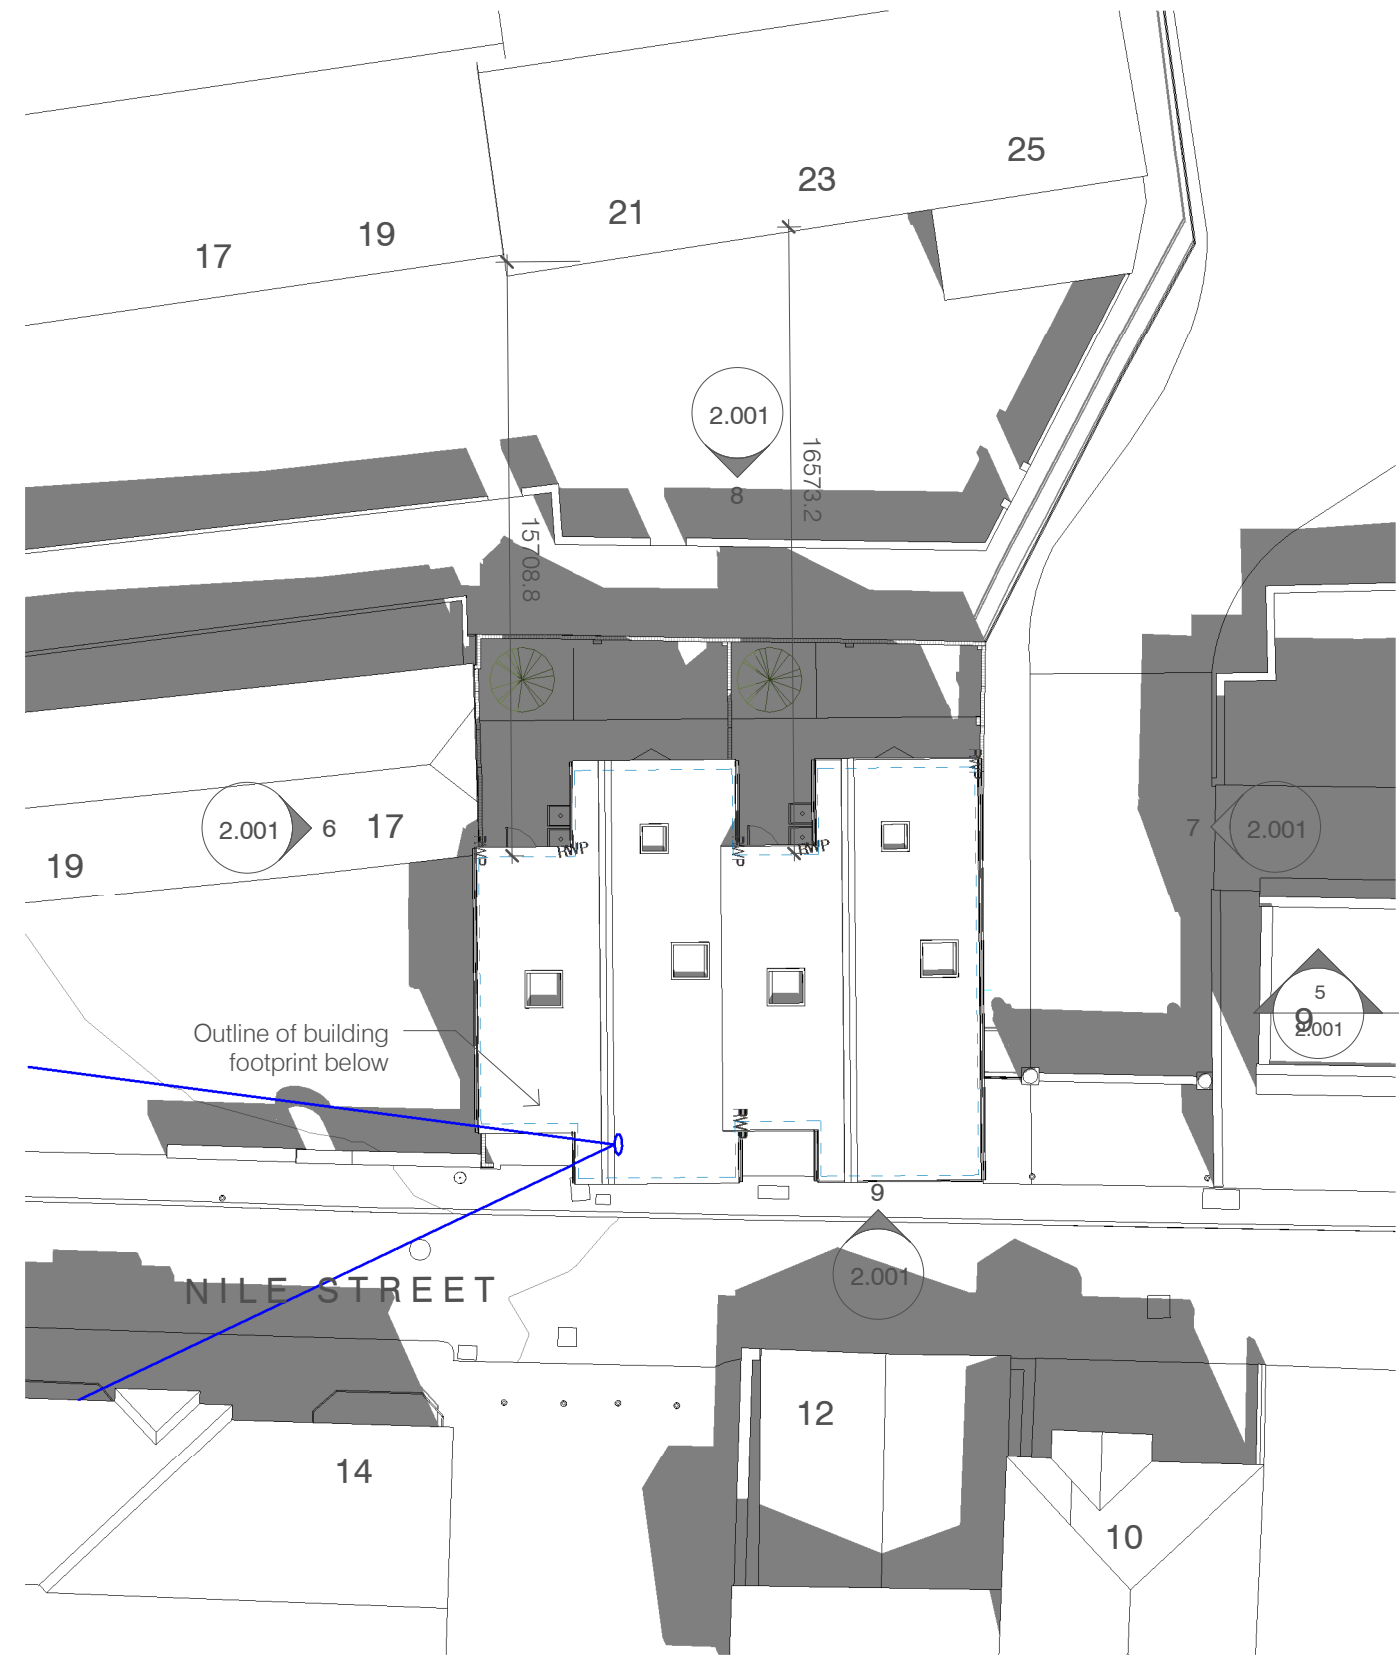


4. Proposed Site Layout
scale 1 : 200



1. Proposed Level 00
scale 1 : 100

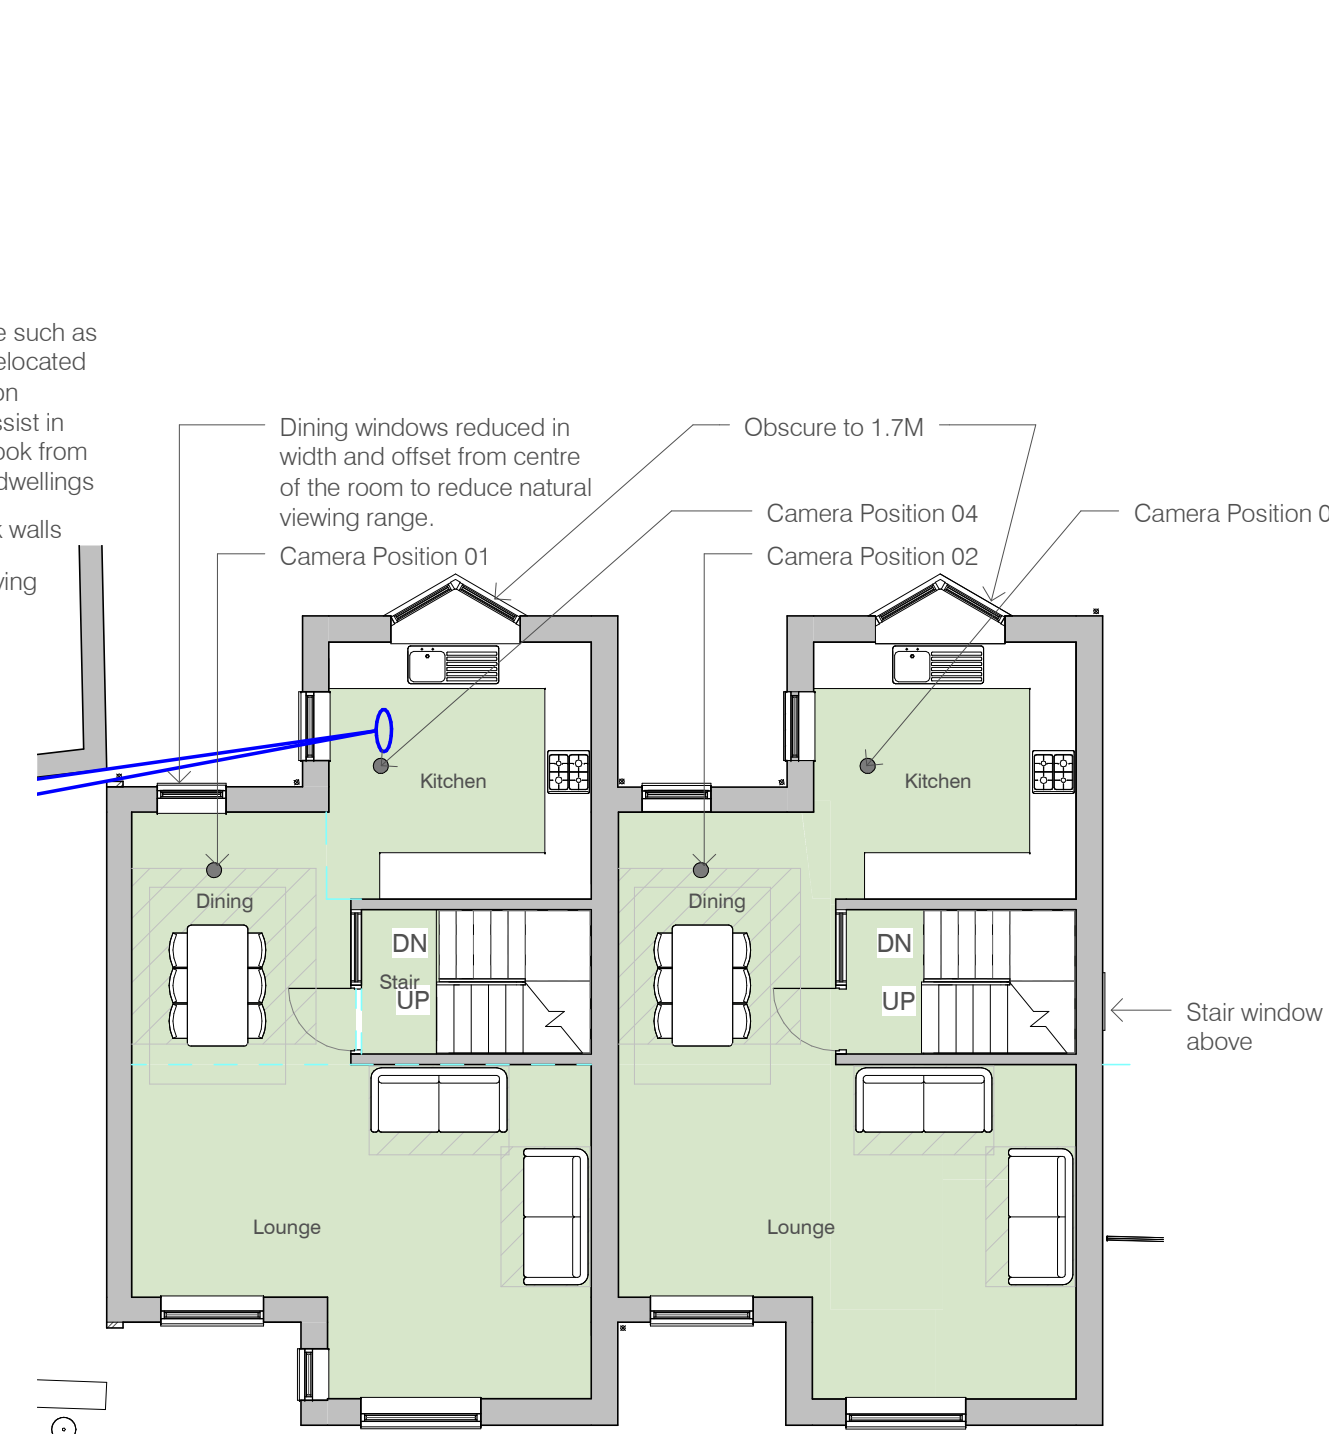


2. Proposed Level 01
scale 1 : 100

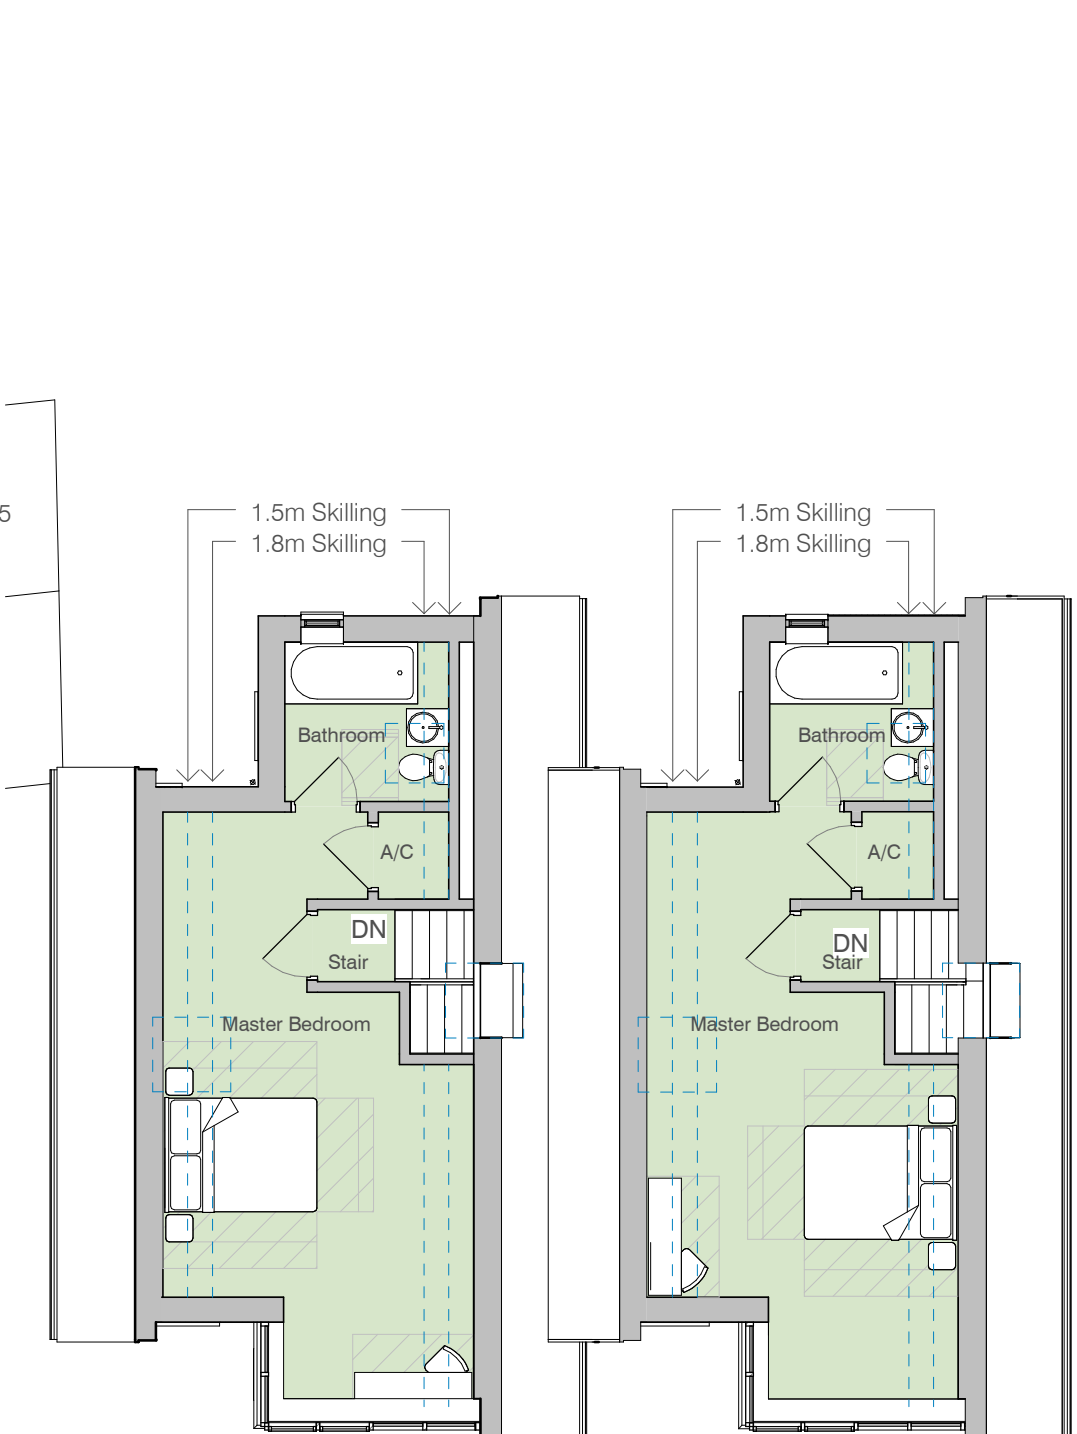


3. Proposed Level 02
scale 1 : 100



8. Proposed North Elevation
scale 1 : 100

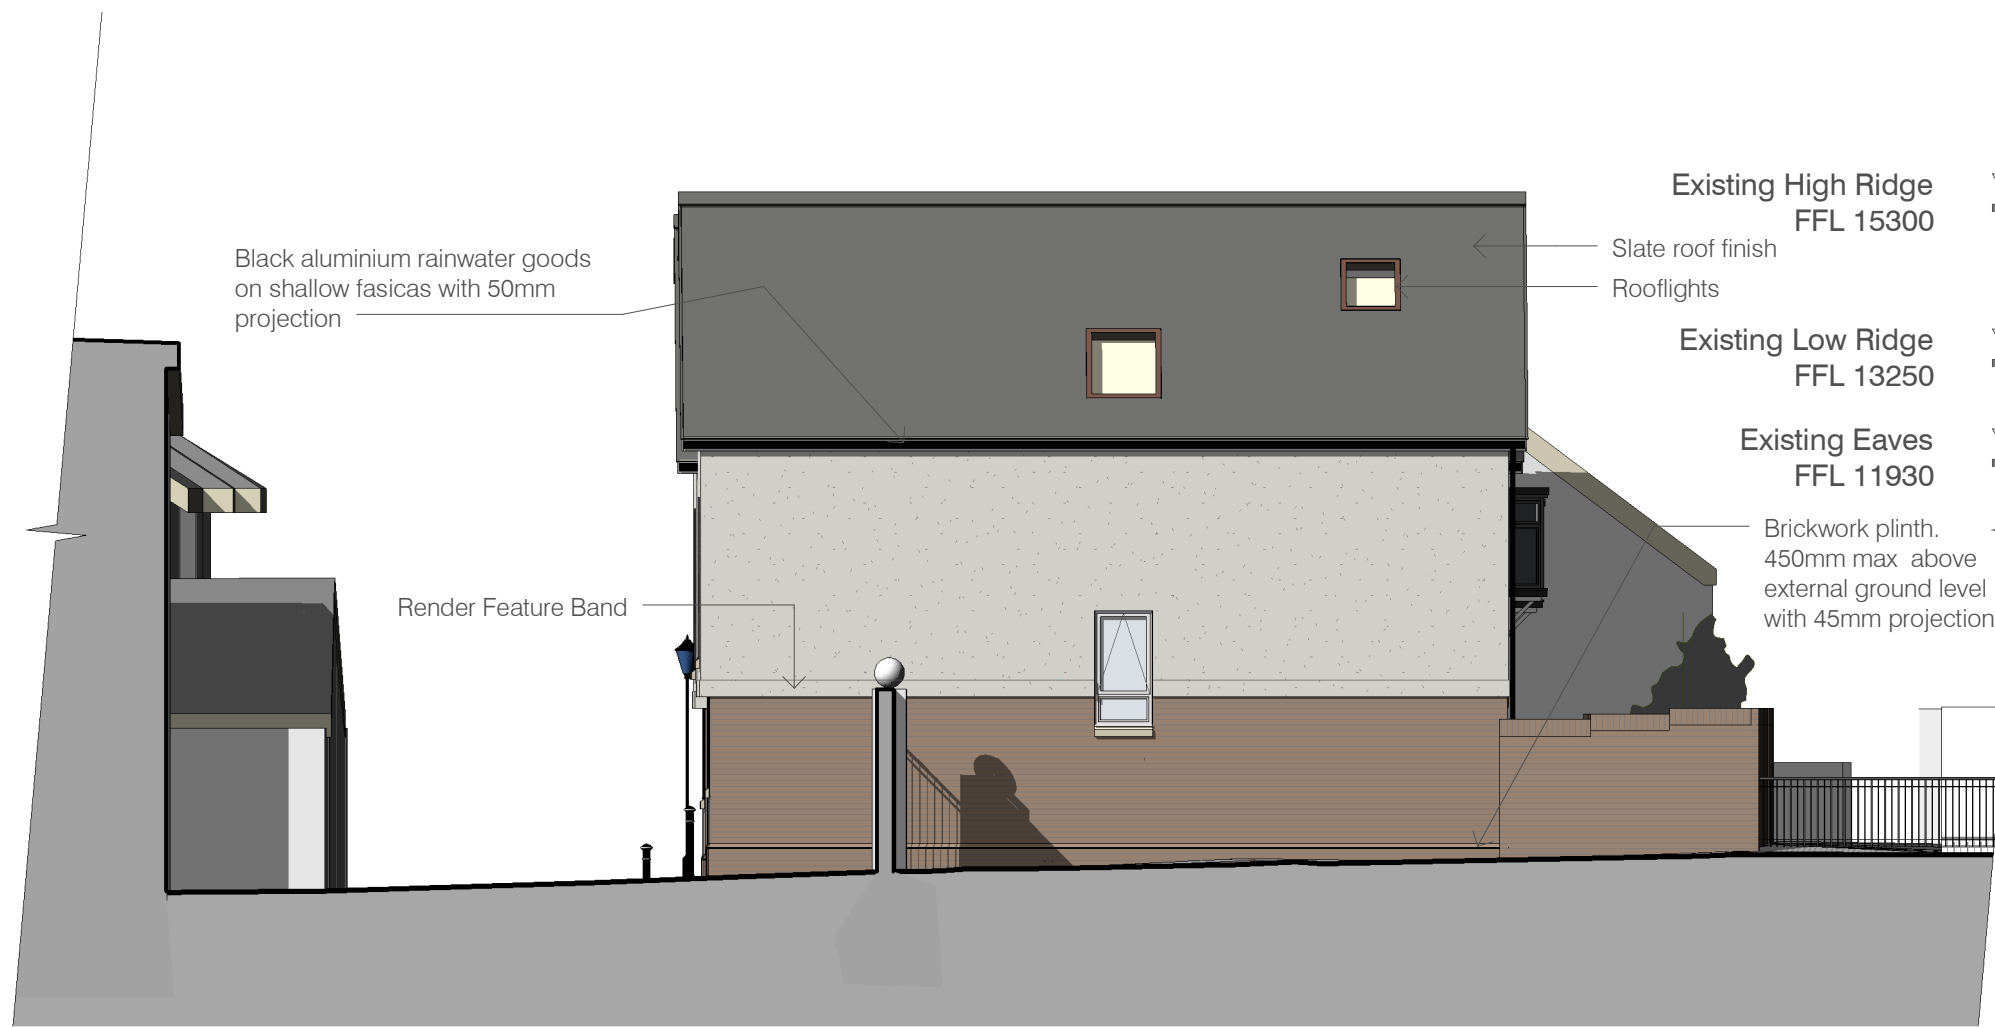


7. Proposed East Elevation
scale 1 : 100

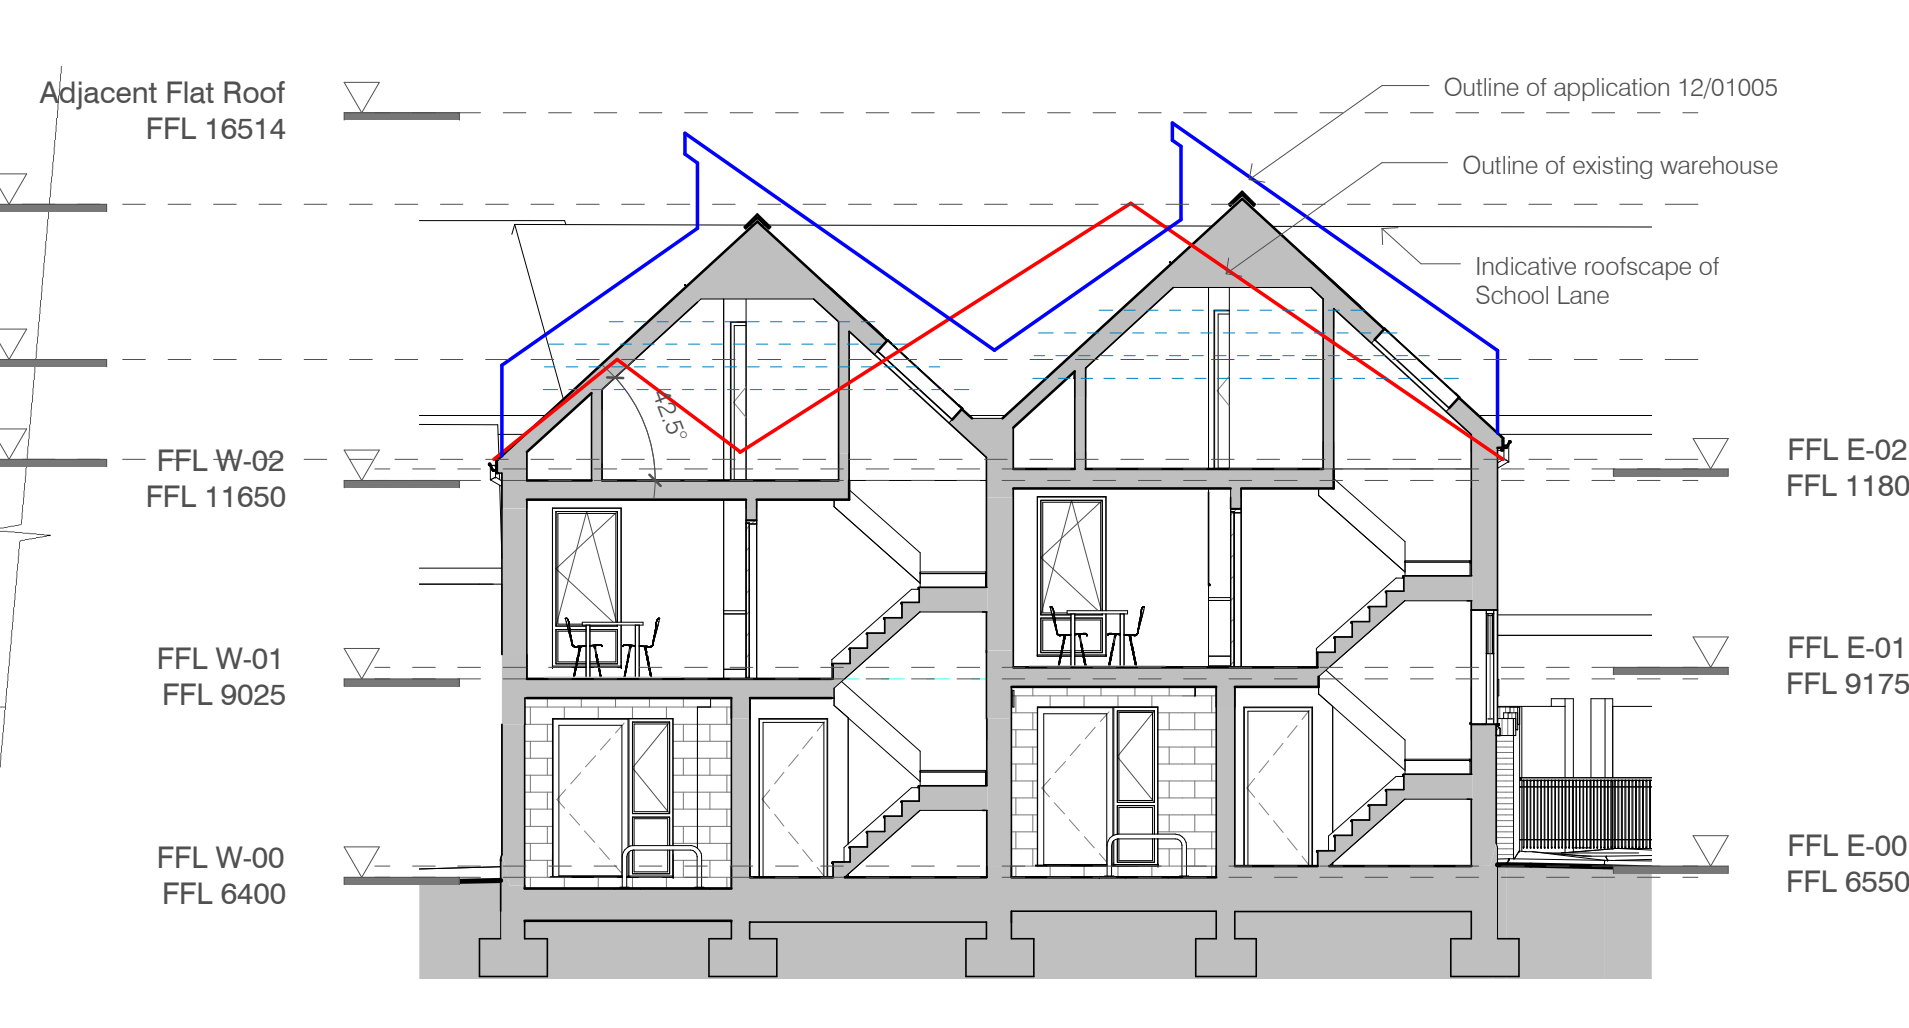

5. Proposed Section A-A
scale 1 : 100



9. Proposed South Elevation
scale 1 : 100

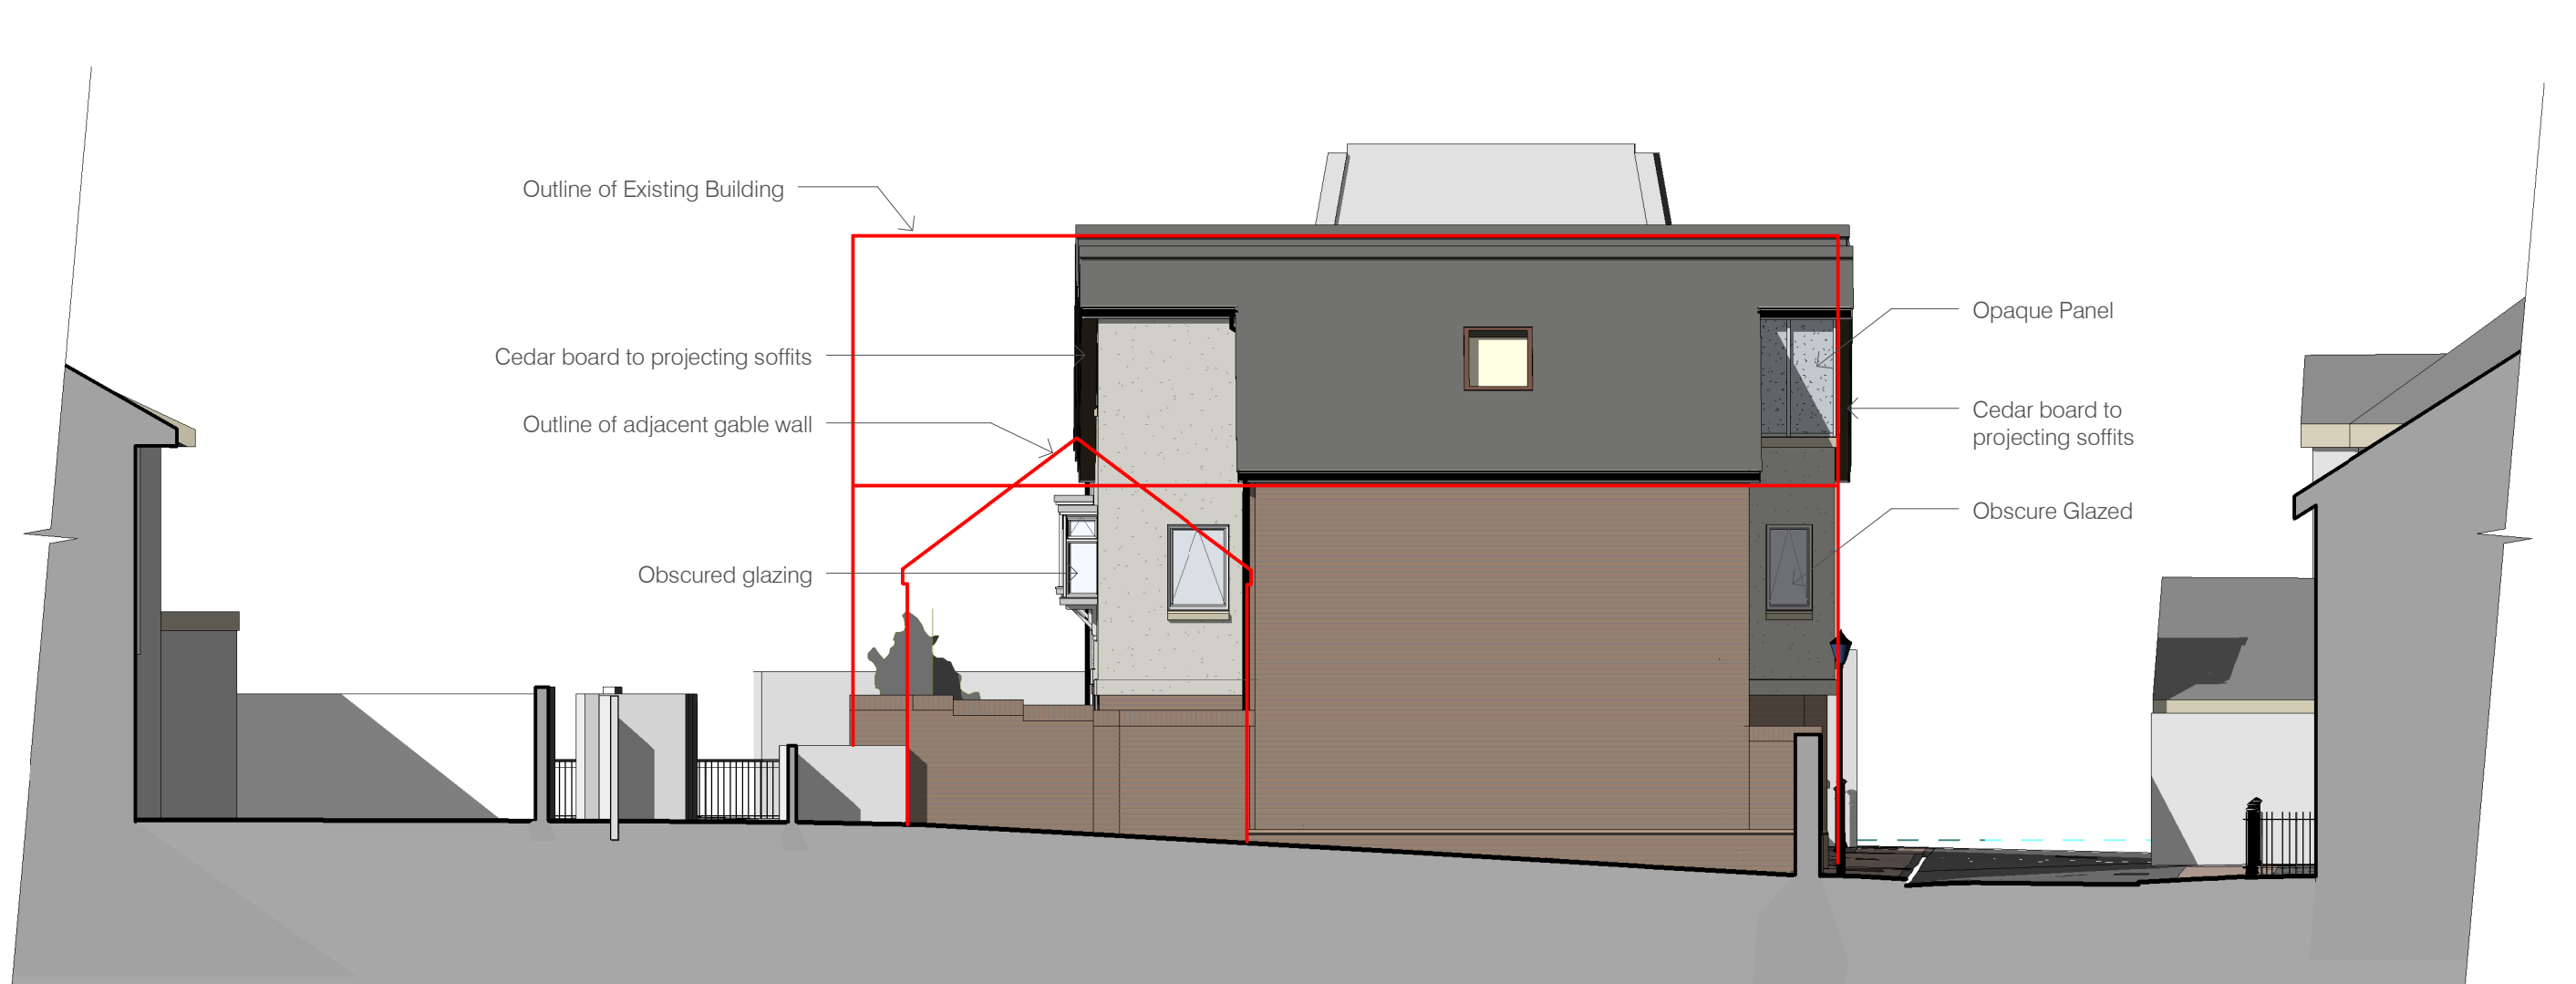

6. Proposed West Elevation
scale 1 : 100

notes

Permission is granted to scale from this drawing for the purposes of Local Authority Planning Approval only. Please verify that the information is correctly printed to scale by checking the control bar below.

0mm 20 40 60 80 100

In all other circumstances DO NOT scale from this drawing, please contact this office for any additional information required. Contractors, Sub Contractors and Suppliers are to check all relevant dimensions and levels of site and building before commencing any shop drawings or building work.

RIBA

Chartered Practice

Ordnance Survey information is reproduced under Crown Copyright 2007 ©. All rights Reserved. Licence number 100020449.

This drawing is the copyright of RBA Ltd ©

This drawing must be read in conjunction with related RBA drawings as scheduled in the Drawing Register. This drawing must also be read in conjunction with the following consultants, specialists & sub - contractors drawings :

drawing number	consultant name	revision
----------------	-----------------	----------

Rev D3, Planning Amendment	11.12.12	AY	RJB
revisions	date	author	QA level

BOYD 3 THE ADMIRALS
GUNWHARF QUAYS
PORTSMOUTH PO1 3AG

t: 023 9281 9990
e: mail@rba-uk.eu
w: www.rba-uk.eu

project
Proposed Residential Development at
Former Westminster Works
15 Nile Street, Emsworth,
Hampshire. PO10 7EF

drawing
Proposed Floor Plans, Sections and
Elevations

scale	date	author	QA level
As indicated @ A1	September 2012	AY	RDV
job no	drawing no	rev	
1216	2.001		D3