
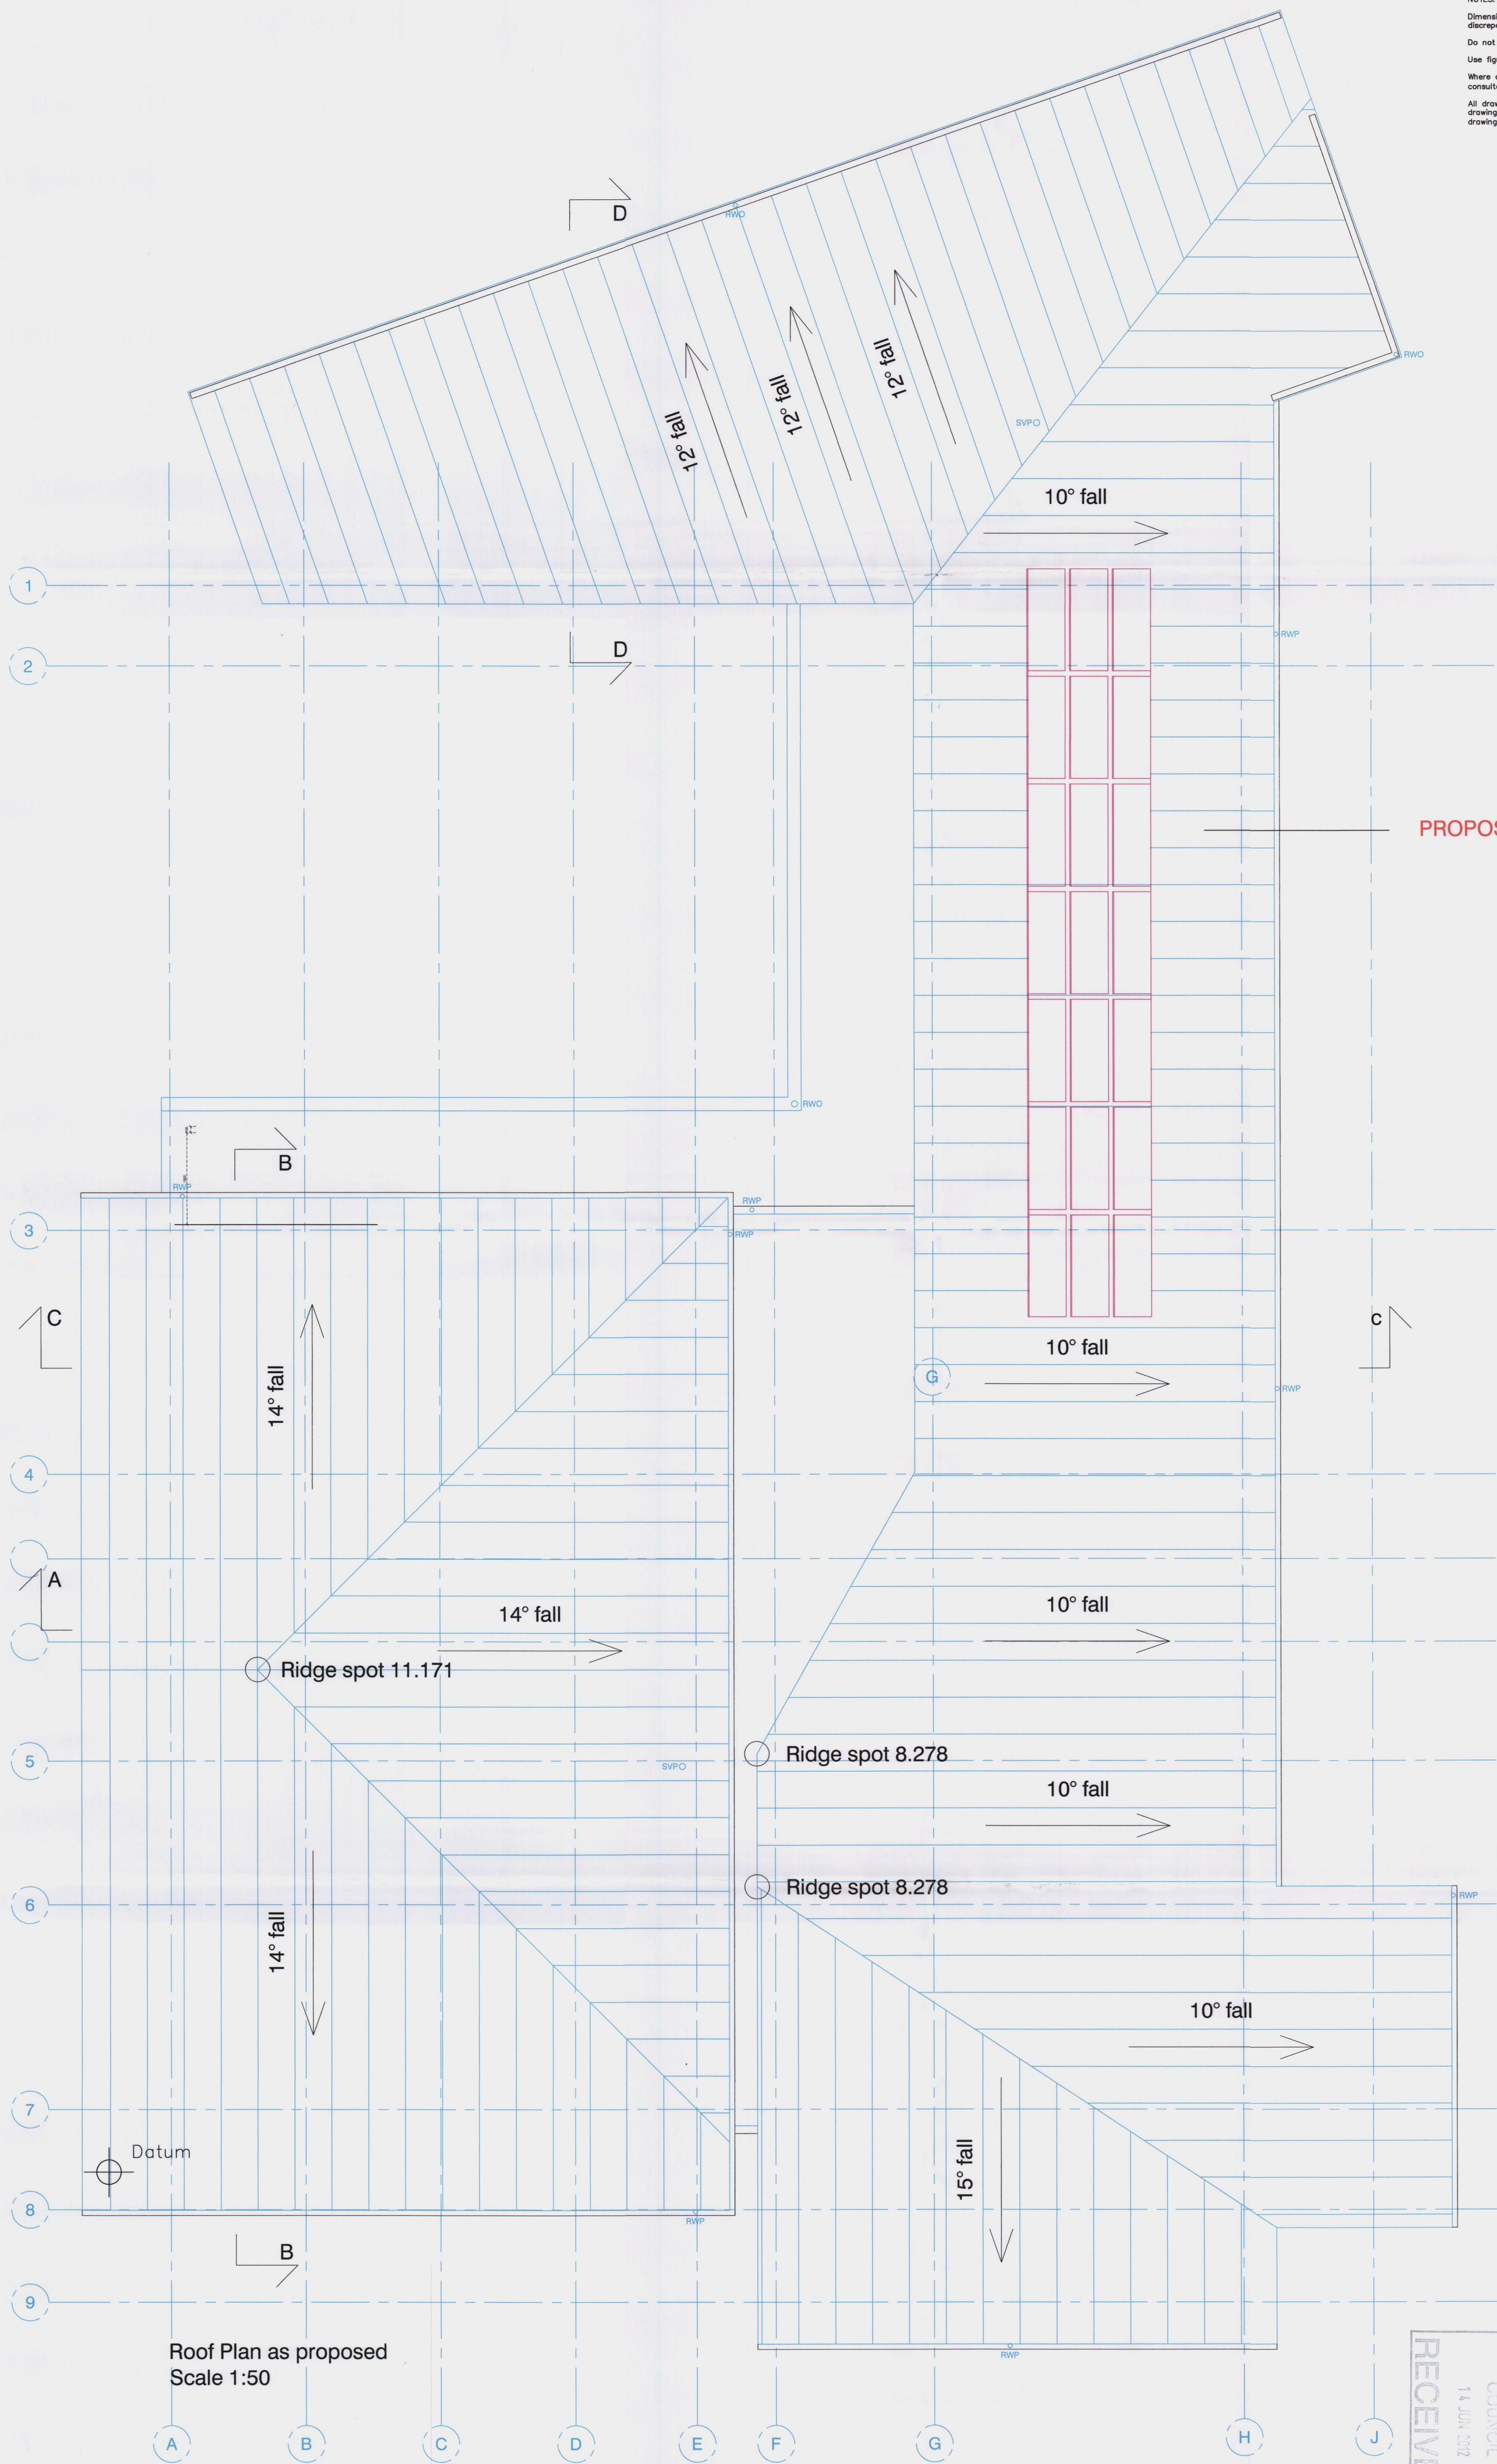


NOTES:
Dimensions to be checked on site before commencing work. Any discrepancies shall be reported to the architect immediately.
Do not scale from these drawings except for planning purposes.
Use figured dimensions only.
Where applicable this drawing is to be read in conjunction with other consultants' drawings.
All drawings to be read in conjunction with specification and all other drawings including structural engineer and mechanical and electrical drawings / specification

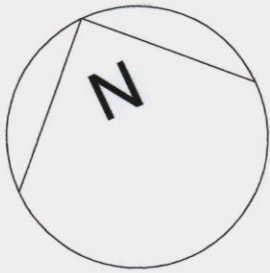

PROPOSED SOLAR ARRAY

FOR CONSTRUCTION

D	6.04.12	Solar revisions	MM
C	21.02.12	Revised to 'For Construction'	PT
REV	DATE	AMENDMENT	DRAWN

helyerdesign
sustainability through design
mail@helyerdesign.co.uk www.helyerdesign.co.uk
1 The Old Flour Mill, Emsworth, PO10 7BT
01243 370 715

CLIENT
Mr J Pritchard

PROJECT
Quay House
68 King Street
Emsworth
Hampshire
PO10 7AZ

DRAWING
For Construction
Roof Plan
As Proposed

SCALE
1:50@A1

DATE July 2011 DRAWN PT
DRAWING NUMBER 10067/005 REVISION D

RECEIVED
14 JUN 2012
HAWORTH COUNCIL

Roof Plan as proposed
Scale 1:50