



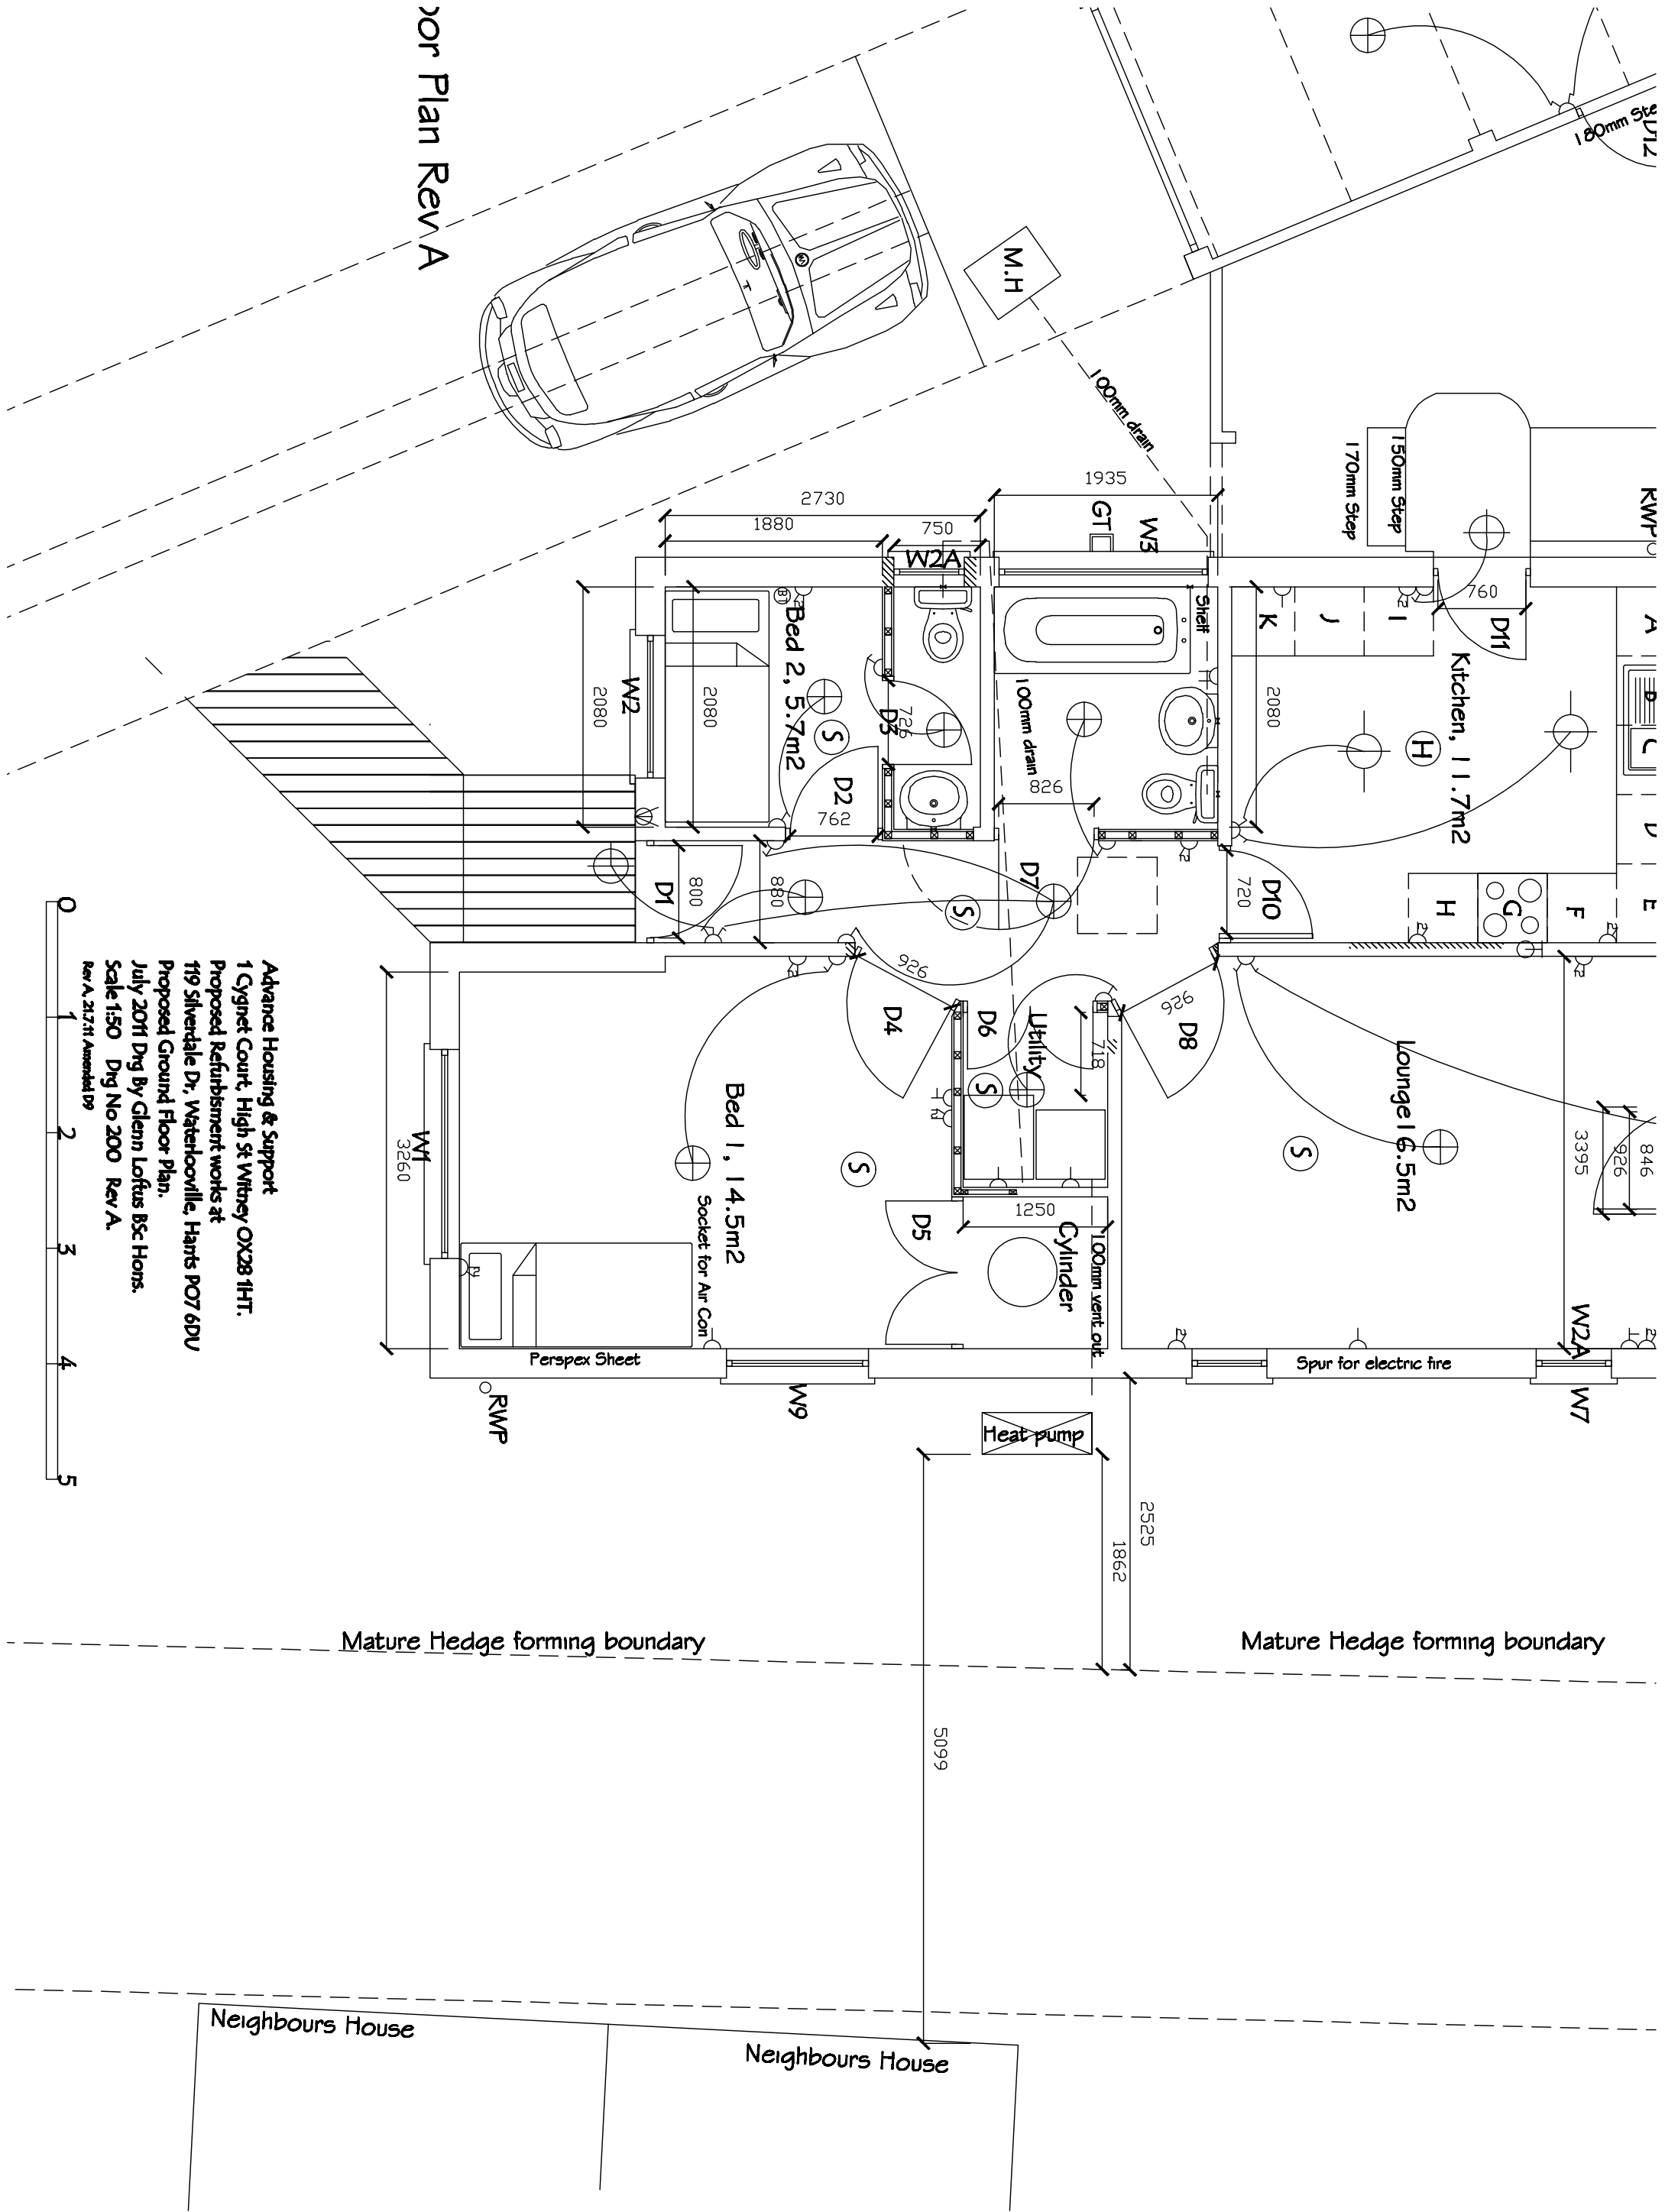

or Plan Rev A

 

Advance Housing & Support
1 Cynet Court, High St Witney OX28 1HT.
Proposed Refurbishment works at
119 Silverdale Dr, Watercove, Hants PO7 6DU
Proposed Ground Floor Plan.
July 2011 Dry By Glenn Loftus BSc Hons.
Scale 1:50 Dry No 200 Rev A.
Rev A, 21/7/11 Amended D9