

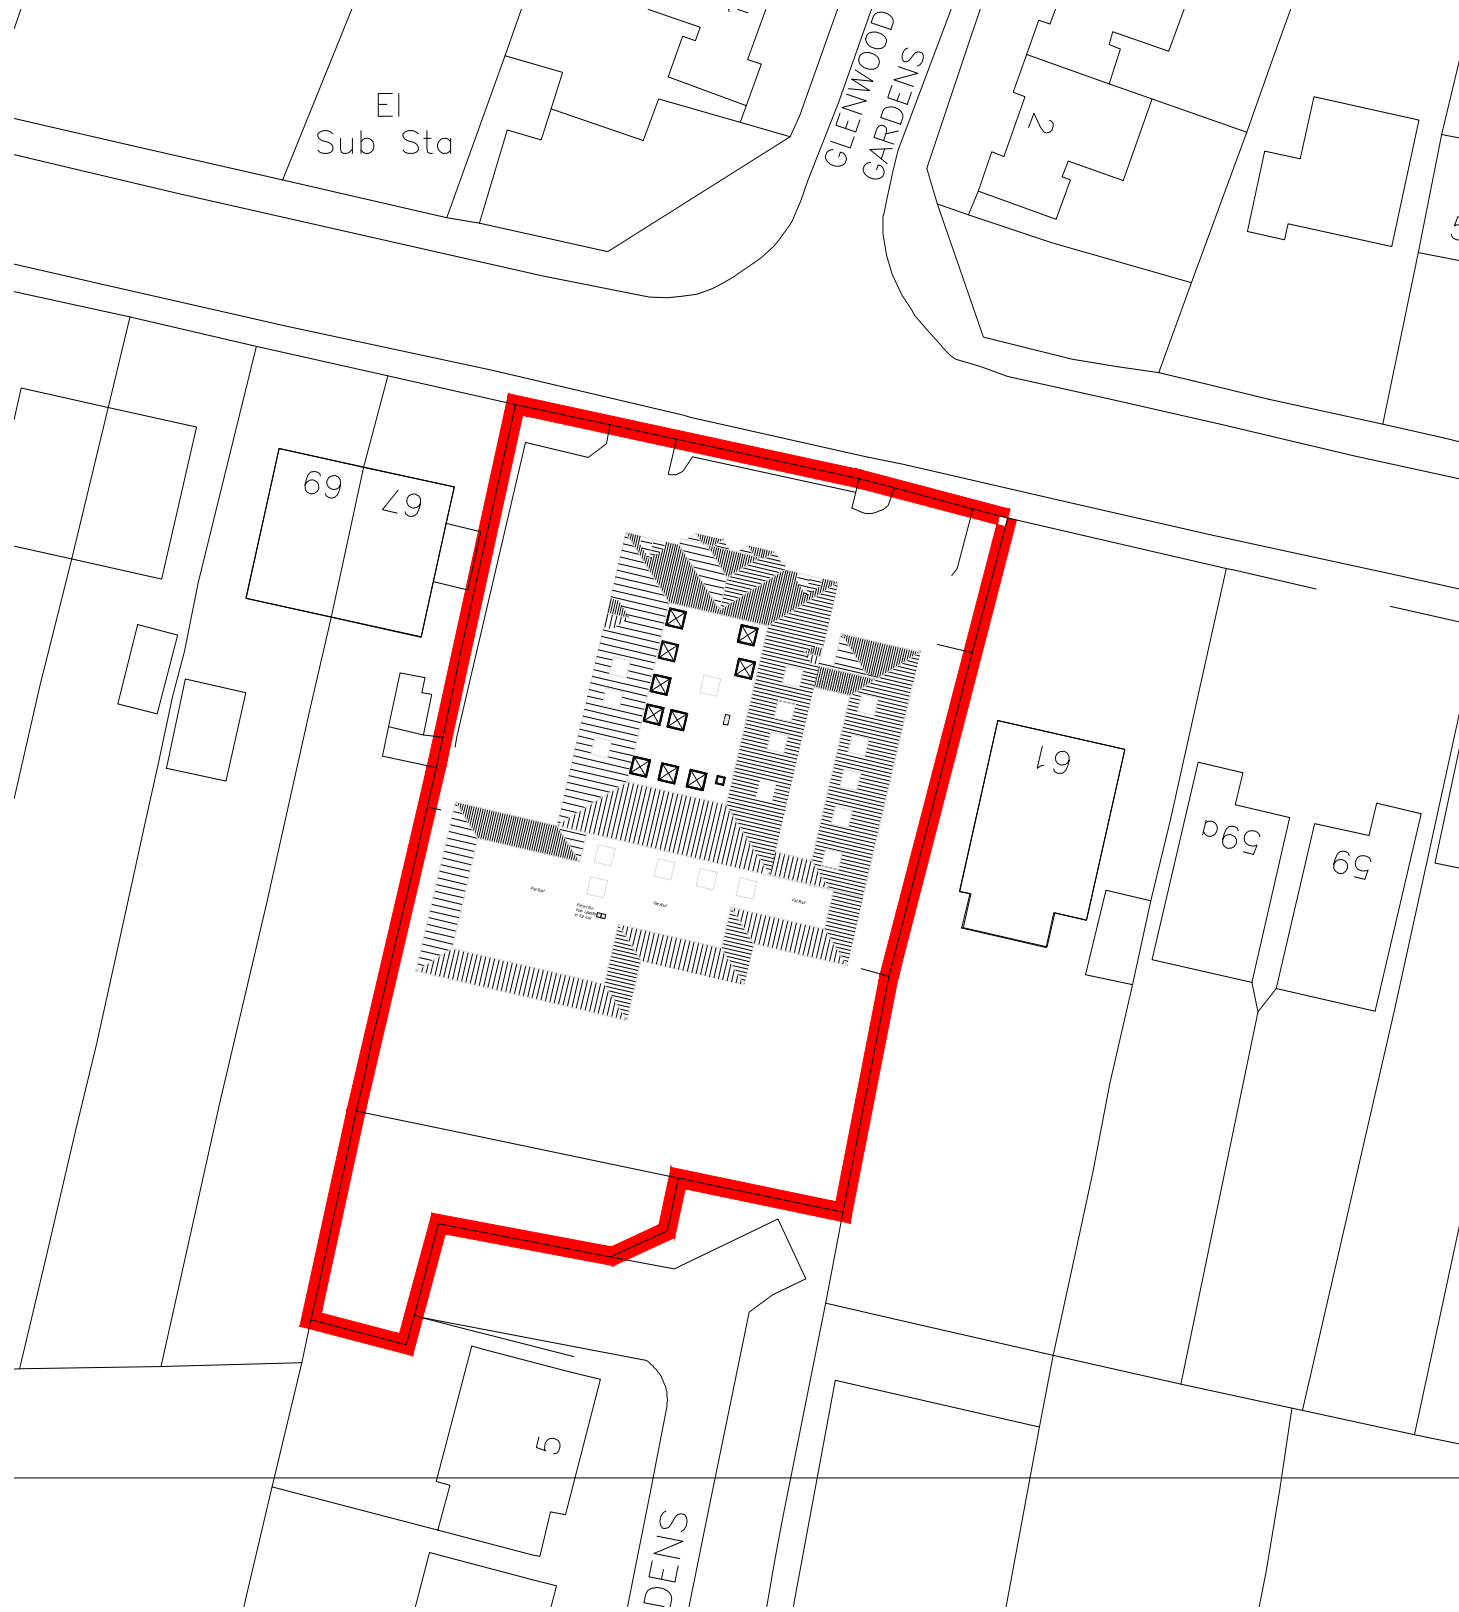
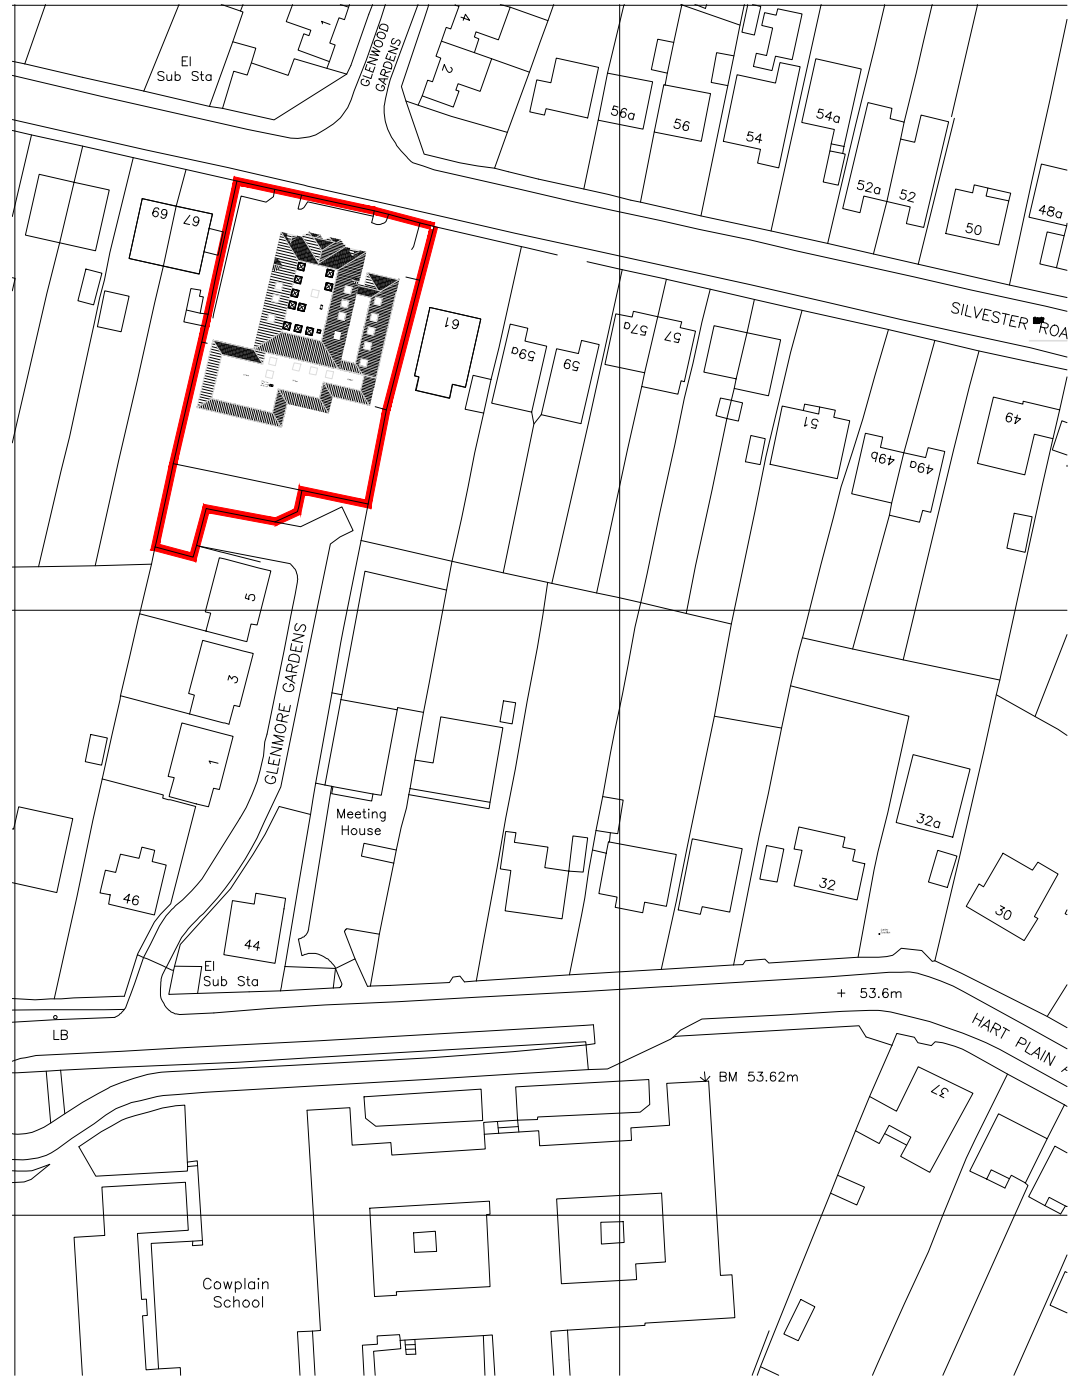


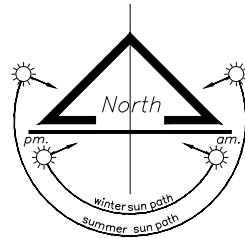

Site Plan 1:200

 

its reserved. Licence number 100020449

Location Plan 1:1250



scale
1: 500 & 1250 BC
date
January 2013
DWG. NO. 1301/TP.02

Planning

Project
Site & Location Plans
Eenvale Nursing Home
Silvester Road,
Waterlooville

Sundridge
Developments Ltd

Chivers Architecture
& Planning Ltd.
33, Partridge Road, Dibden Purlieu
Southampton SO45 4LL
Tel/Fax: 02380 848487
Mob: 07989 788147
e-mail: rchivers@aol.com