





front elevation 1:100

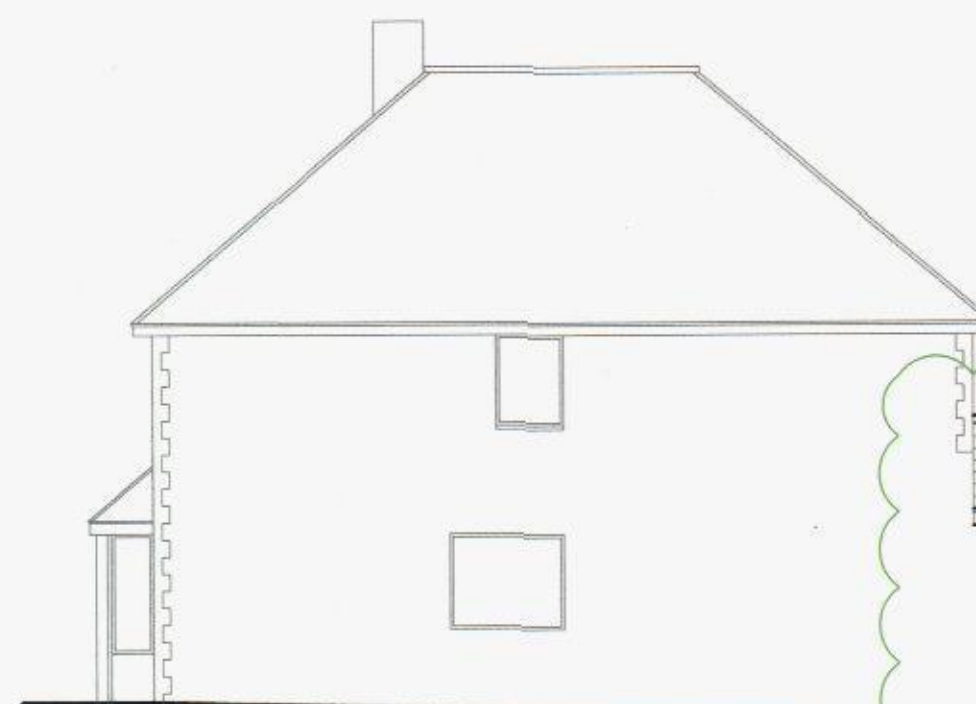


side elevation 1:100




rear elevation 1:100

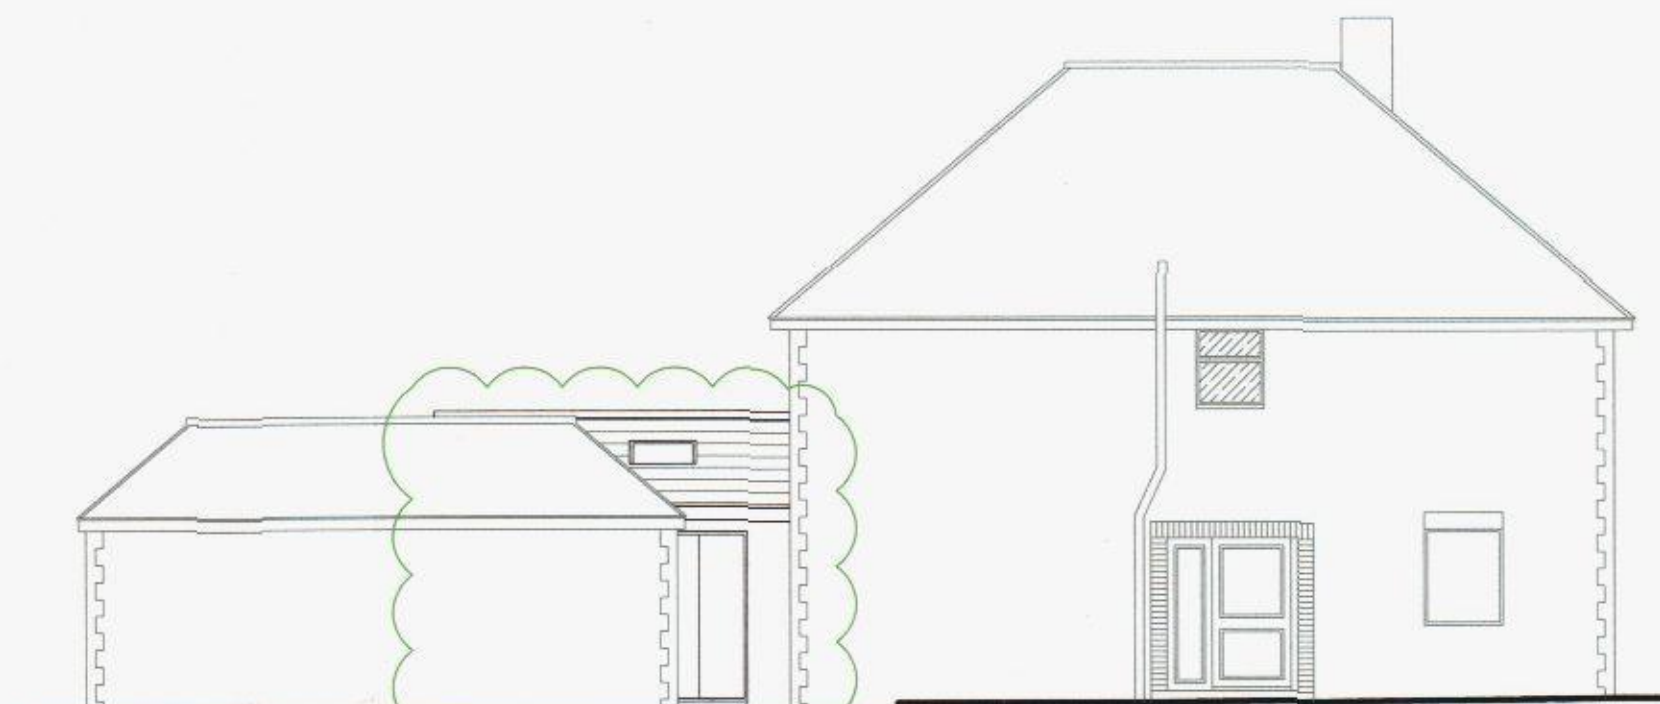


side elevation 1:100

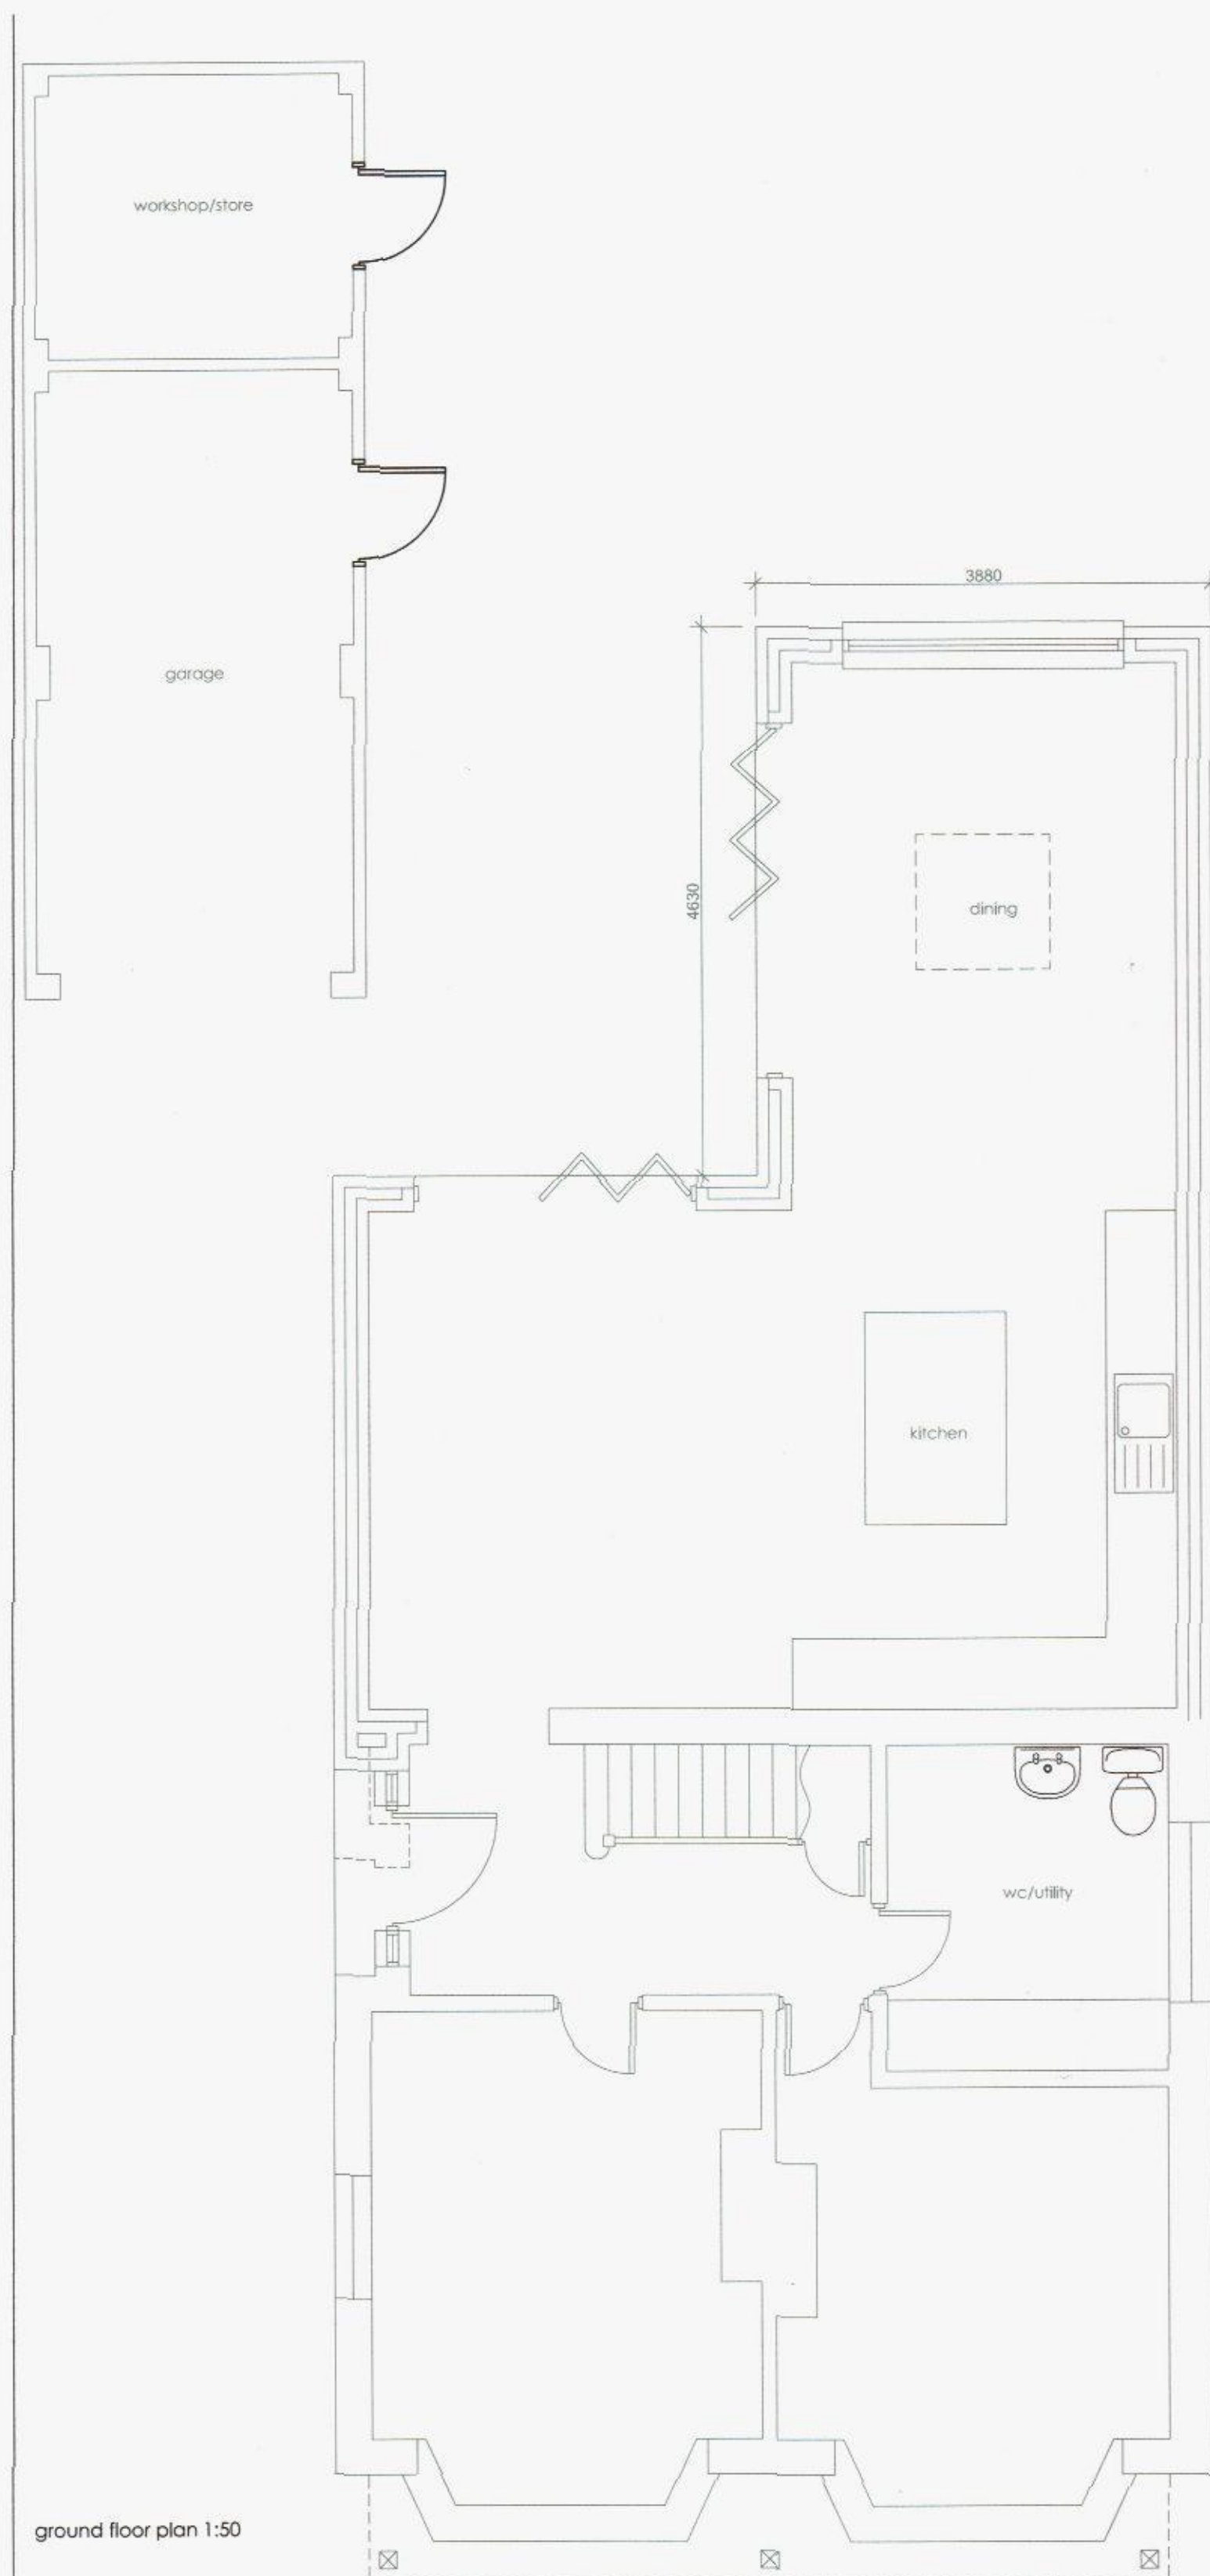


ground floor plan 1:50

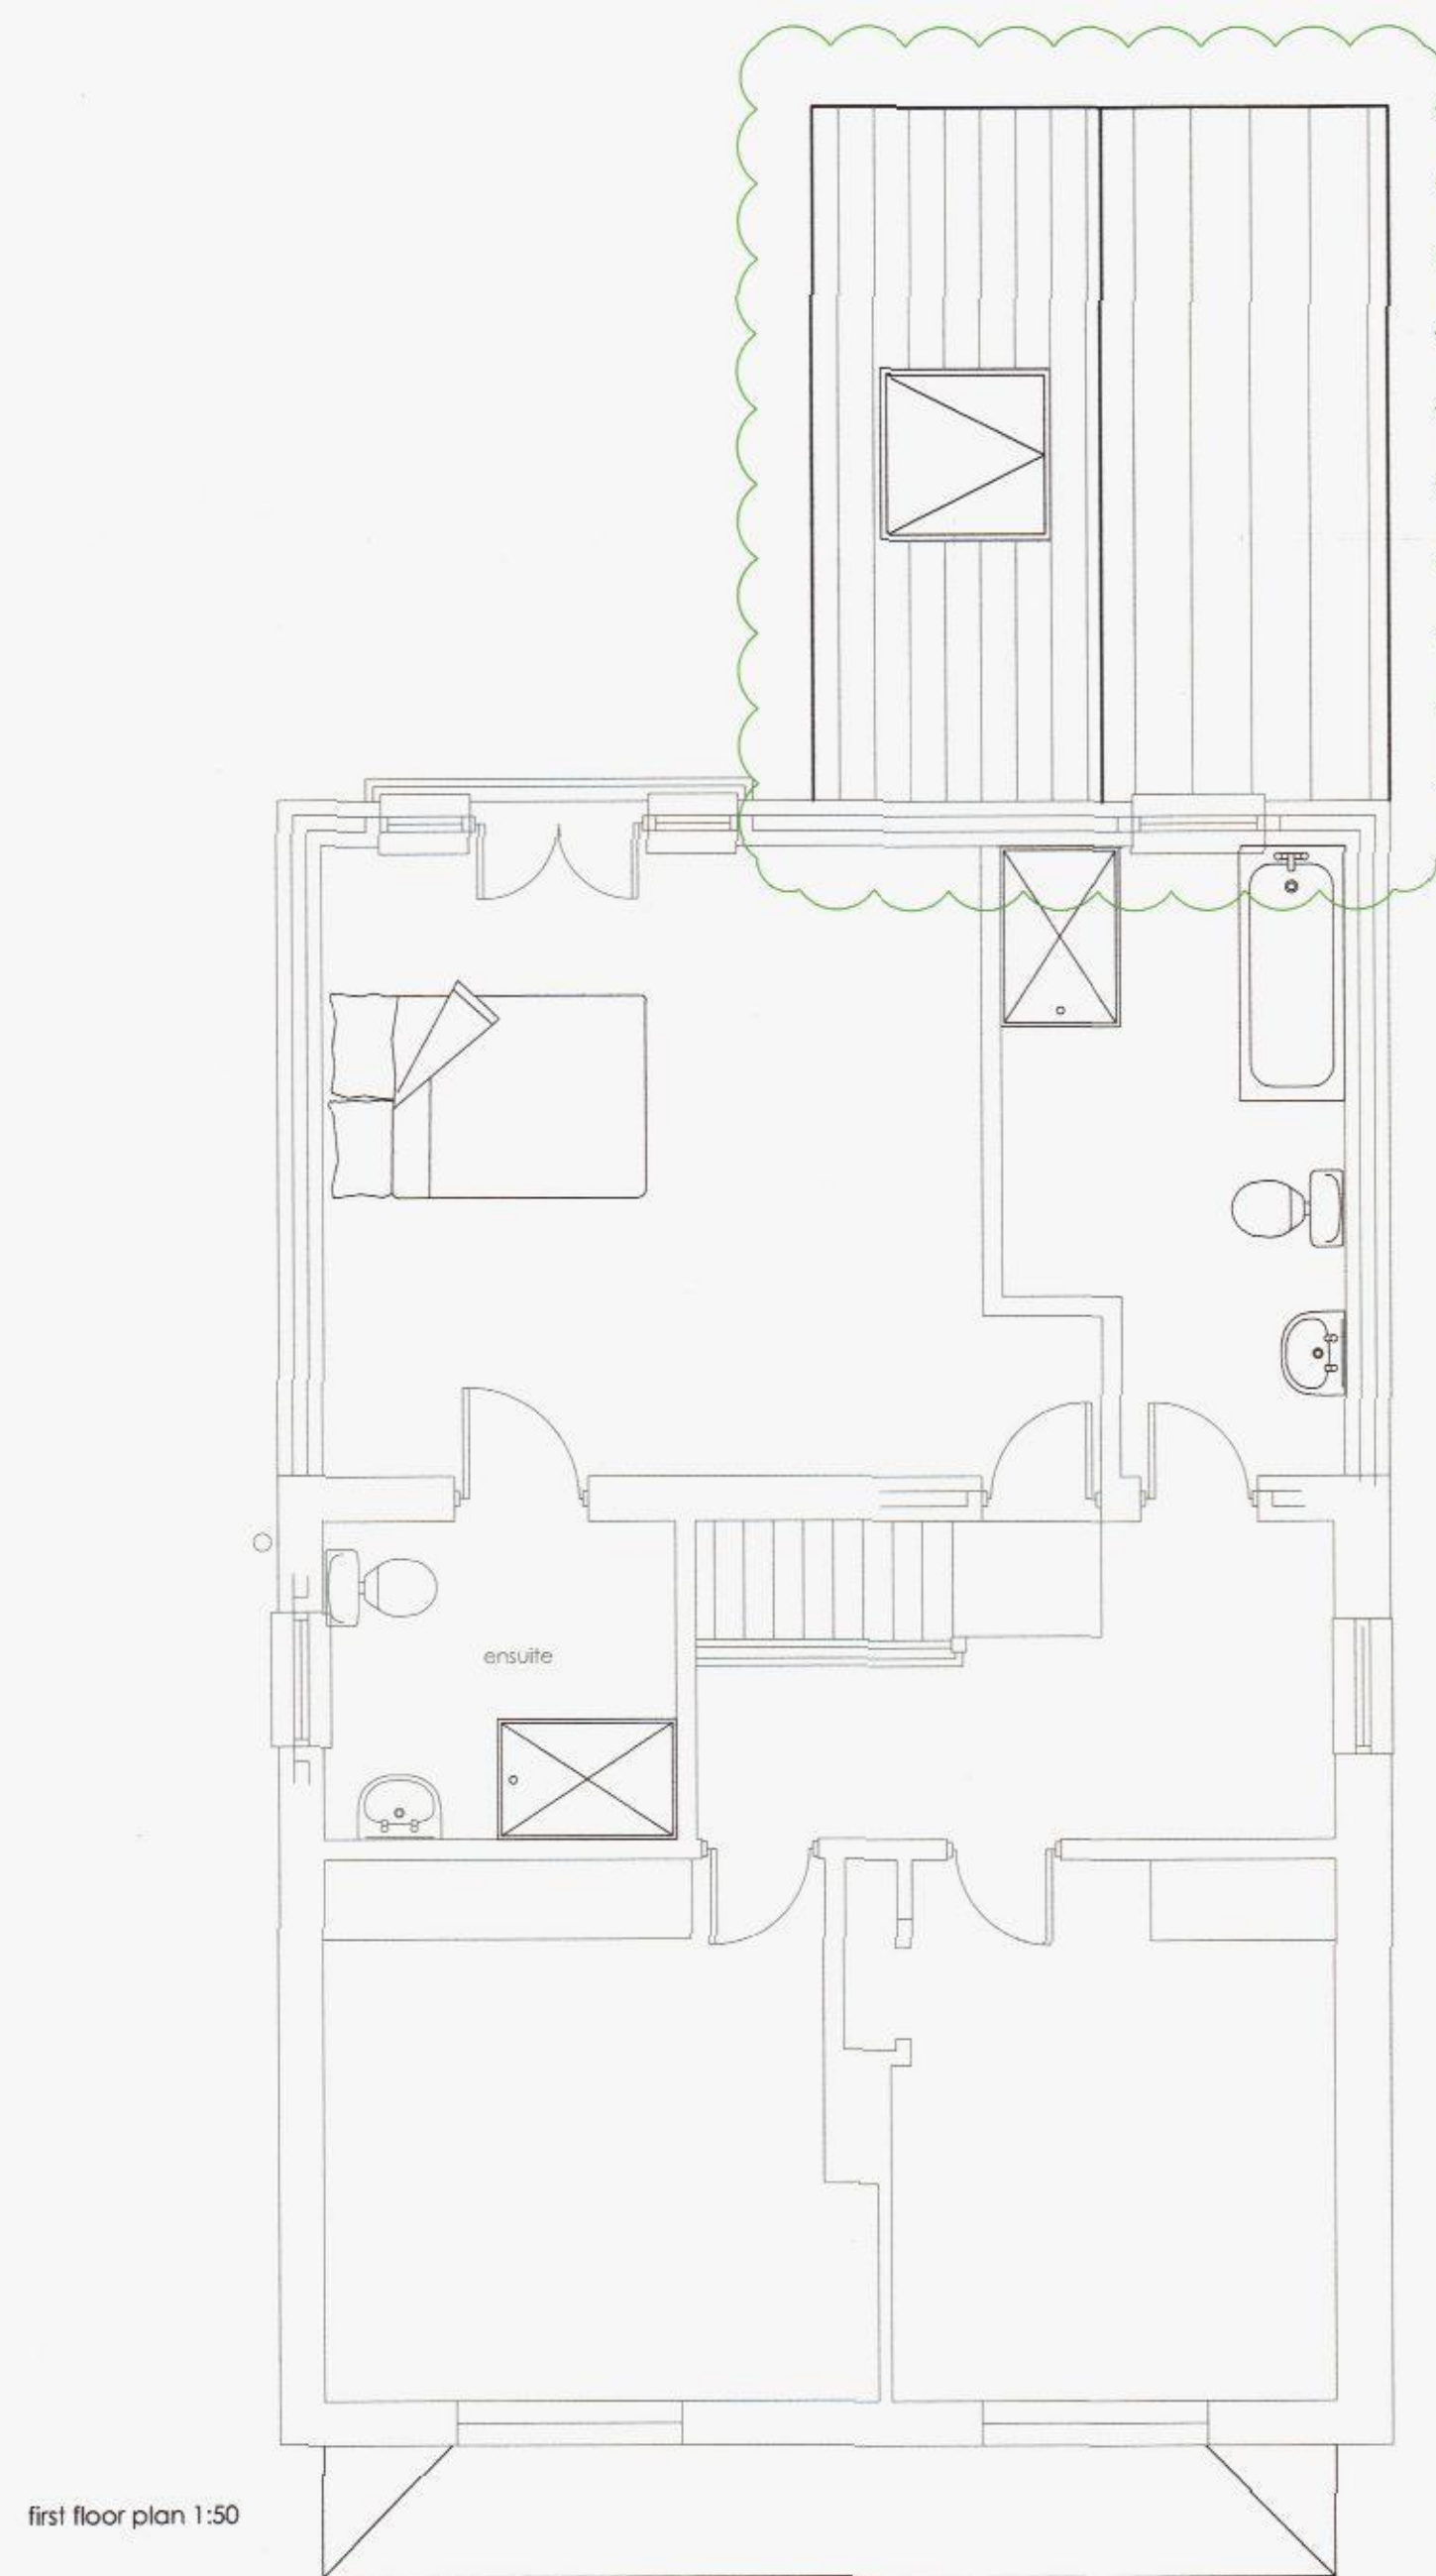

first floor plan 1:50

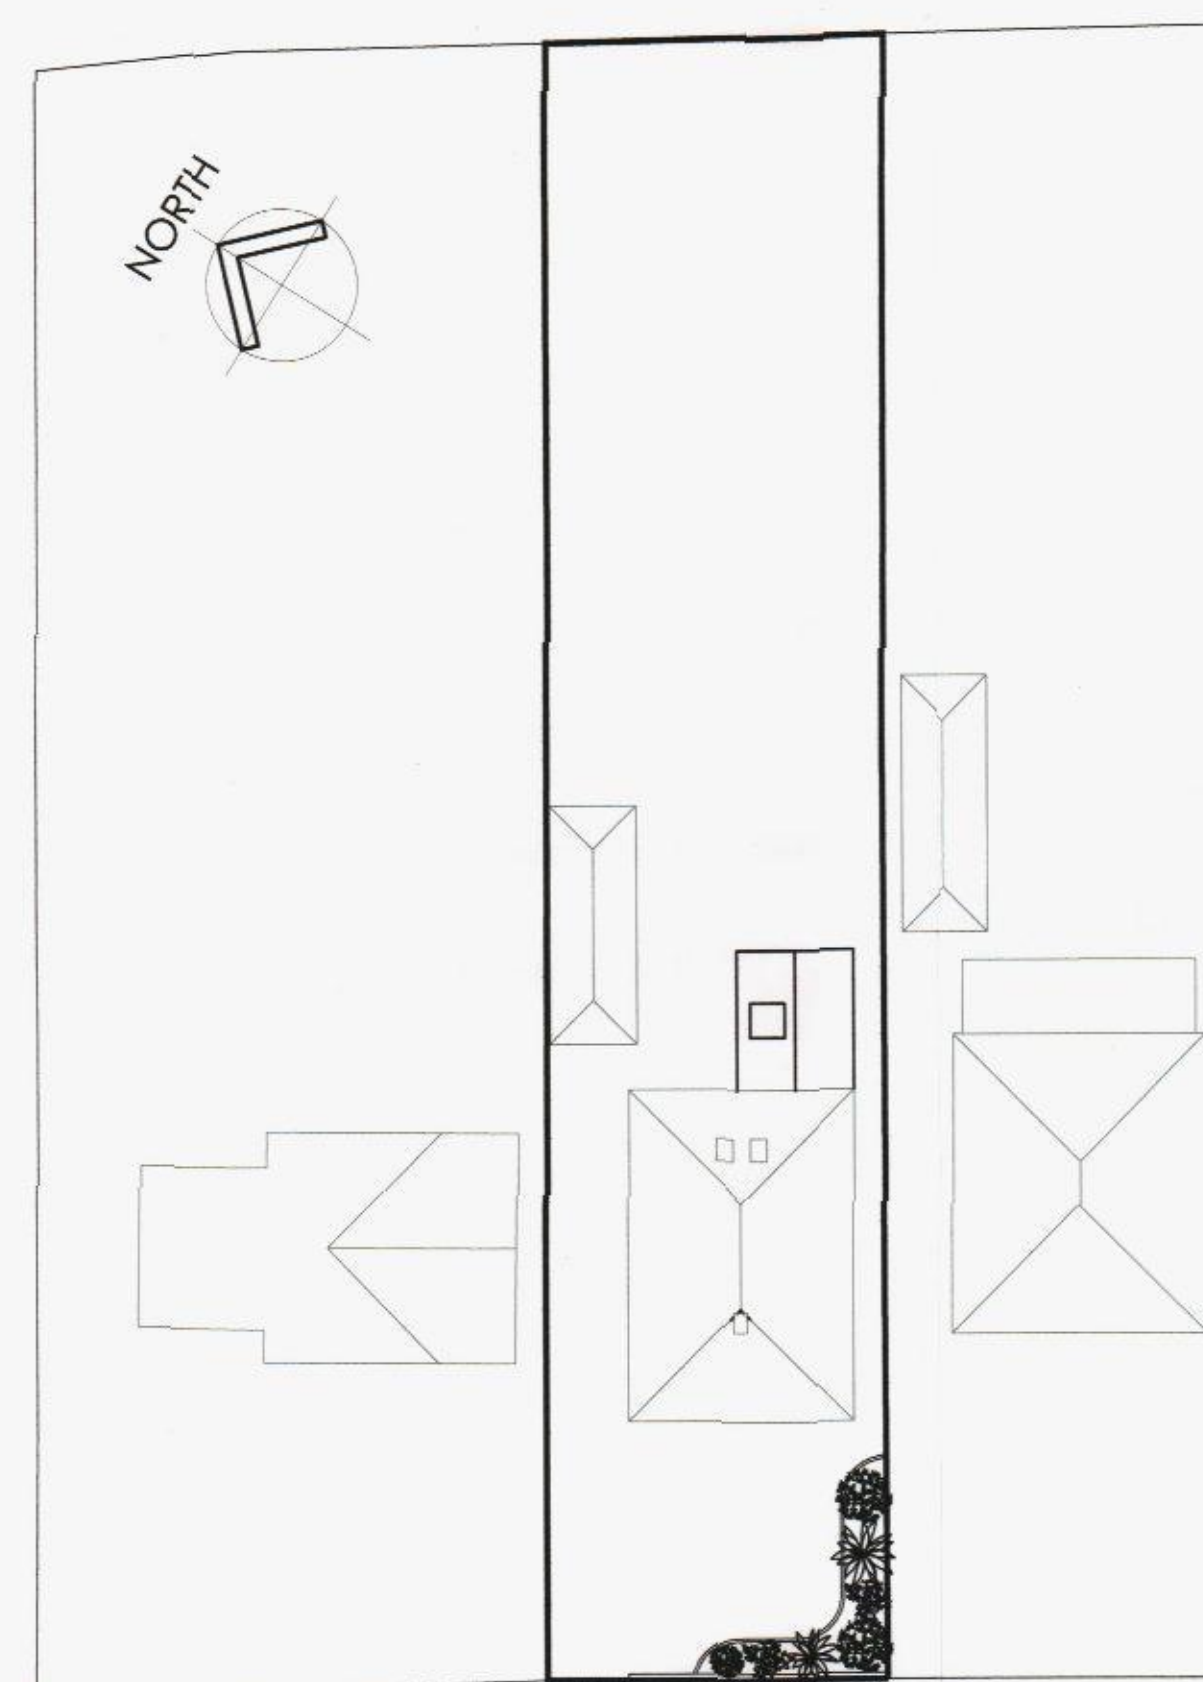

block plan 1:250

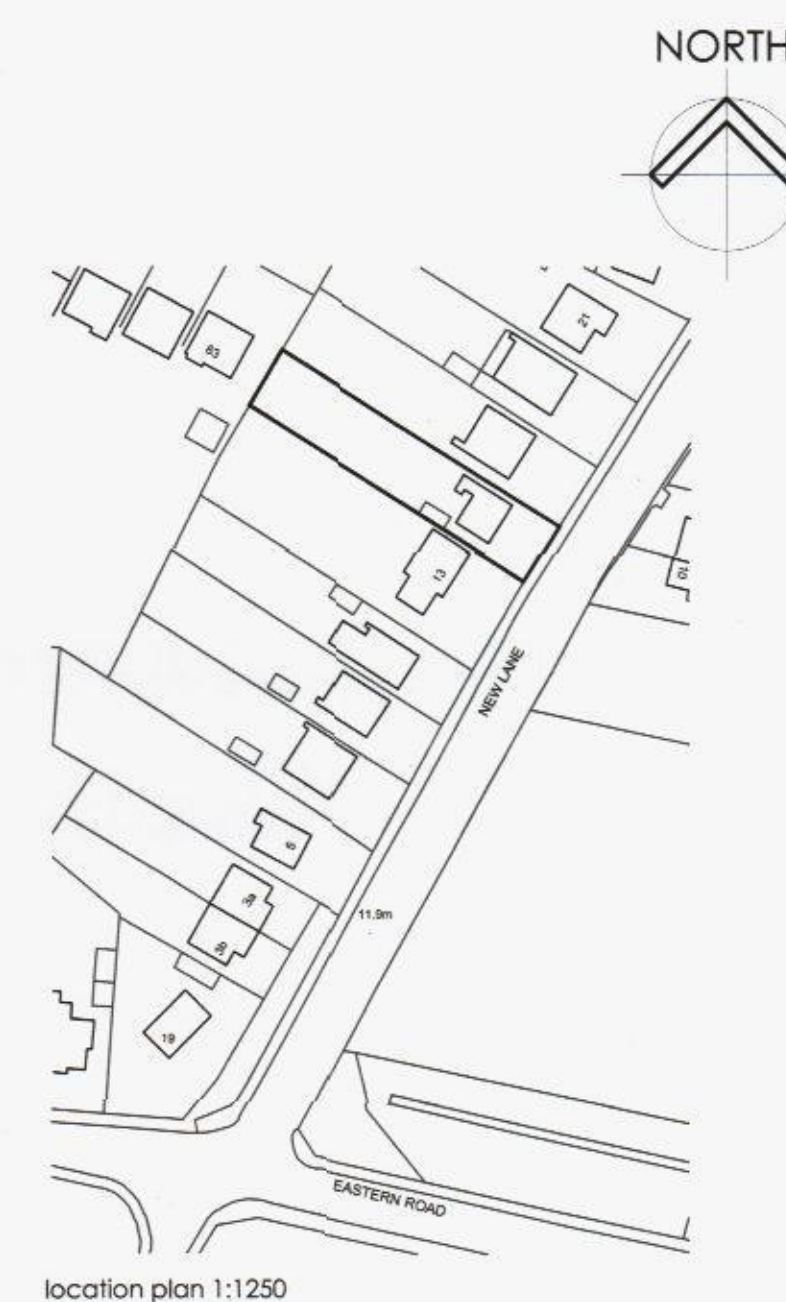

location plan 1:1250

Note:
Do not Scale from this Drawing (except for planning approval).
All dimensions are in millimetres and to be checked on site.
All Dimensions relating to subcontractors or suppliers work must be checked and agreed between the main contractor and the sub-contractors and suppliers.
Ordnance Survey, (c) Crown Copyright 2012. All rights reserved.
Licence number 100020449

medlams
measured surveys
www.medlams-surveys.co.uk
bmedlam@medlamssurveys.co.uk
07717 205 388

project: 15 New Lane, Havant, Hampshire
client: Mr & Mrs Watterson job ref: S138
title: PLANNING scale varies @A1
date: July 2012 dwg no: PL 01 rev: E

E	Rear extension roof amendment	21/10/13
D	Dimensions added	24/10/12
C	Minor amendments to planning approval	22/10/12
B	Revised to suit clients comments	21/08/12
A	Revised to suit clients comments	15/08/12
REV	DESCRIPTION	DATE

