

UNIT TYPE	AREA sq.m	AREA sq.ft
FLAT TYPE 1BF1	49.1	528
FLAT TYPE 1BF2	52.7	567
FLAT TYPE 1BF3	51.8	557
FLAT TYPE 2BF1	44.0	471
FLAT TYPE 2BF2	45.4	488
FLAT TYPE 2BF3	44.8	482
FLAT TYPE 2BF4	47.9	514

UNIT TYPE	PLOT Nos THIS	PLOT Nos HANDED
FLAT TYPE 1BF1	233	-
FLAT TYPE 1BF2	235	-
FLAT TYPE 1BF3	236	-
FLAT TYPE 2BF1	224, 230, 234	-
FLAT TYPE 2BF2	225, 229	-
FLAT TYPE 2BF3	227, 231	-
FLAT TYPE 2BF4	228, 232	-

REV	DATE	CHANGES	BY	CHK	ISSUE FOR
A	16.04.13	FIRST ISSUE	PW	TJ	COMMENT
B	21.05.13	NOTES AMENDED ETC	CO	PW	COMMENT
C	05.07.13	LEVELS REVISED - JULIETTE TO PLOT 227 ISSUED FOR PLANNING	OK	PW	PLANNING

- NOTES
1. DO NOT SCALE THIS DRAWING - USE STATED DIMENSIONS.
 2. AREAS GIVEN ARE GROSS INTERNAL AND ASSUME PARTY WALL THICKNESS OF 300mm AND EXTERNAL WALL THICKNESS OF 320mm TO PLASTER FINISHES. AREAS WILL BE LESS IF THESE ARE INCREASED.
 3. PLANS, ELEVATIONS AND PLOT NUMBERS INDICATED AS HANDED (-) ARE AS SHOWN ON THE SITE LAYOUT. PLOT Nos THUS IN THE TABLE INDICATES UNHANDED PLOTS (THE AS DRAWN BLOCK TYPE MAY CONTAIN HANDED AND UNHANDED HOUSE TYPES).
 4. ELEVATIONS SHOWING GARAGE POSITIONS ETC ARE INDICATIVE AND MAY VARY DEPENDING ON FINAL SITE LEVELS.
 5. SIDE WINDOWS SHALL BE OMITTED WHERE THEY WOULD OTHERWISE CLASH WITH GARAGES ETC.
 6. ALL BATHROOM AND EN-SUITE SHOWER ROOM WINDOWS SHALL HAVE OBSCURED GLAZING.
 7. FOR GARAGE AND PEDESTRIAN DOOR LOCATIONS REFER TO SITE LAYOUT DRAWING 1924-A-1010.
 8. SOLAR THERMAL PANELS WHERE SHOWN ON ELEVATIONS ARE INDICATIVE OF HEIGHT AND SIZE - FOR PRECISE LOCATIONS TO SUIT PLOT SPECIFIC ROOF ASPECT SEE SITE LAYOUT DRAWING 1924-A-1011.





client:
GRAINGER PLC

project:
WOODCROFT FARM, HAVANT

description:
**BLOCK TYPE AK - FLATS 1BF1-3, 2BF1-4
PLOTS 225-236
FLOOR PLANS**

project number	drawing number	revision
1924	A-3165	C
scale	date	
1:100 @ A1	APRIL 2103	
1:200 @ A3		
status		
PLANNING		

1924-A-3165-C

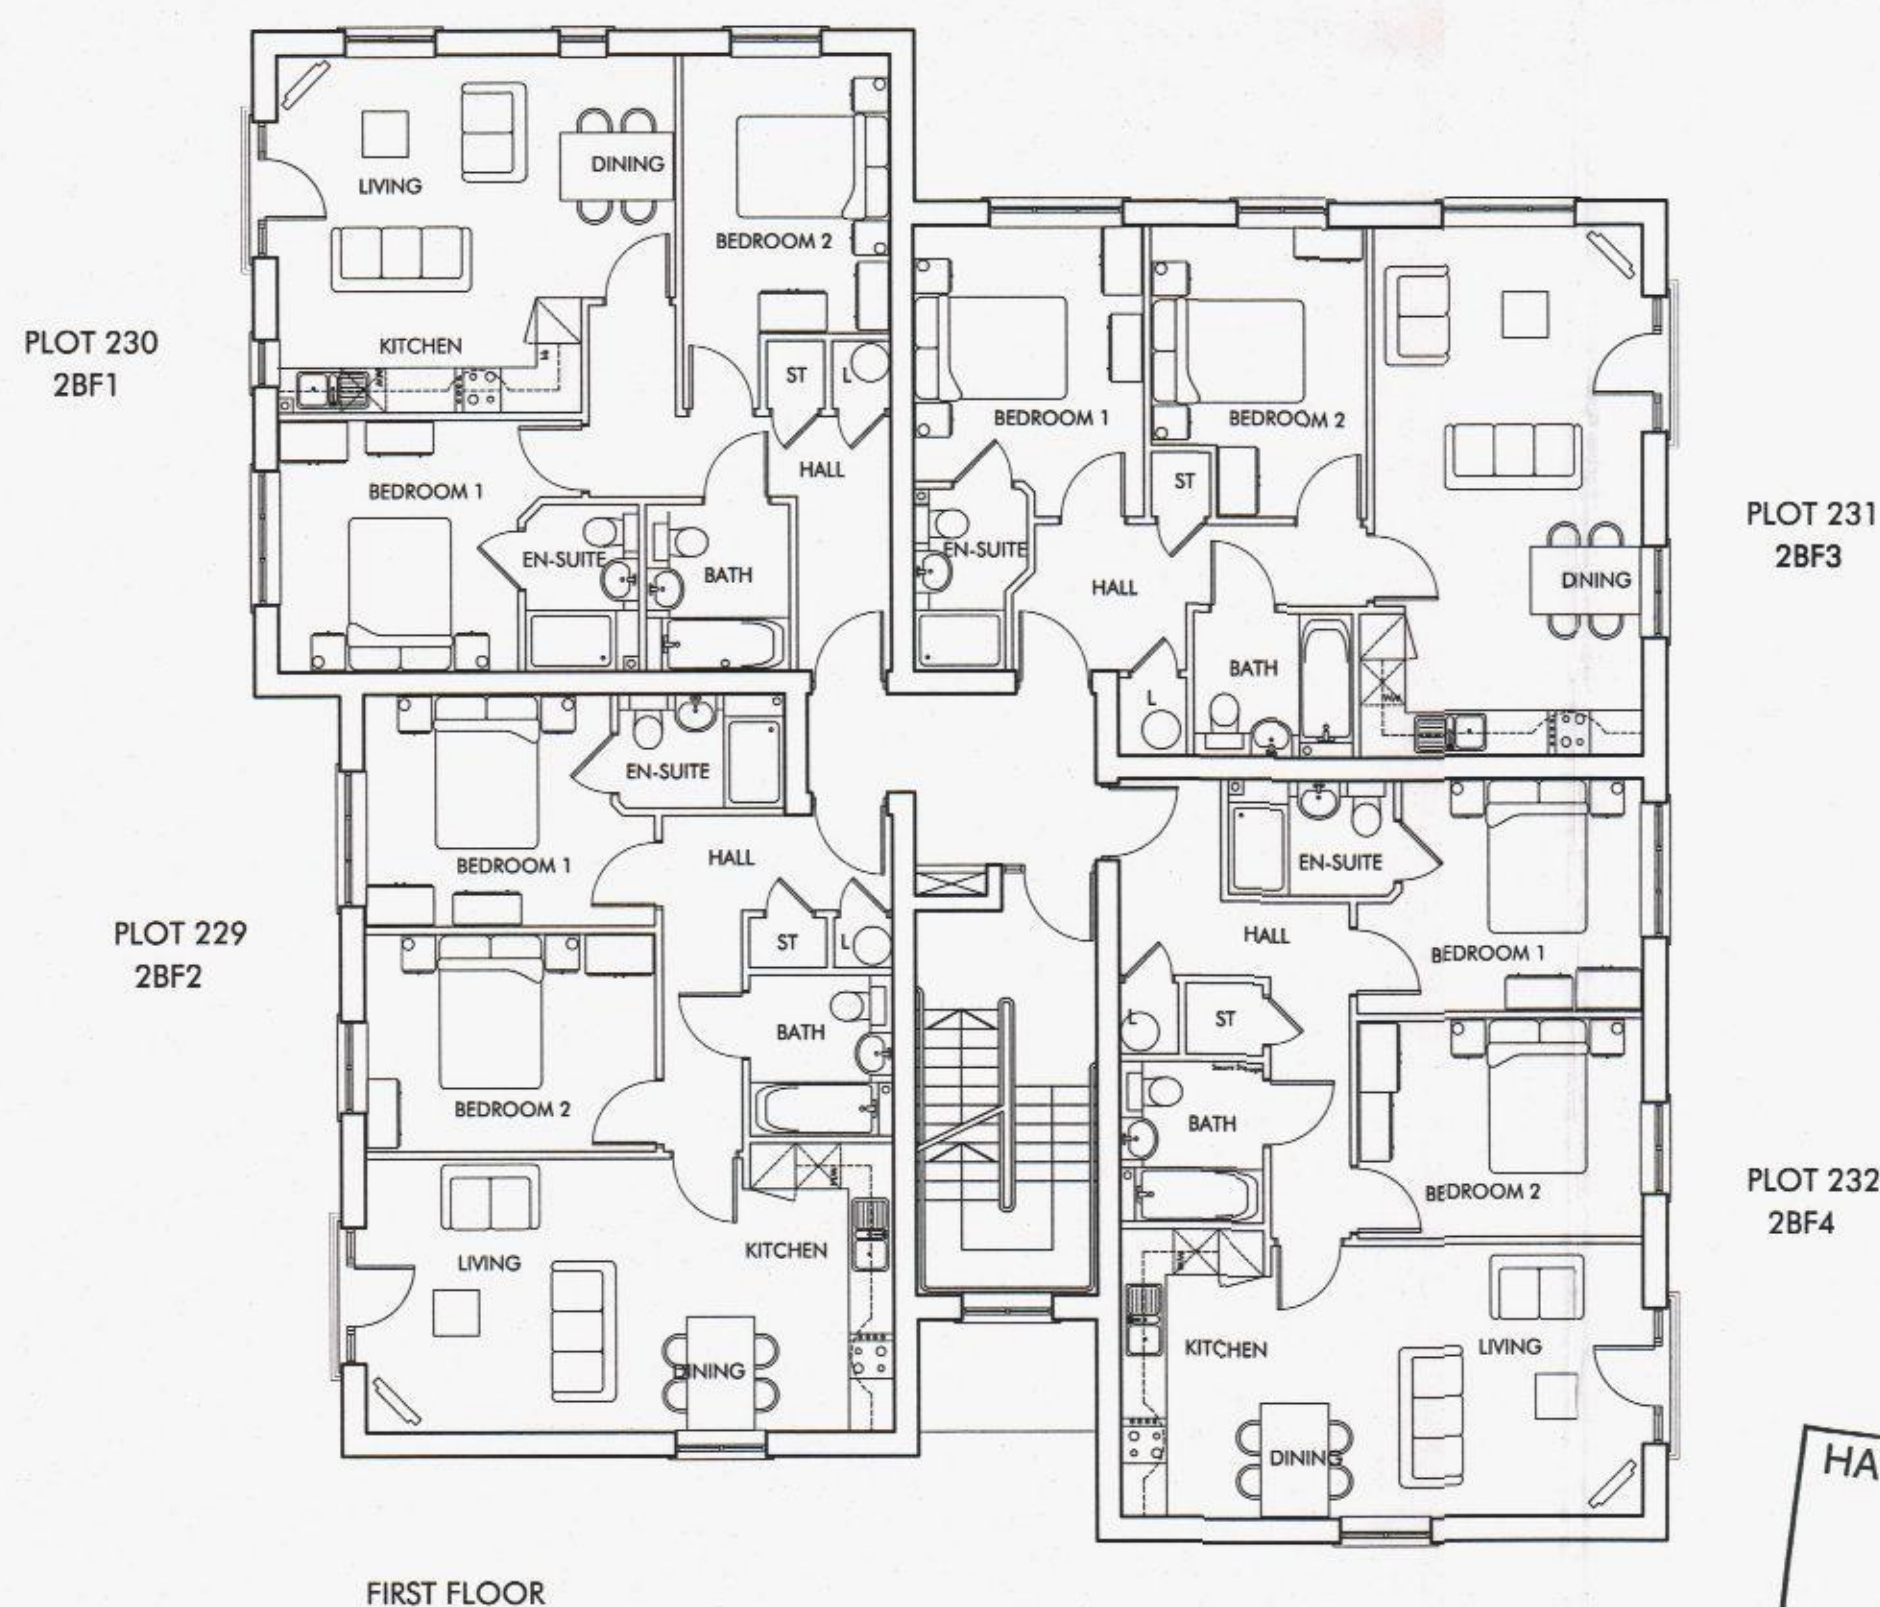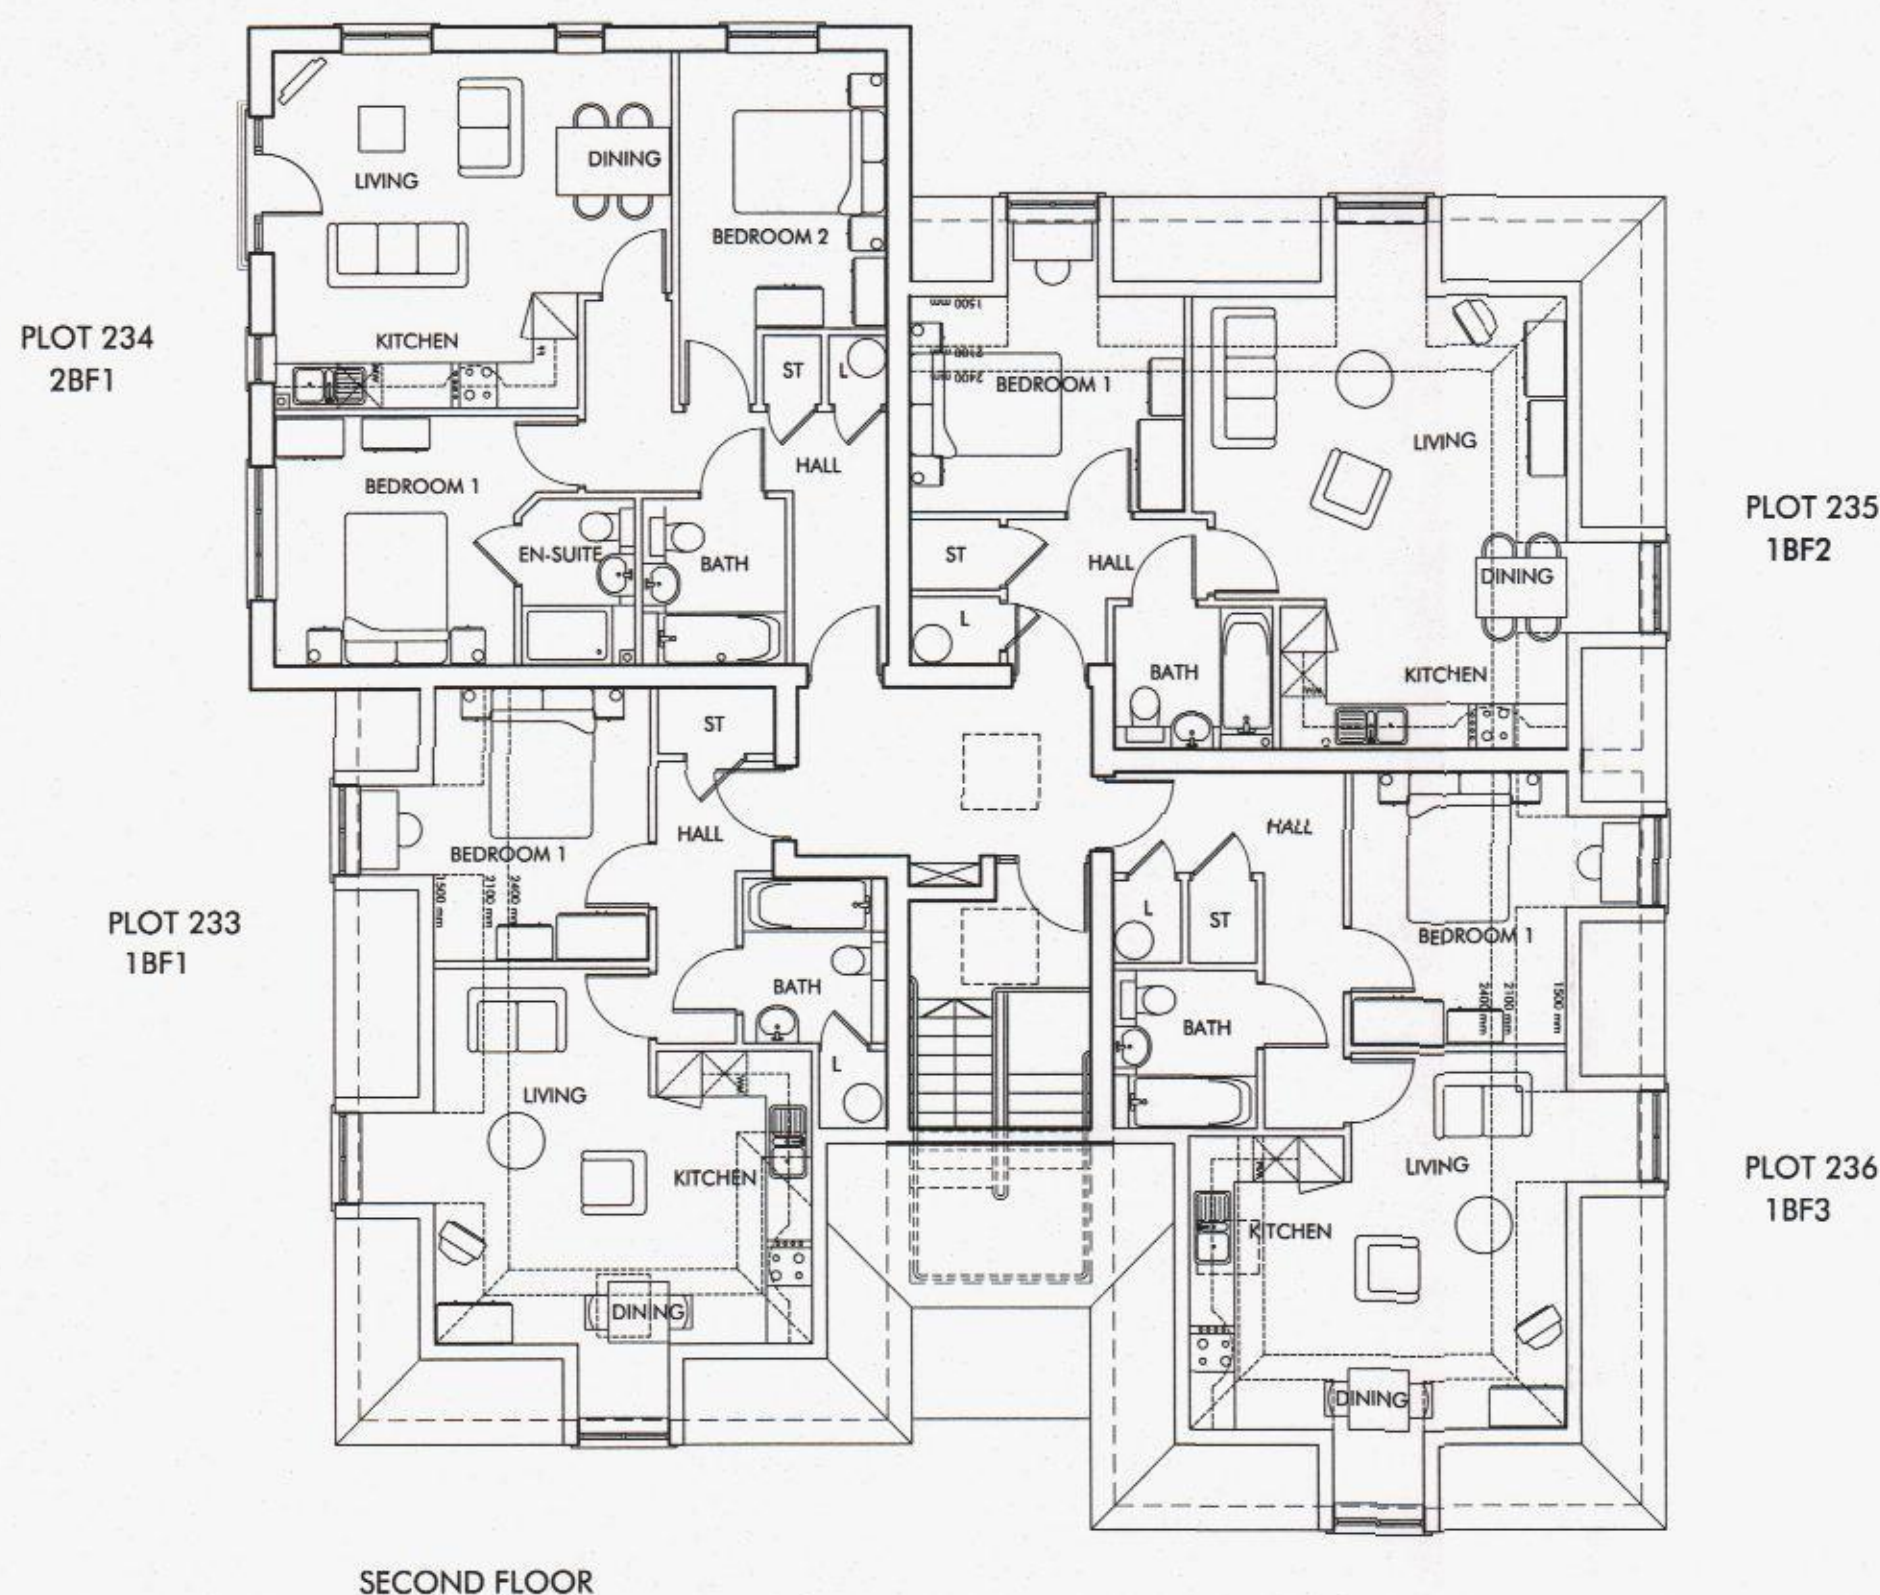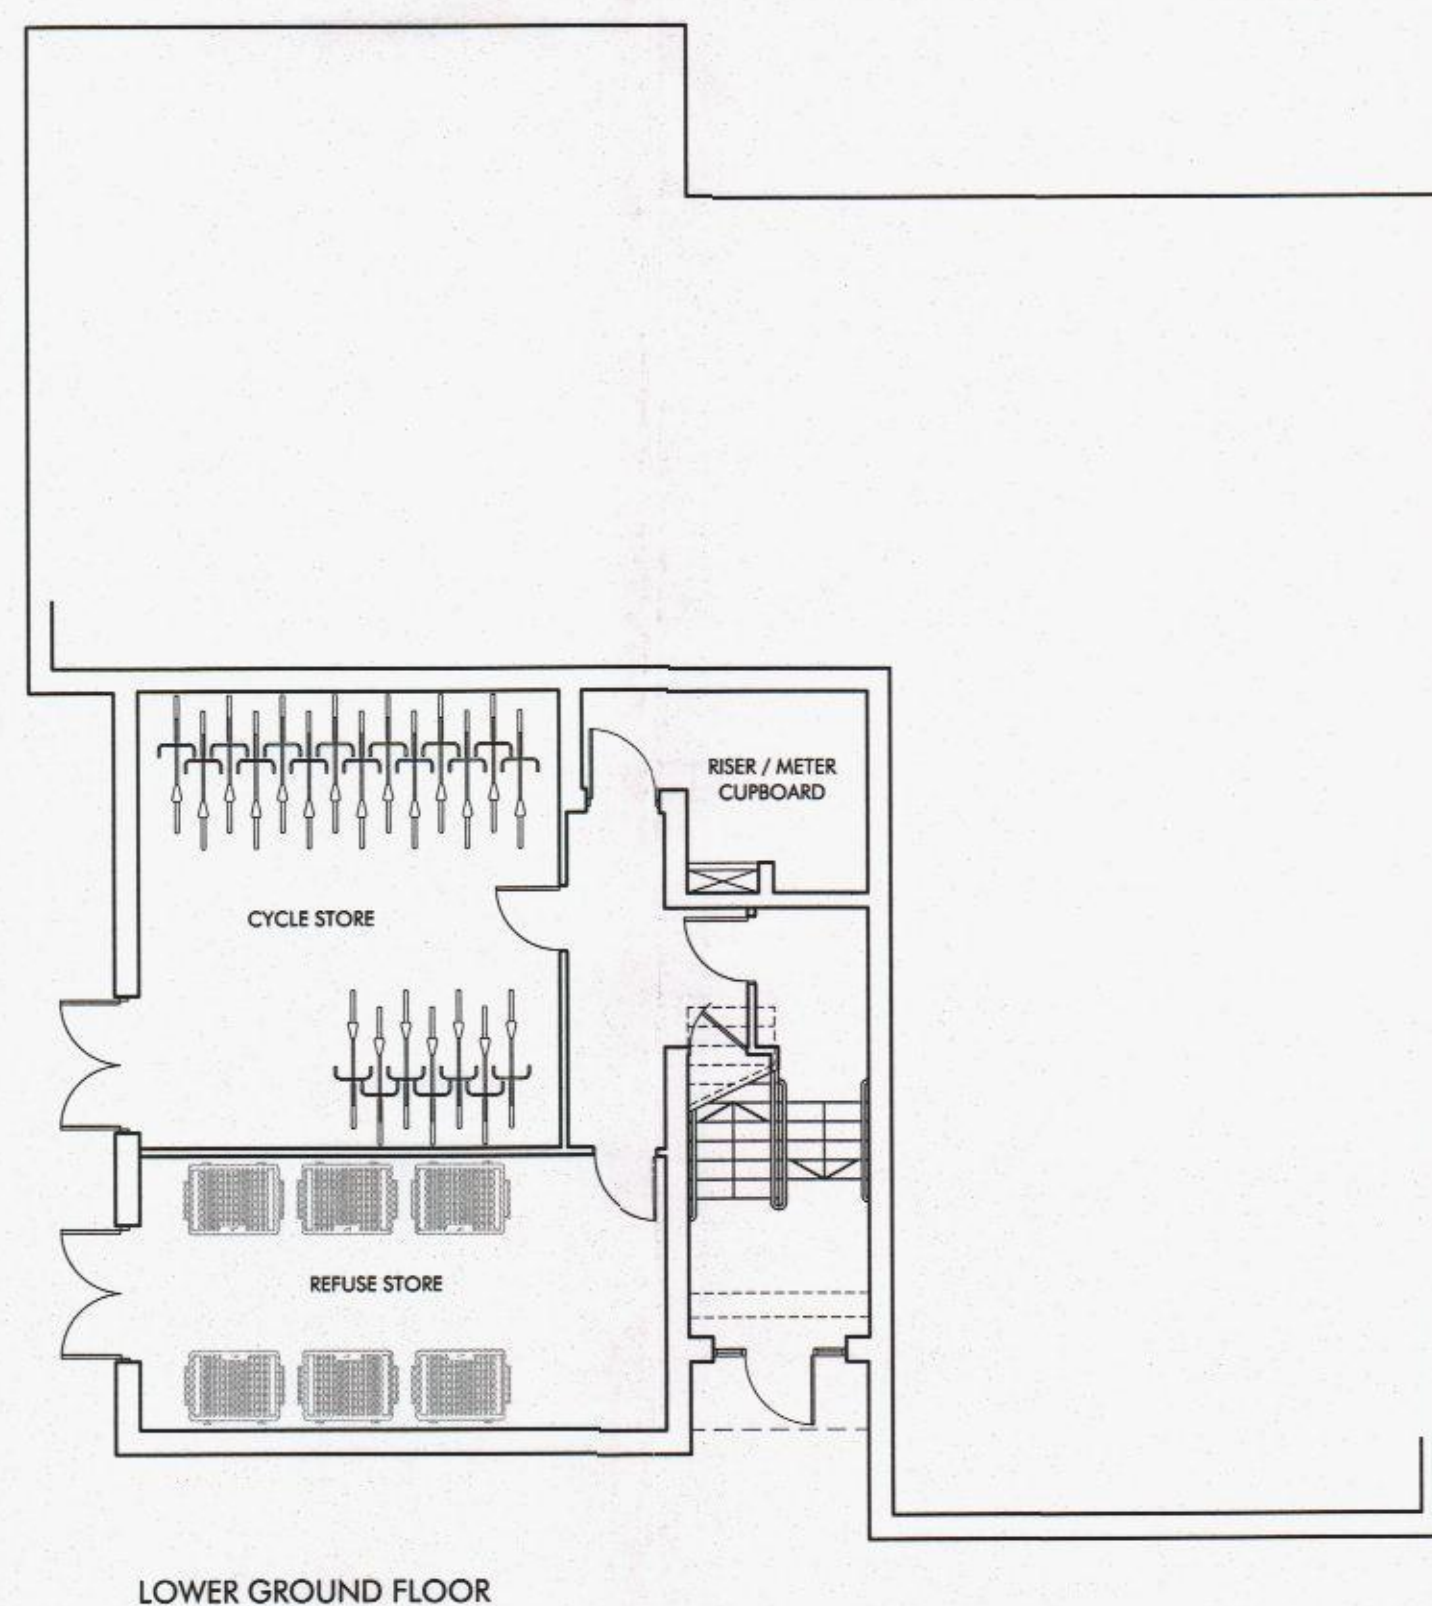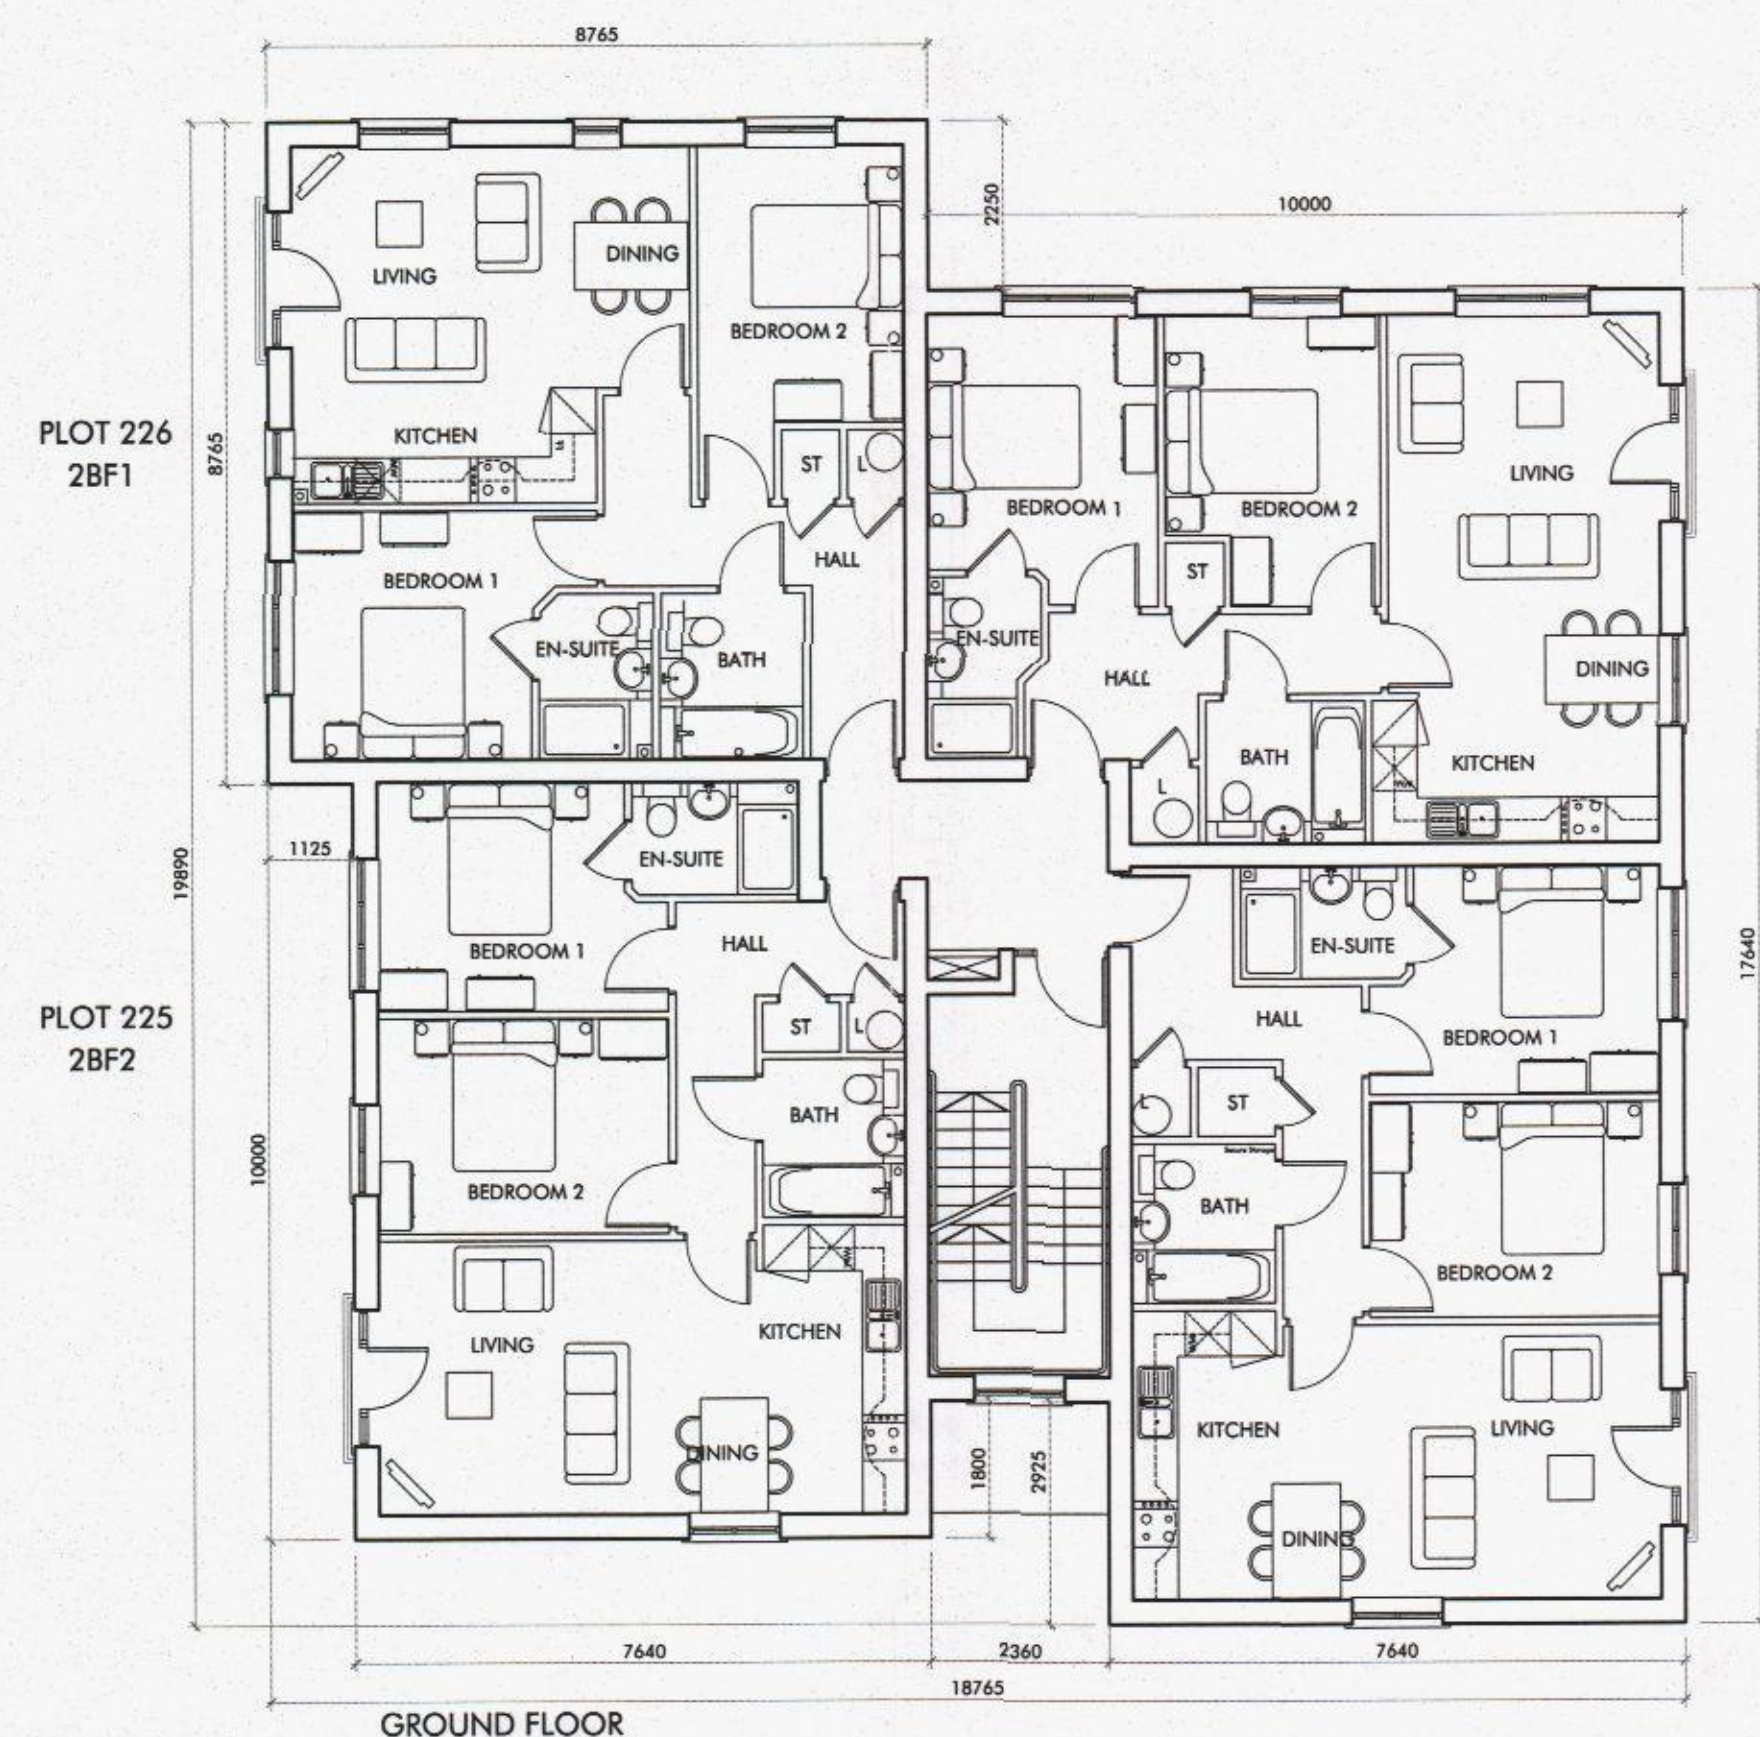

0m 1m 2m 3m 4m 5m
Scale 1:100