



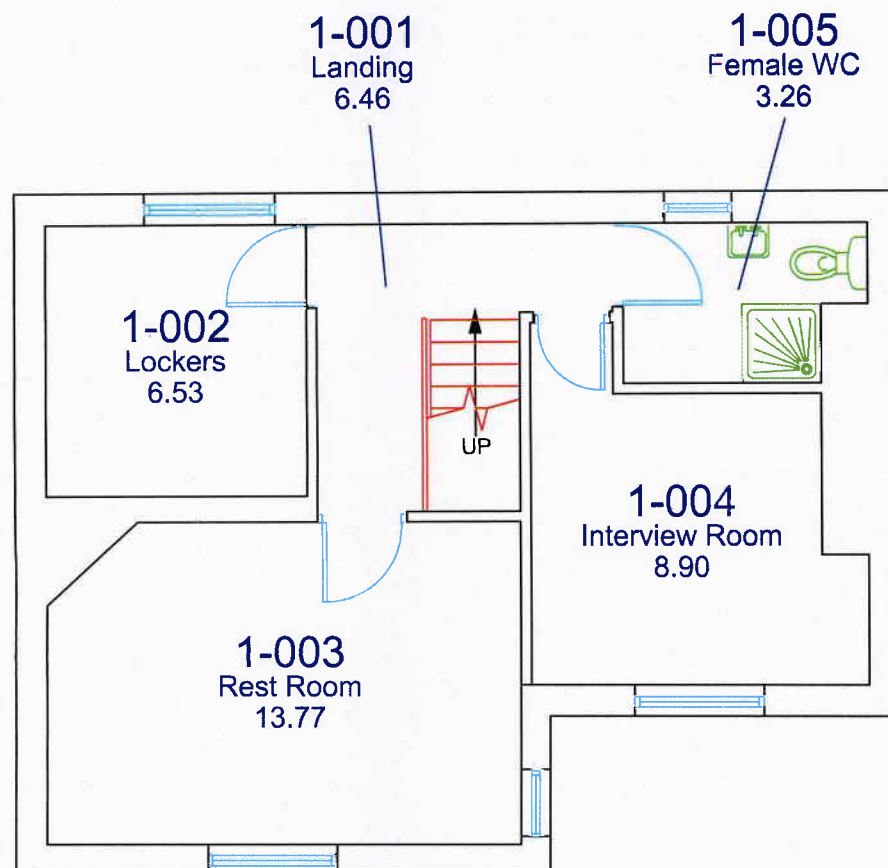

HAY01-01-1
GIA
40.84

HAY01-01-1
GEA
50.46

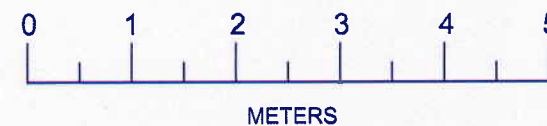

Rev.	Description	Date
Source: Oakleaf Measured Survey		
Site: Hayling Island Police Station		
Drawing: First Floor Plan		
File Name: HAY01-01-1		
Date: 06/02/2006	Dwg No: HAY01-01-1	Rev. -
Scale: 1:50	Drawn By: TB	