




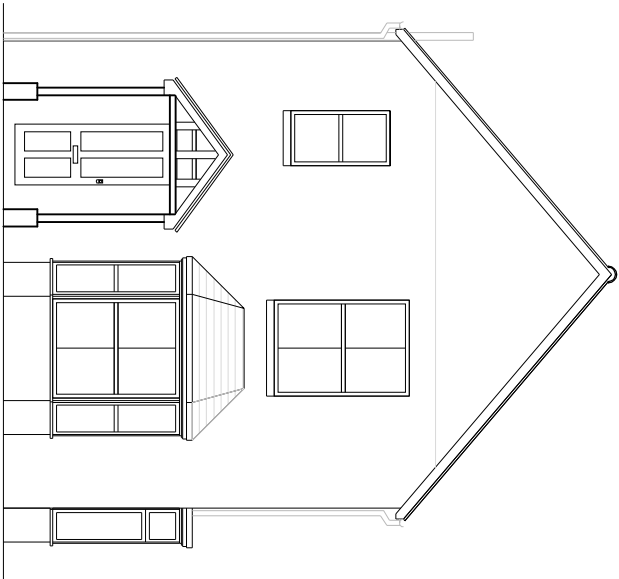


Proposed Front Elevation
Scale 1/100@A3

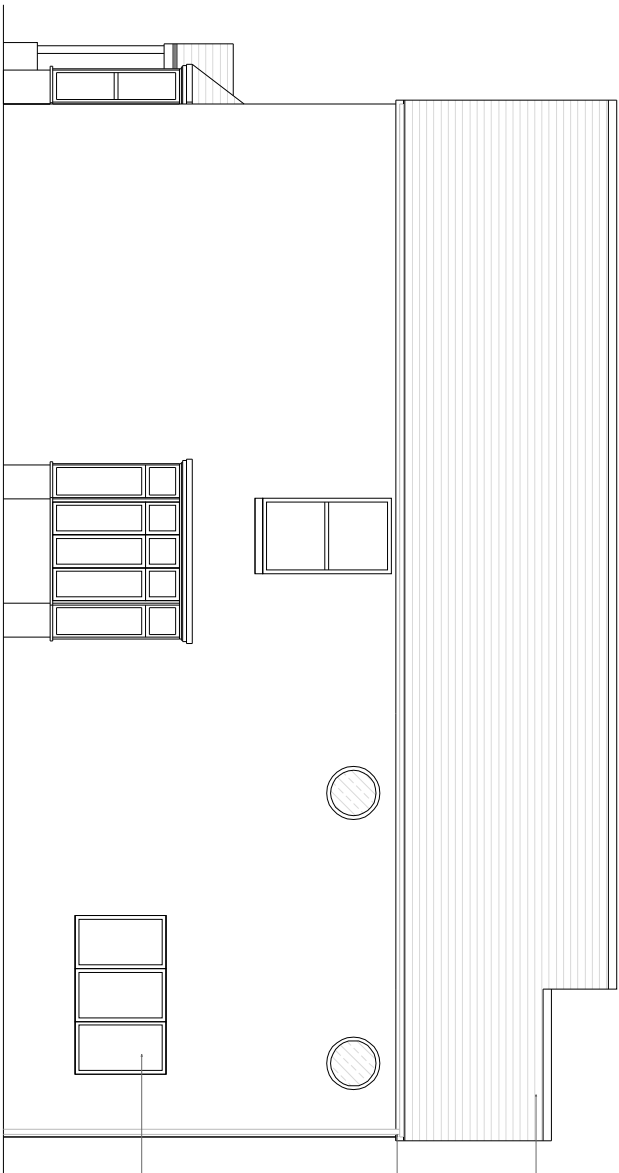


Proposed RHS Elevation
Scale 1/100@A3

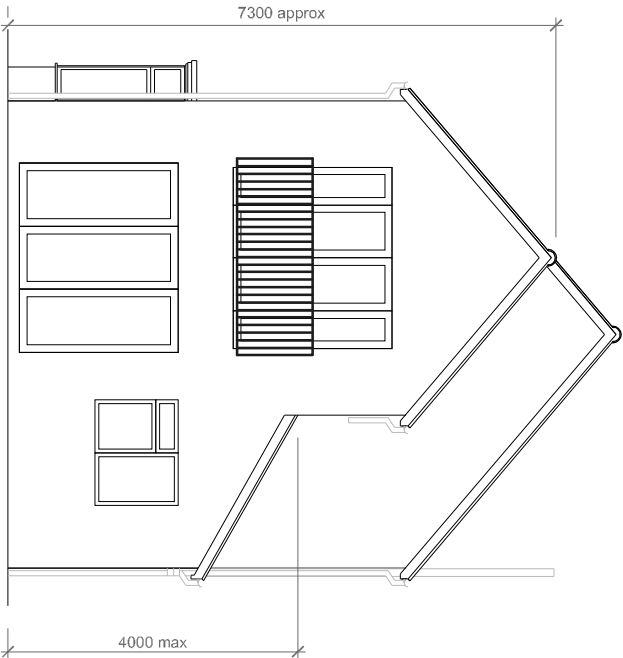

Proposed Rear Elevation
Scale 1/100@A3

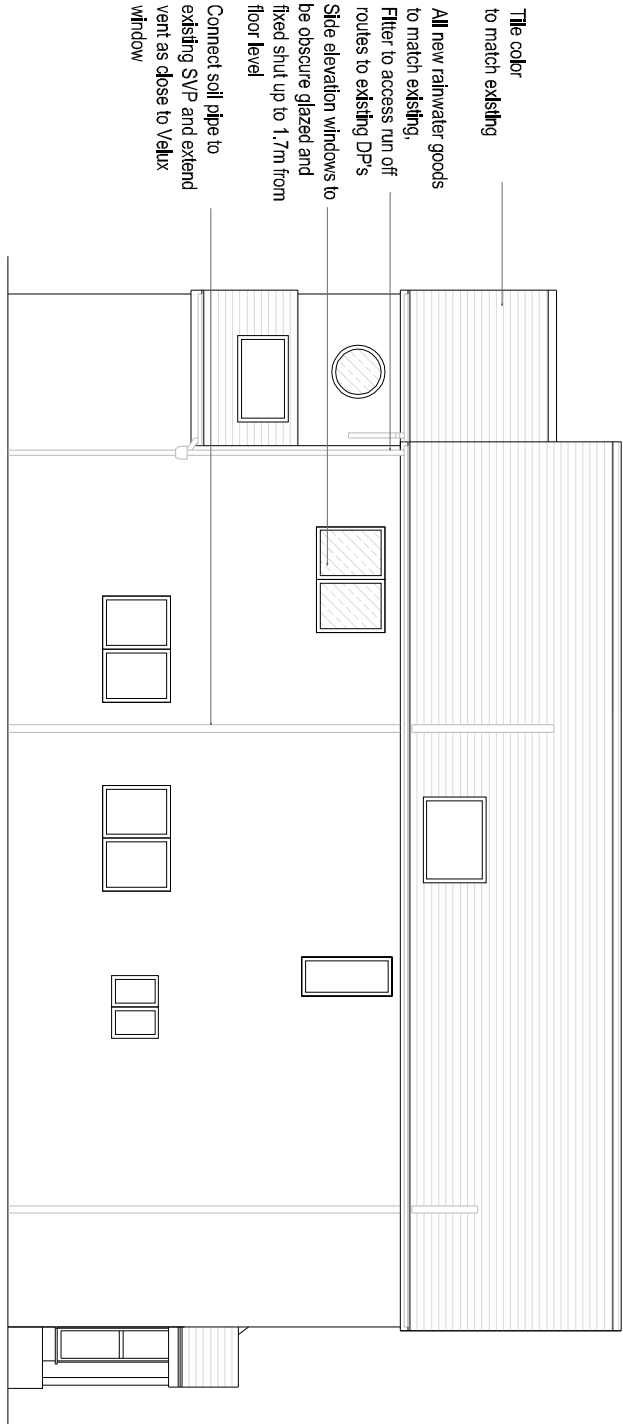

Proposed LHS Elevation
Scale 1/100@A3

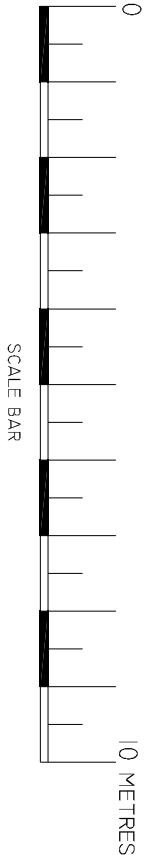

Technical Drawings Ltd
Drop Anchor, Drift Lane,
Bosham, West Sussex, PO18 8PP
Tel: 01243 572414
info@loftconversionplansuk.co.uk

Mr & Mrs Connell
97 London Road
Cowplain
Hampshire
PO8 8XB

Proposed Elevations

Project Number: 97LON-13	Drawing No: 02
Date: 30th August 2013	
Drawn By: Technical Drawings Ltd	
Checked By: JEG	Scale: 1:100