



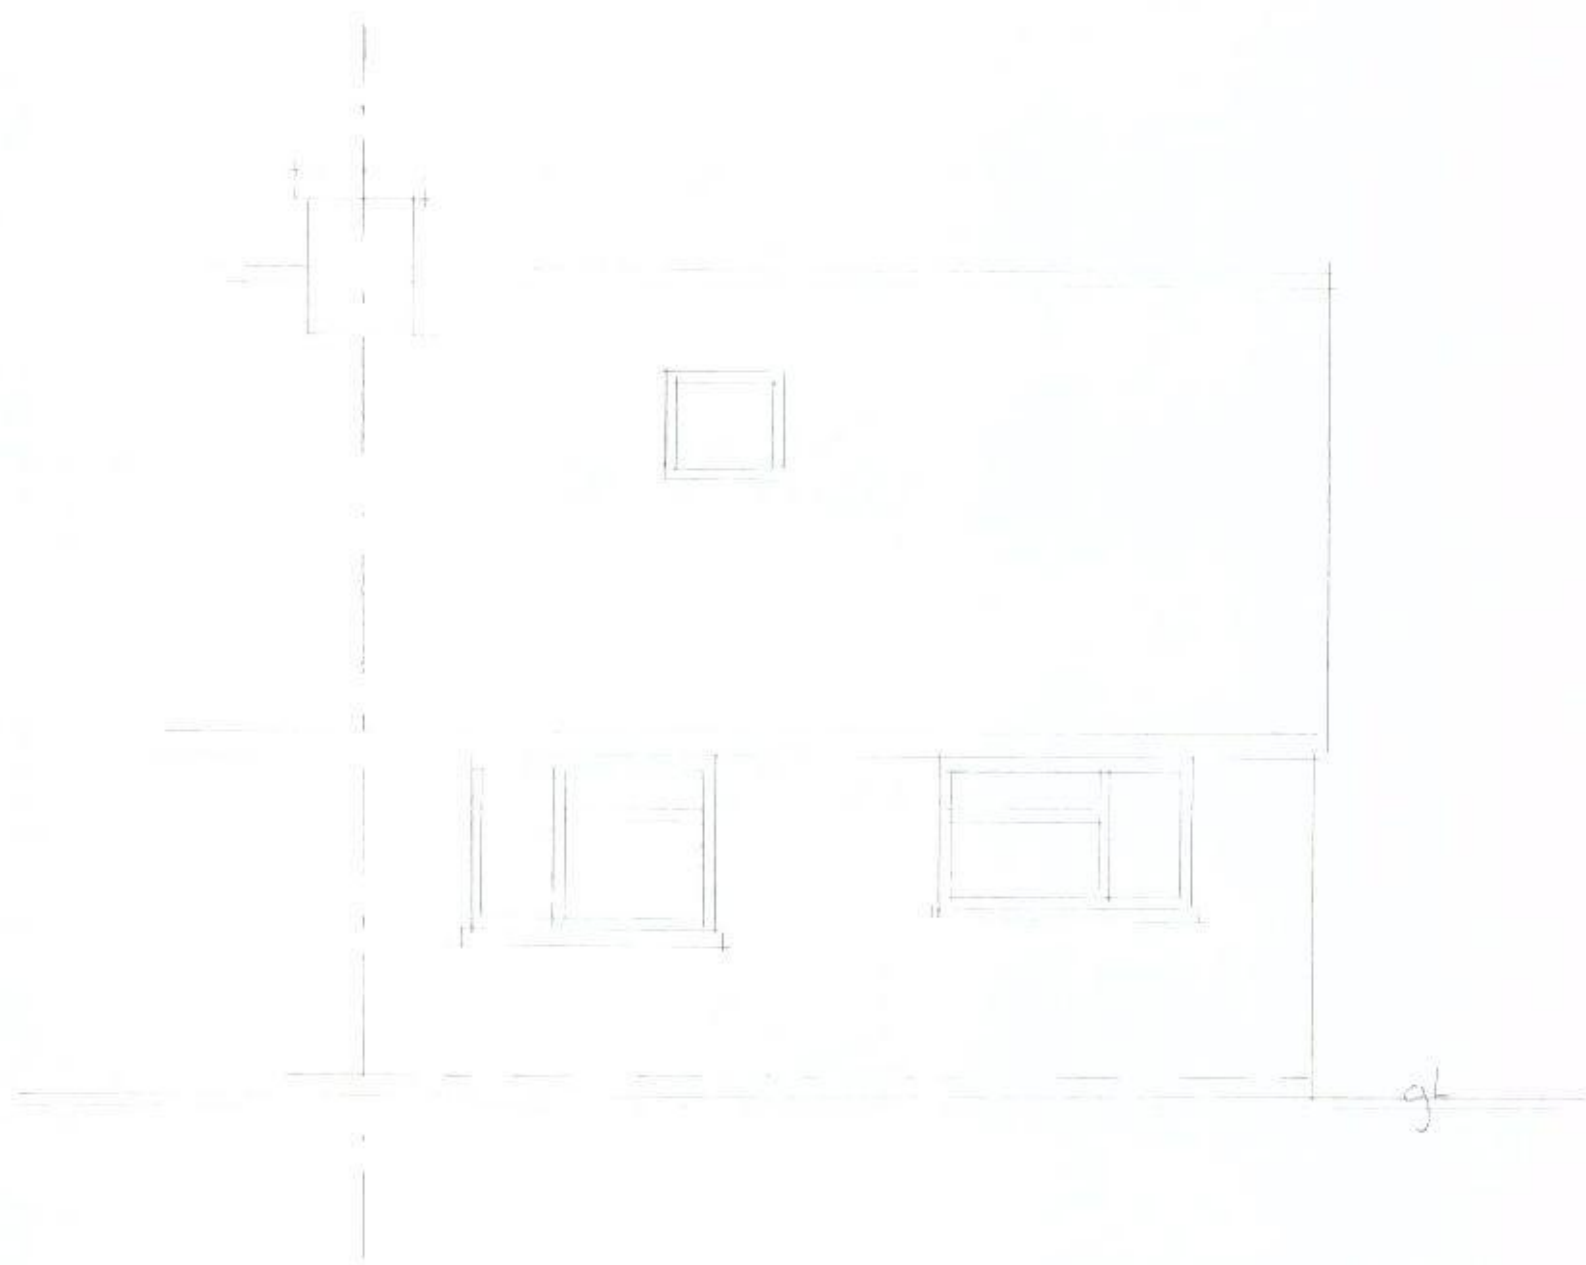

EXG FRONT ELEVATION

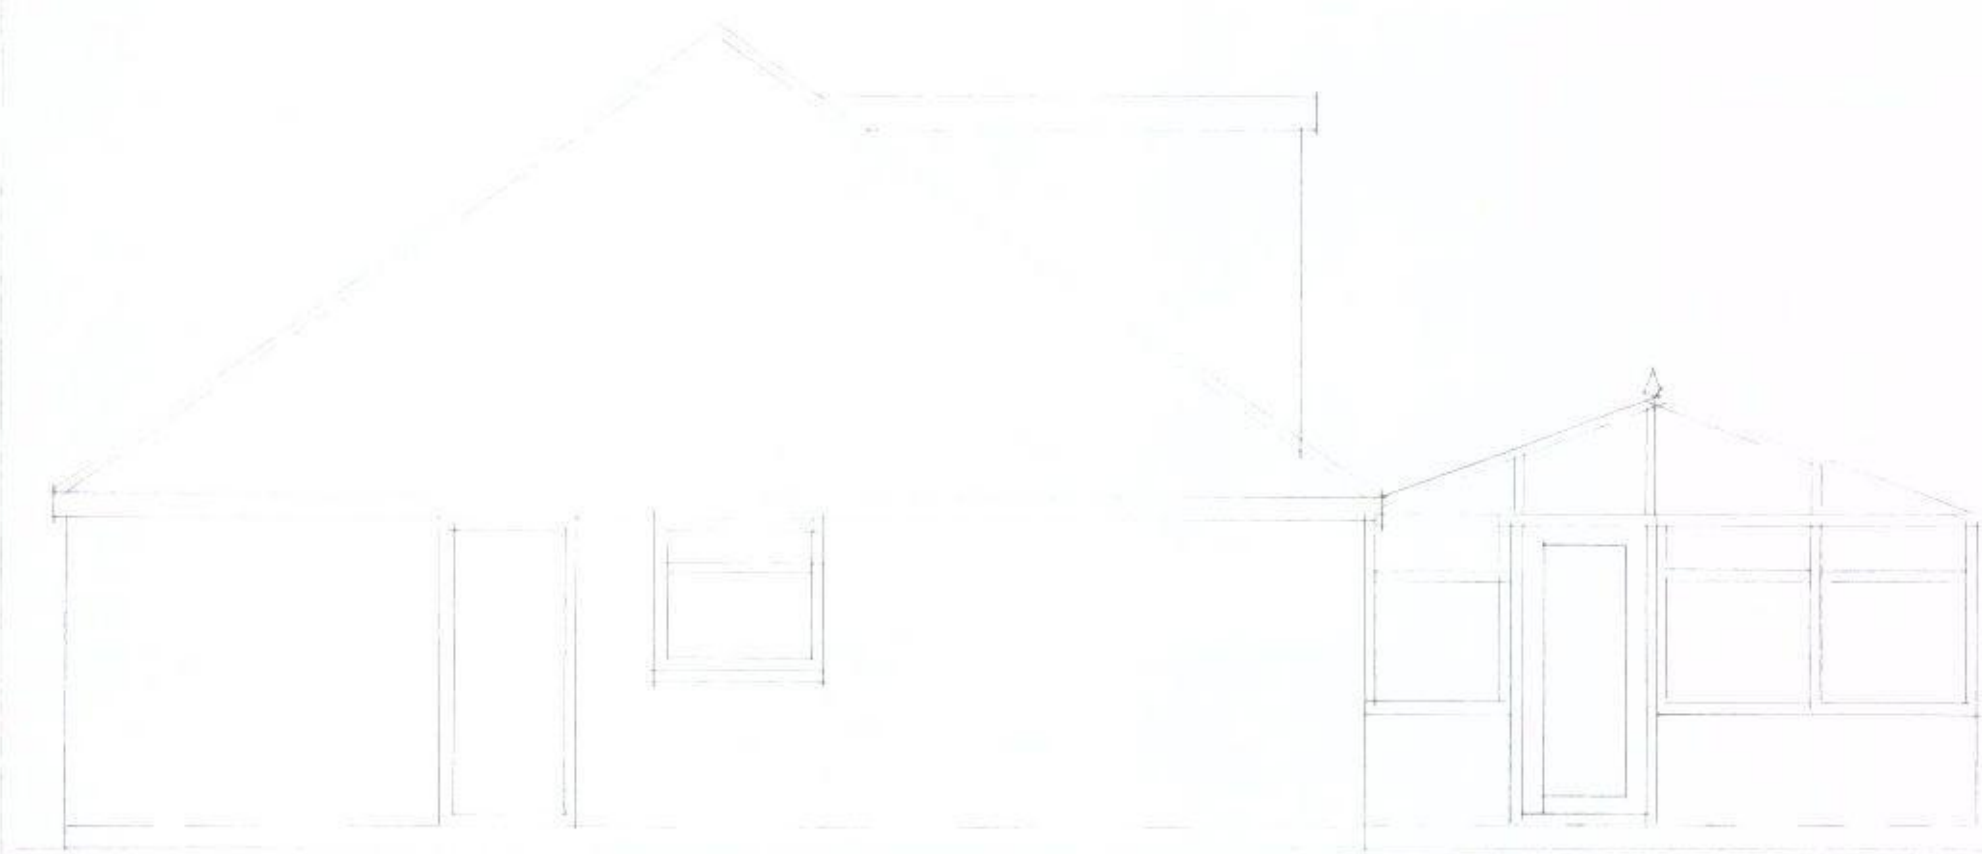

EXG SIDE ELEVATION

52 SILVERDALE DRIVE

Scale 1:50