



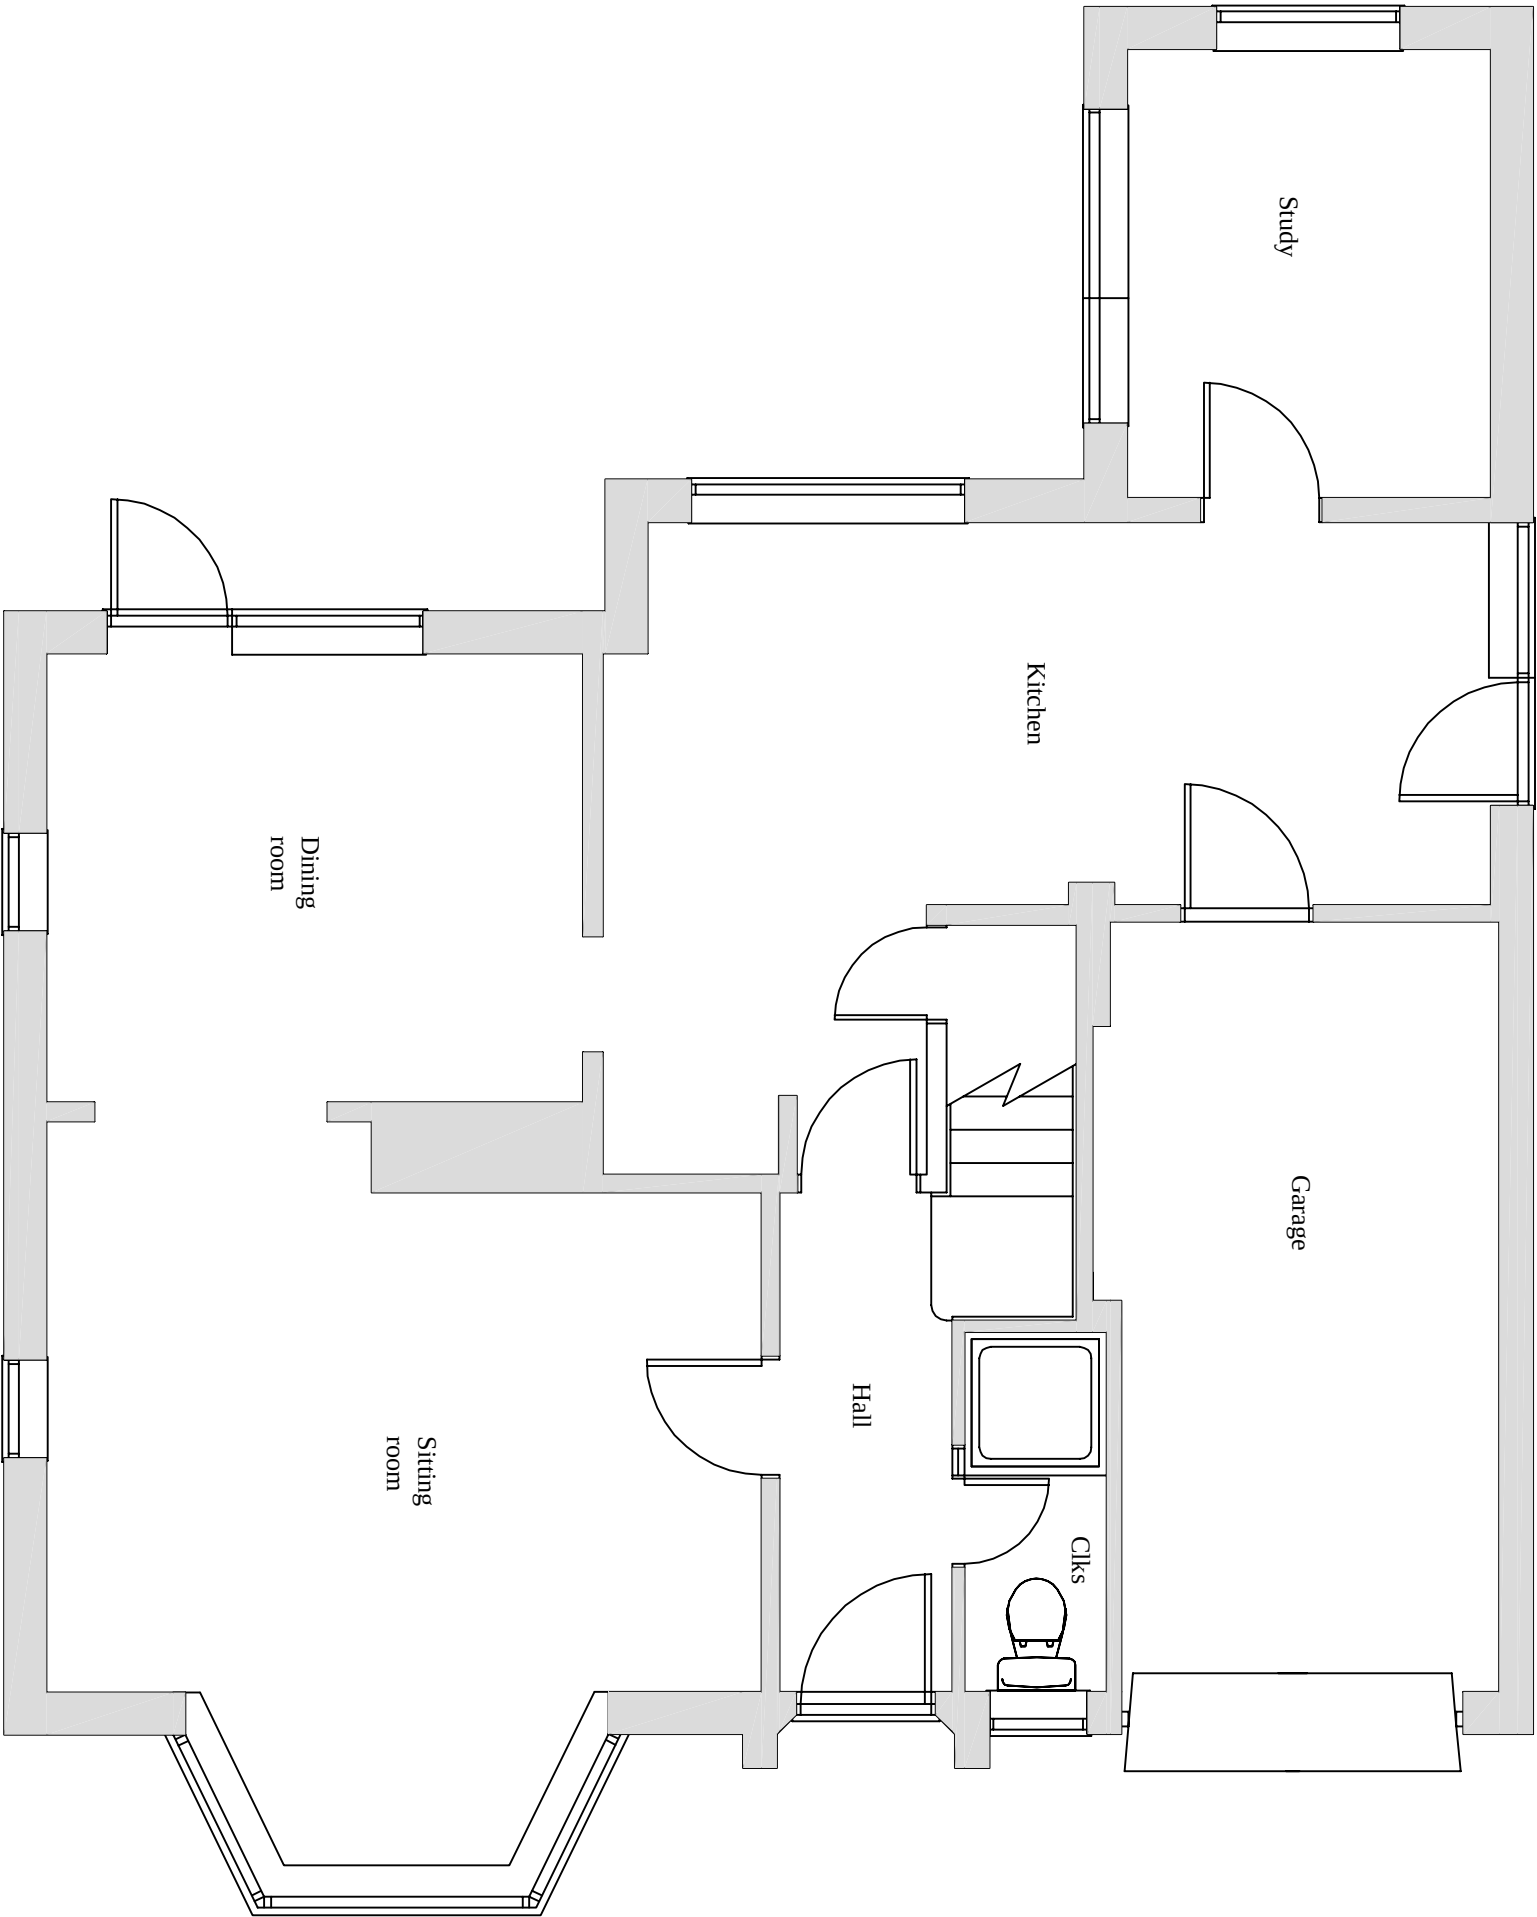

Existing ground floor plan

 

Plan no. 02/13/04
Sheet no. 2 of 8
Scale 1/50
Revision 00
Original paper size A3

Proposed alterations & extensions
at
16 Norris Gardens Havant
Hampshire PO9 2TT
for
Mr A Brown