



REV	DATE	CHANGES	BY	CHK	ISSUE FOR
A	16.04.13	FIRST ISSUE	GK	PW	COMMENT
B	21.05.13	NOTES AMENDED ETC	CO	PW	COMMENT
C	05.07.13	1ST FLOOR PROJECTION @ GROUND LINE AMENDED, ISSUED FOR PLANNING	GK	PW	PLANNING

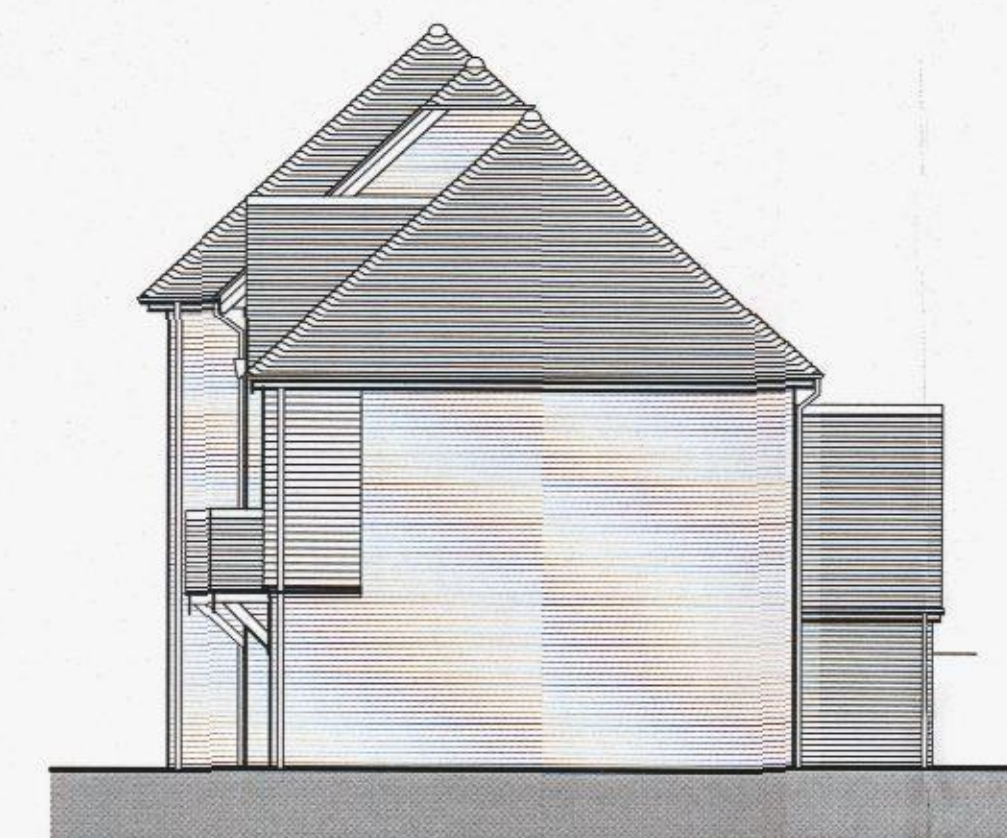

ELEVATION A - SOUTH




ELEVATION B - EAST

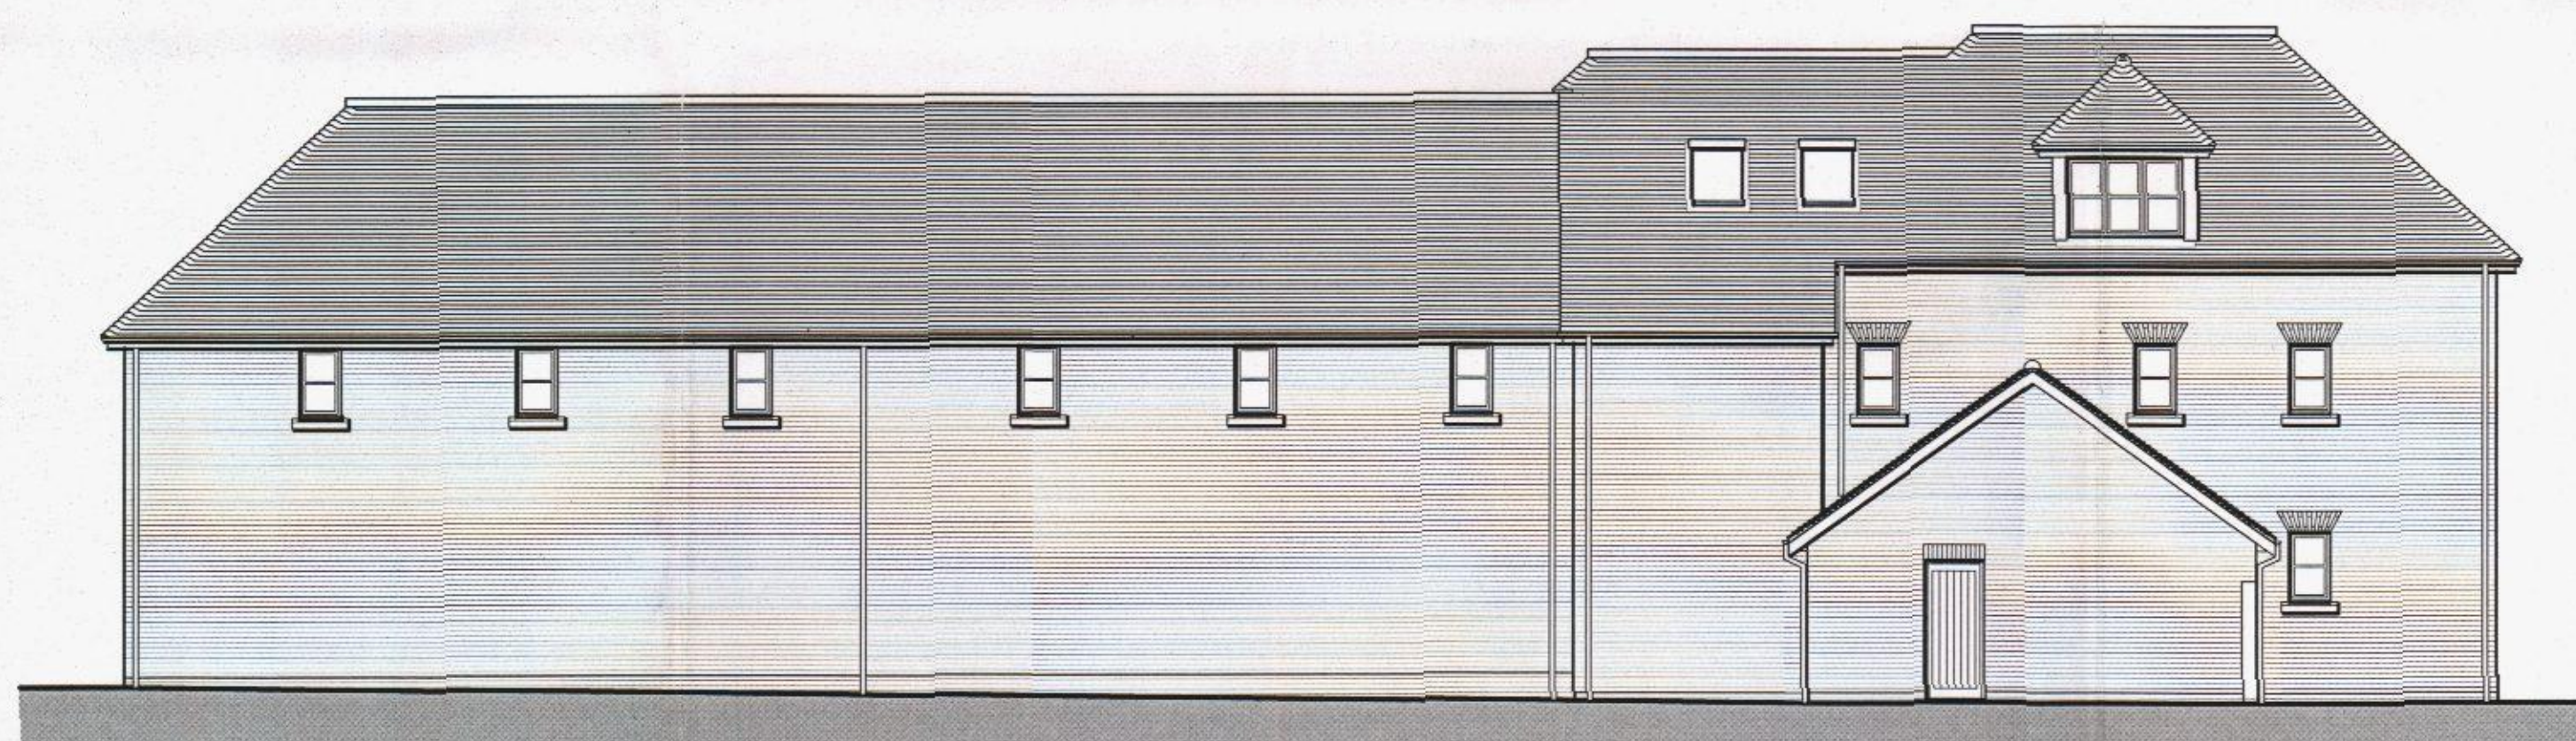

ELEVATION C - NORTH



ELEVATION D - WEST

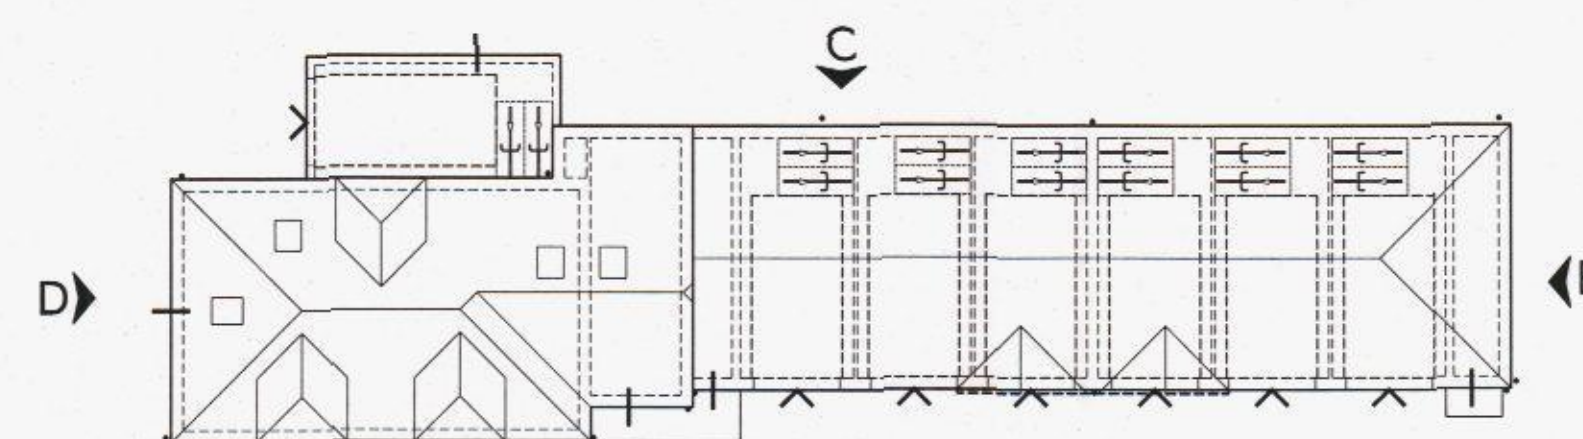

ROOF PLAN 1:200



0m 1m 2m 3m 4m 5m
Scale 1:100

- NOTES
- DO NOT SCALE THIS DRAWING - USE STATED DIMENSIONS.
 - AREAS GIVEN ARE GROSS INTERNAL AND ASSUME PARTY WALL THICKNESS OF 900mm AND EXTERNAL WALL THICKNESS OF 320mm TO PLASTER FINISHES. AREAS WILL BE LESS IF THESE ARE INCREASED.
 - PLANS, ELEVATIONS AND PLOT NUMBERS INDICATED AS HANDLED (H) ARE AS SHOWN ON THE SITE LAYOUT. PLOT Nos THUS IN THE TABLE INDICATES UNHANDLED PLOTS (THE AS DRAWN BLOCK TYPE MAY CONTAIN HANDLED AND UNHANDLED HOUSE TYPES).
 - ELEVATIONS SHOWING GARAGE POSITIONS ETC ARE INDICATIVE AND MAY VARY DEPENDING ON FINAL SITE LEVELS.
 - SIDE WINDOWS SHALL BE OMITTED WHERE THEY WOULD OTHERWISE CLASH WITH GARAGES ETC.
 - ALL BATHROOM AND EN-SUITE SHOWER ROOM WINDOWS SHALL HAVE OBSCURED GLAZING.
 - FOR GARAGE AND PEDESTRIAN DOOR LOCATIONS REFER TO SITE LAYOUT DRAWING 1924-A-1010.
 - SOLAR THERMAL PANELS WHERE SHOWN ON ELEVATIONS ARE INDICATIVE OF HEIGHT AND SIZE - FOR PRECISE LOCATIONS TO SUIT PLOT SPECIFIC ROOF ASPECT SEE SITE LAYOUT DRAWING 1924-A-1011.

OMEGA
PARTNERSHIP
ARCHITECTS & URBAN DESIGNERS

OLDFAYTON HOUSE - 39 COMMON ROAD - CLAYDON - SURREY - KT10 0HG
TEL: 01372 470 313 FAX: 01372 470 358 E-MAIL: info@omegapartnership.co.uk

client
GRAINGER PLC

project
WOODCROFT FARM, HAVANT

description
**BLOCK TYPE AL - FLATS 1BF4, 2BF5 & 2BFOG
PLOTS 184-188
ELEVATIONS**

project number	drawing number	revision
1924	A-3171	C

scale	date
1:100 @ A1 1:200 @ A3	APRIL 2013

status
PLANNING

1924-A-3171-C