




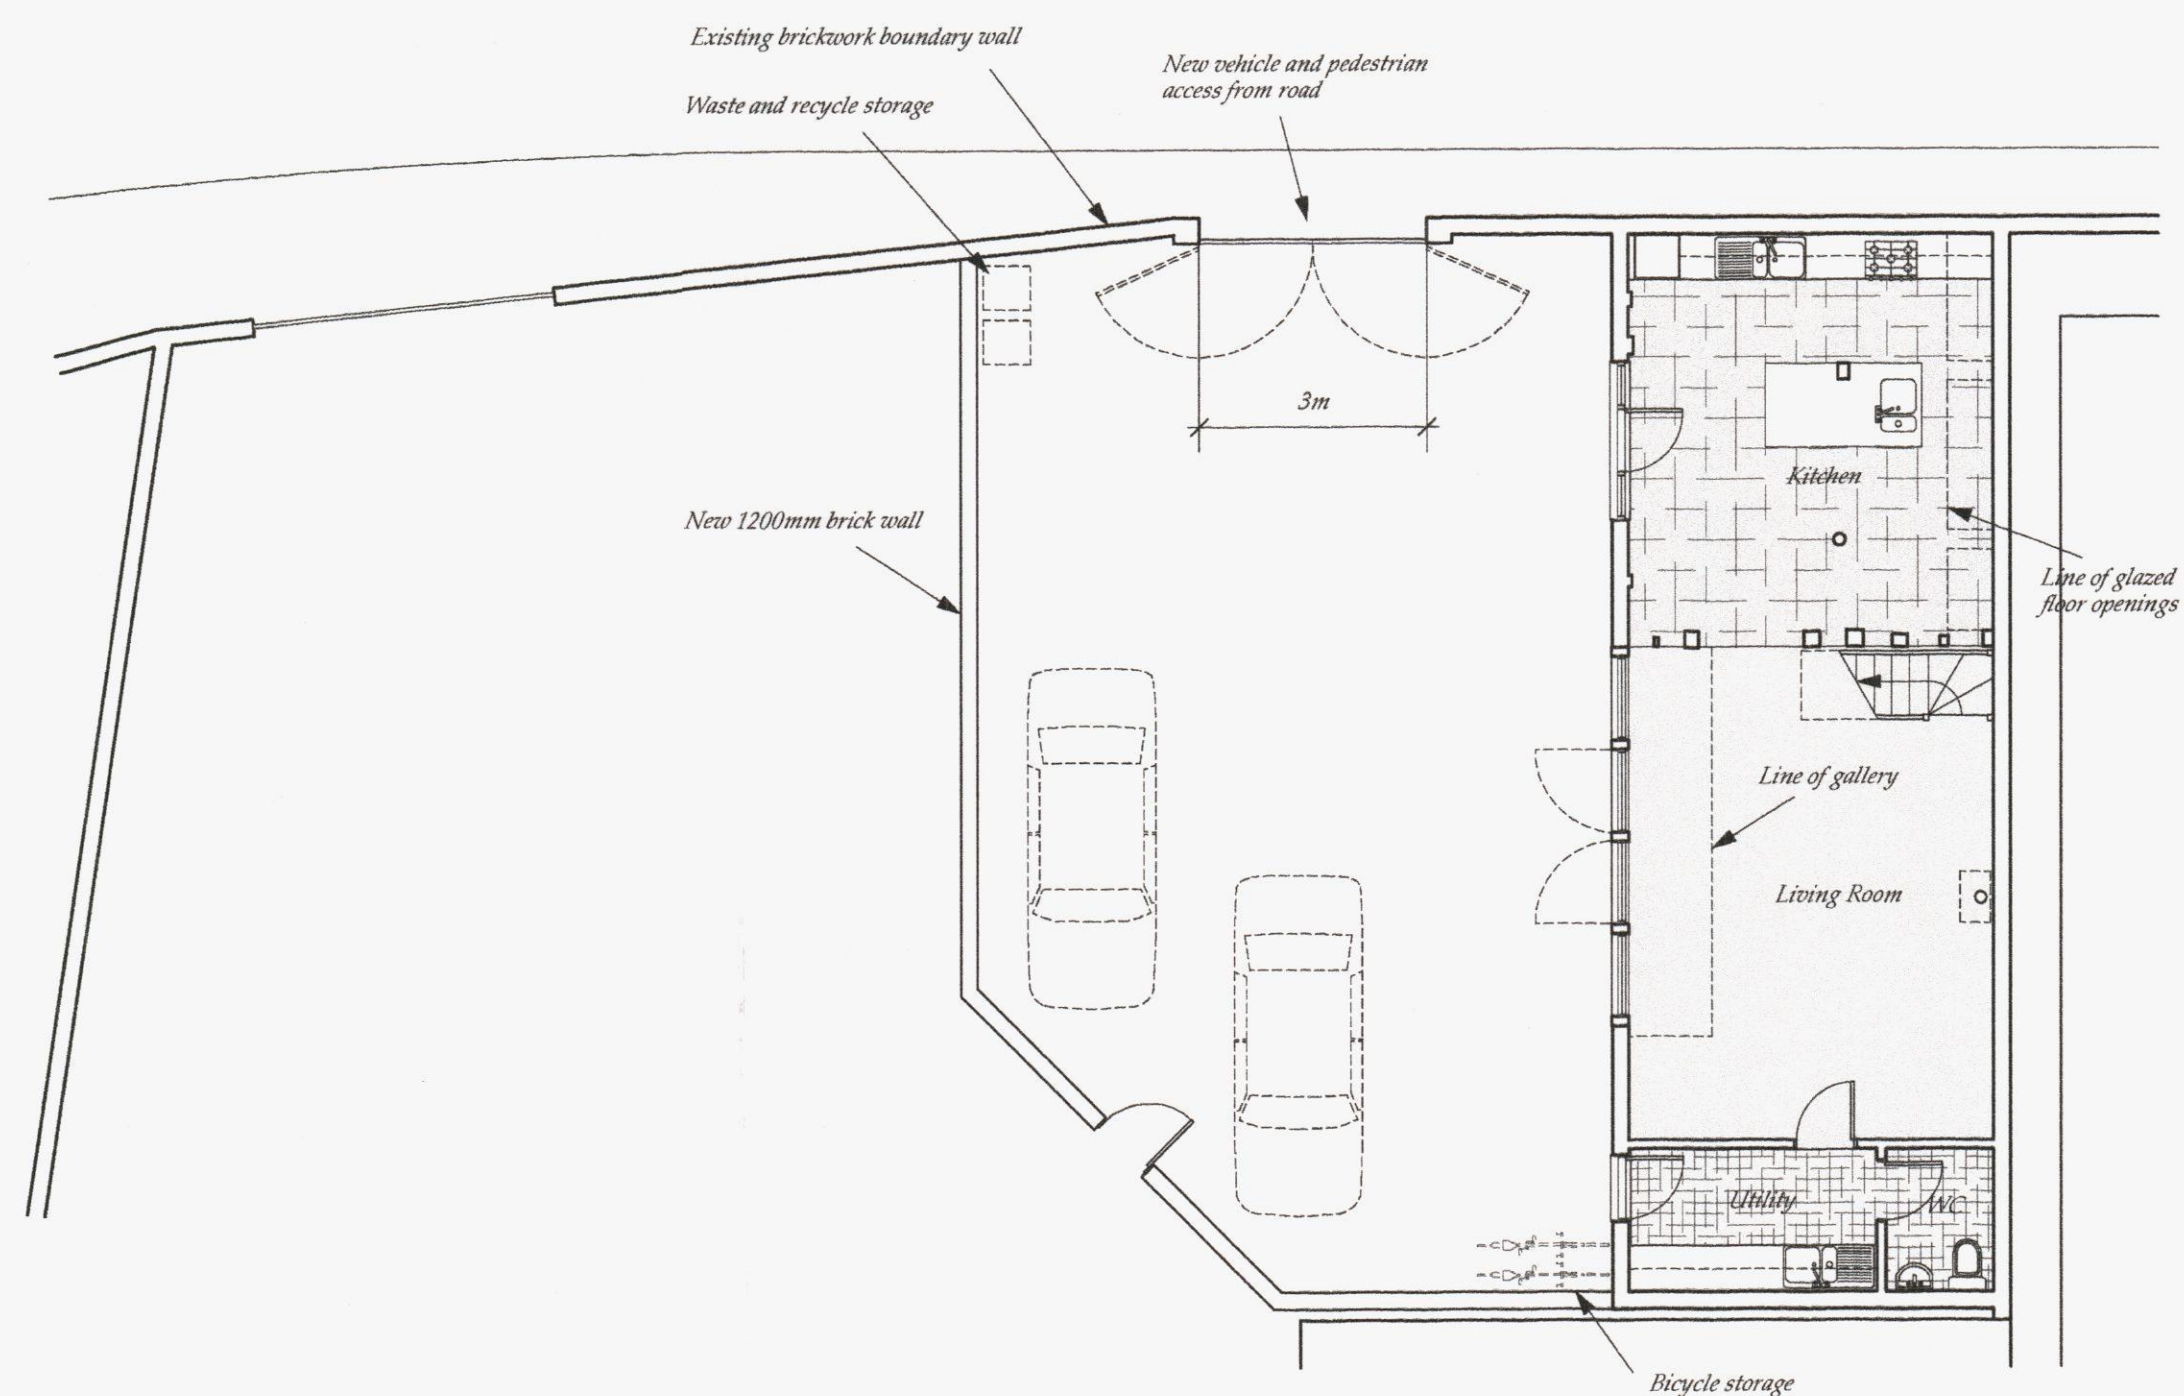

GROUND FLOOR

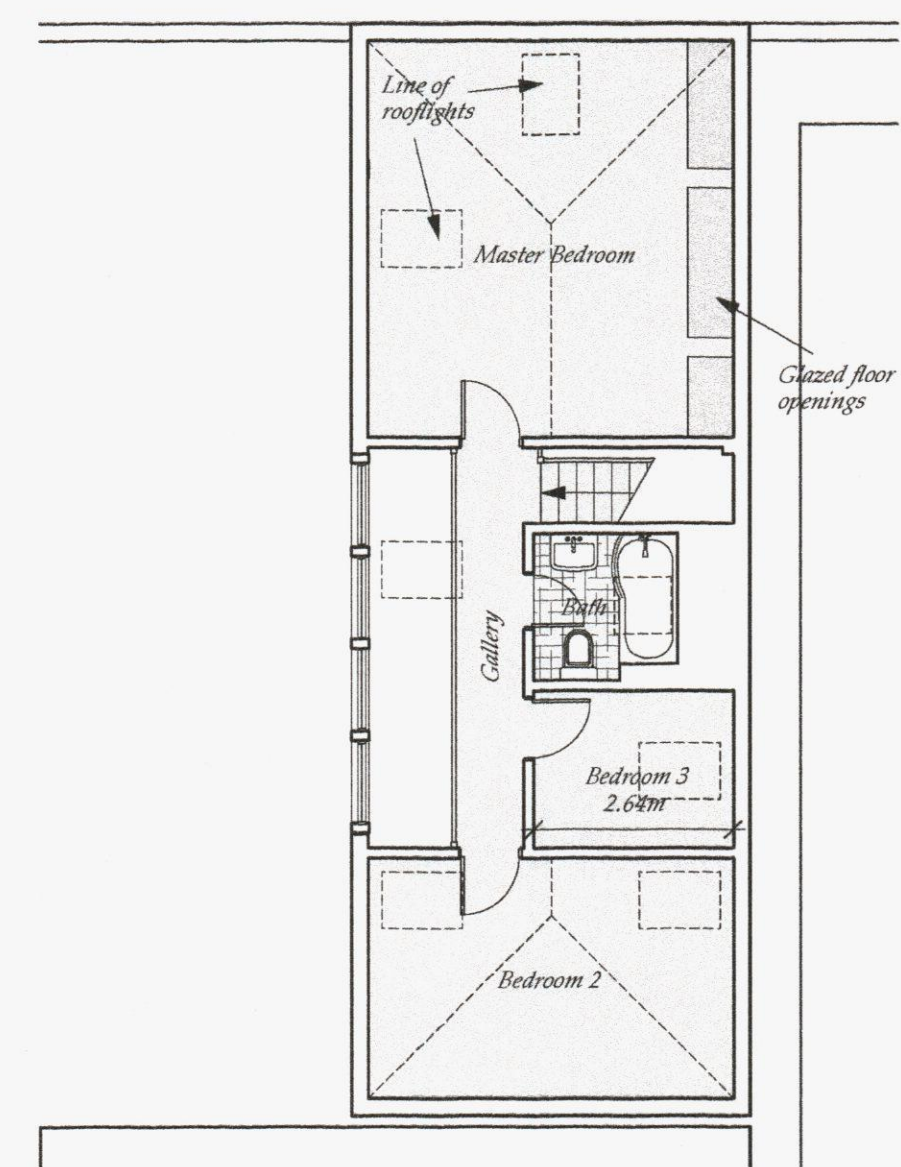


FIRST FLOOR

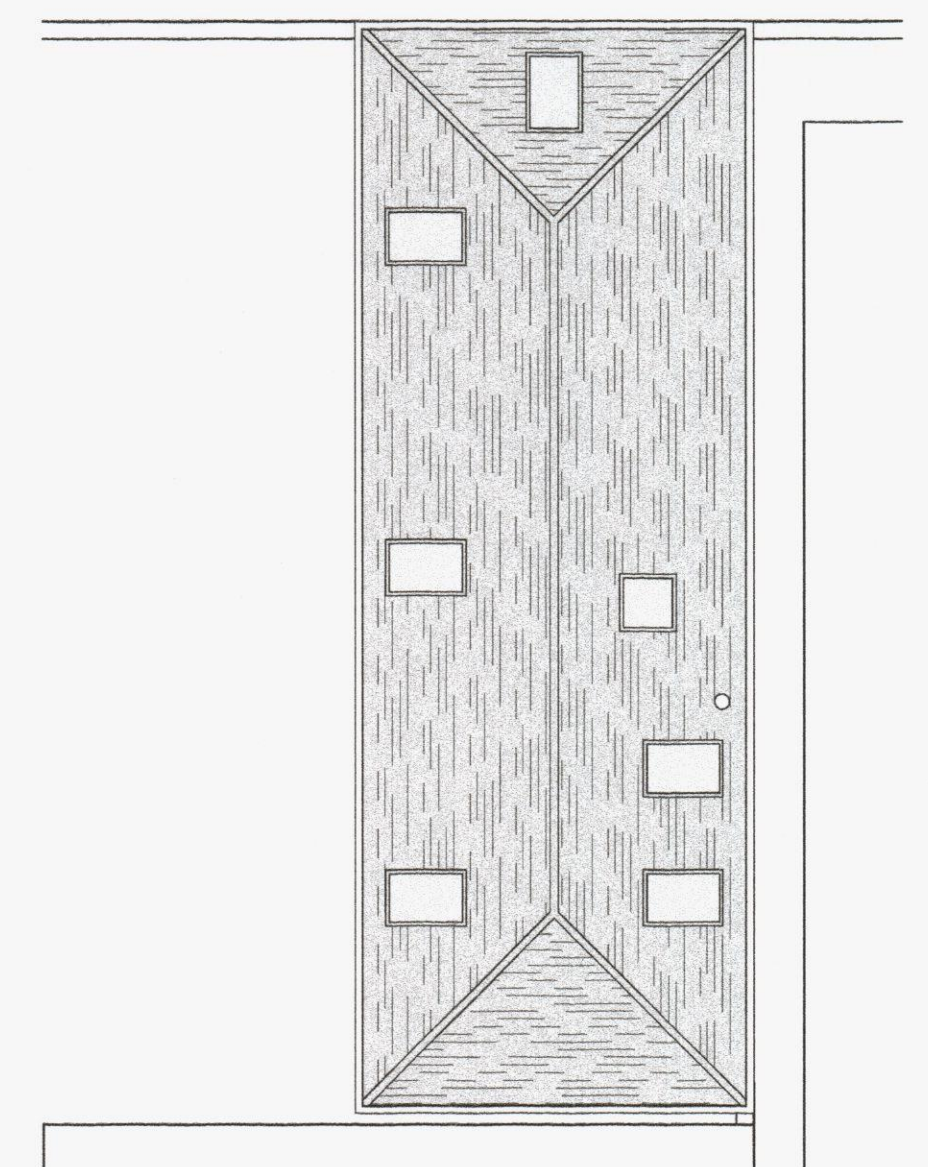


ROOF PLAN




WEST ELEVATION

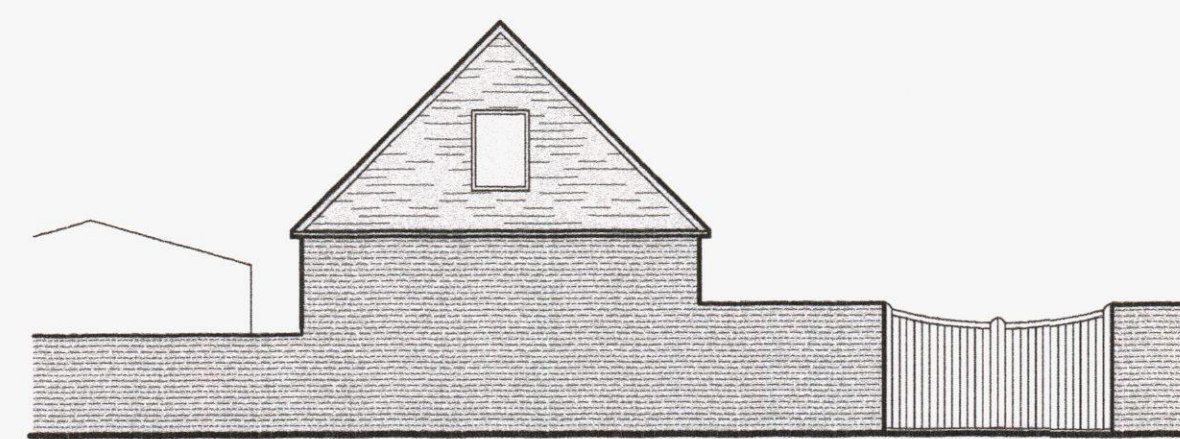


NORTH ELEVATION

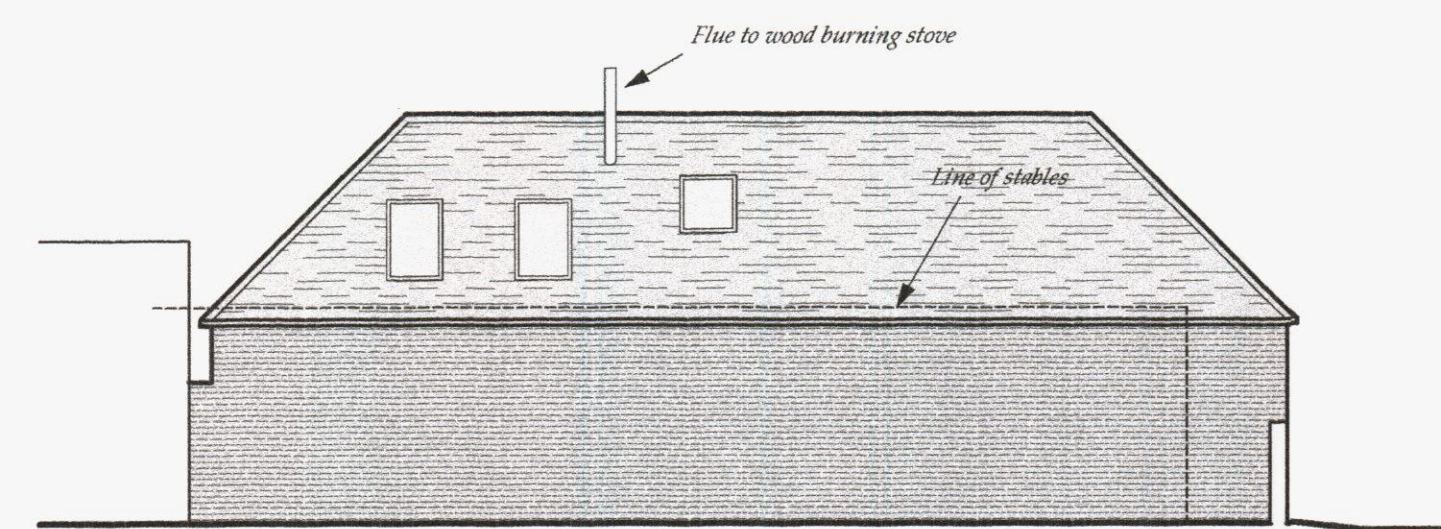

EAST ELEVATION

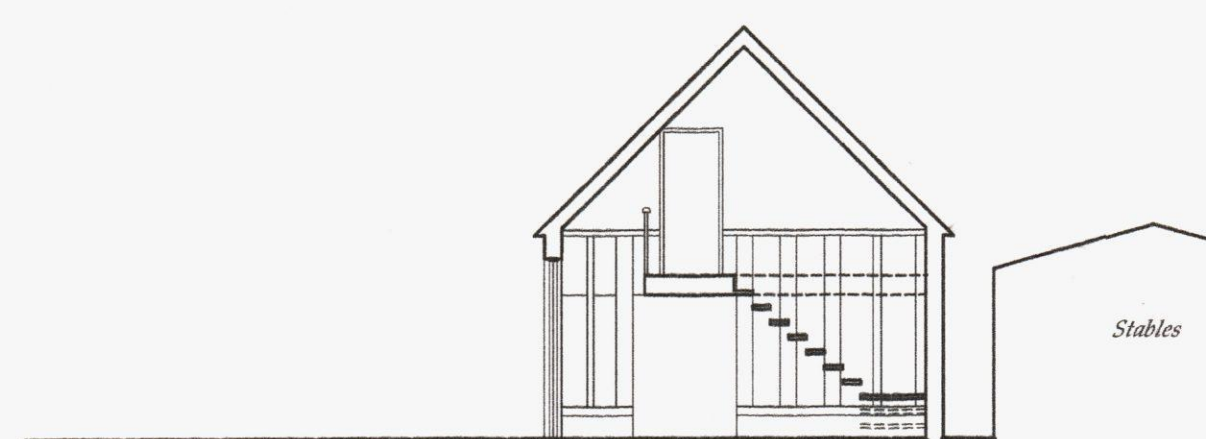

SECTION

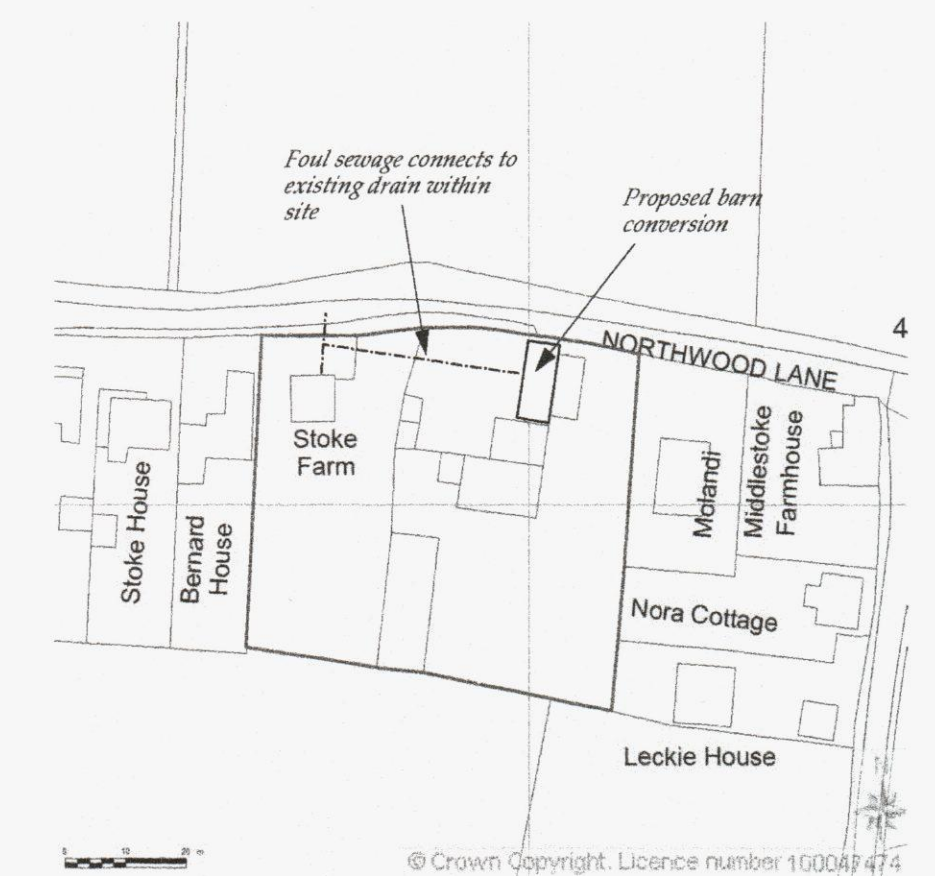

Revisions
 A 6/13 Addition car space shown. Entrance gates revised.
 B 7/13 Refuse storage, sewer connection, flue, bicycle storage added

©
NETWORK
 design
 architects
 interior design
 project managers
 surveyors
 structural eng
 services eng
 town planners

project: Stoke Farm, Hayling Island
 drawing: Proposed Plans and Elevations
 scale: 1:100 date: April 2013

HAVANT BOROUGH
 COUNCIL
 29 JUL 2013
RECEIVED