


All dimensions to be checked on site prior to commencement of any construction works. Figure dimensions are to be used in preference to scaled dimensions.


NOTES

Key


- * Existing boundary wall
- ^ Existing boundary fencing

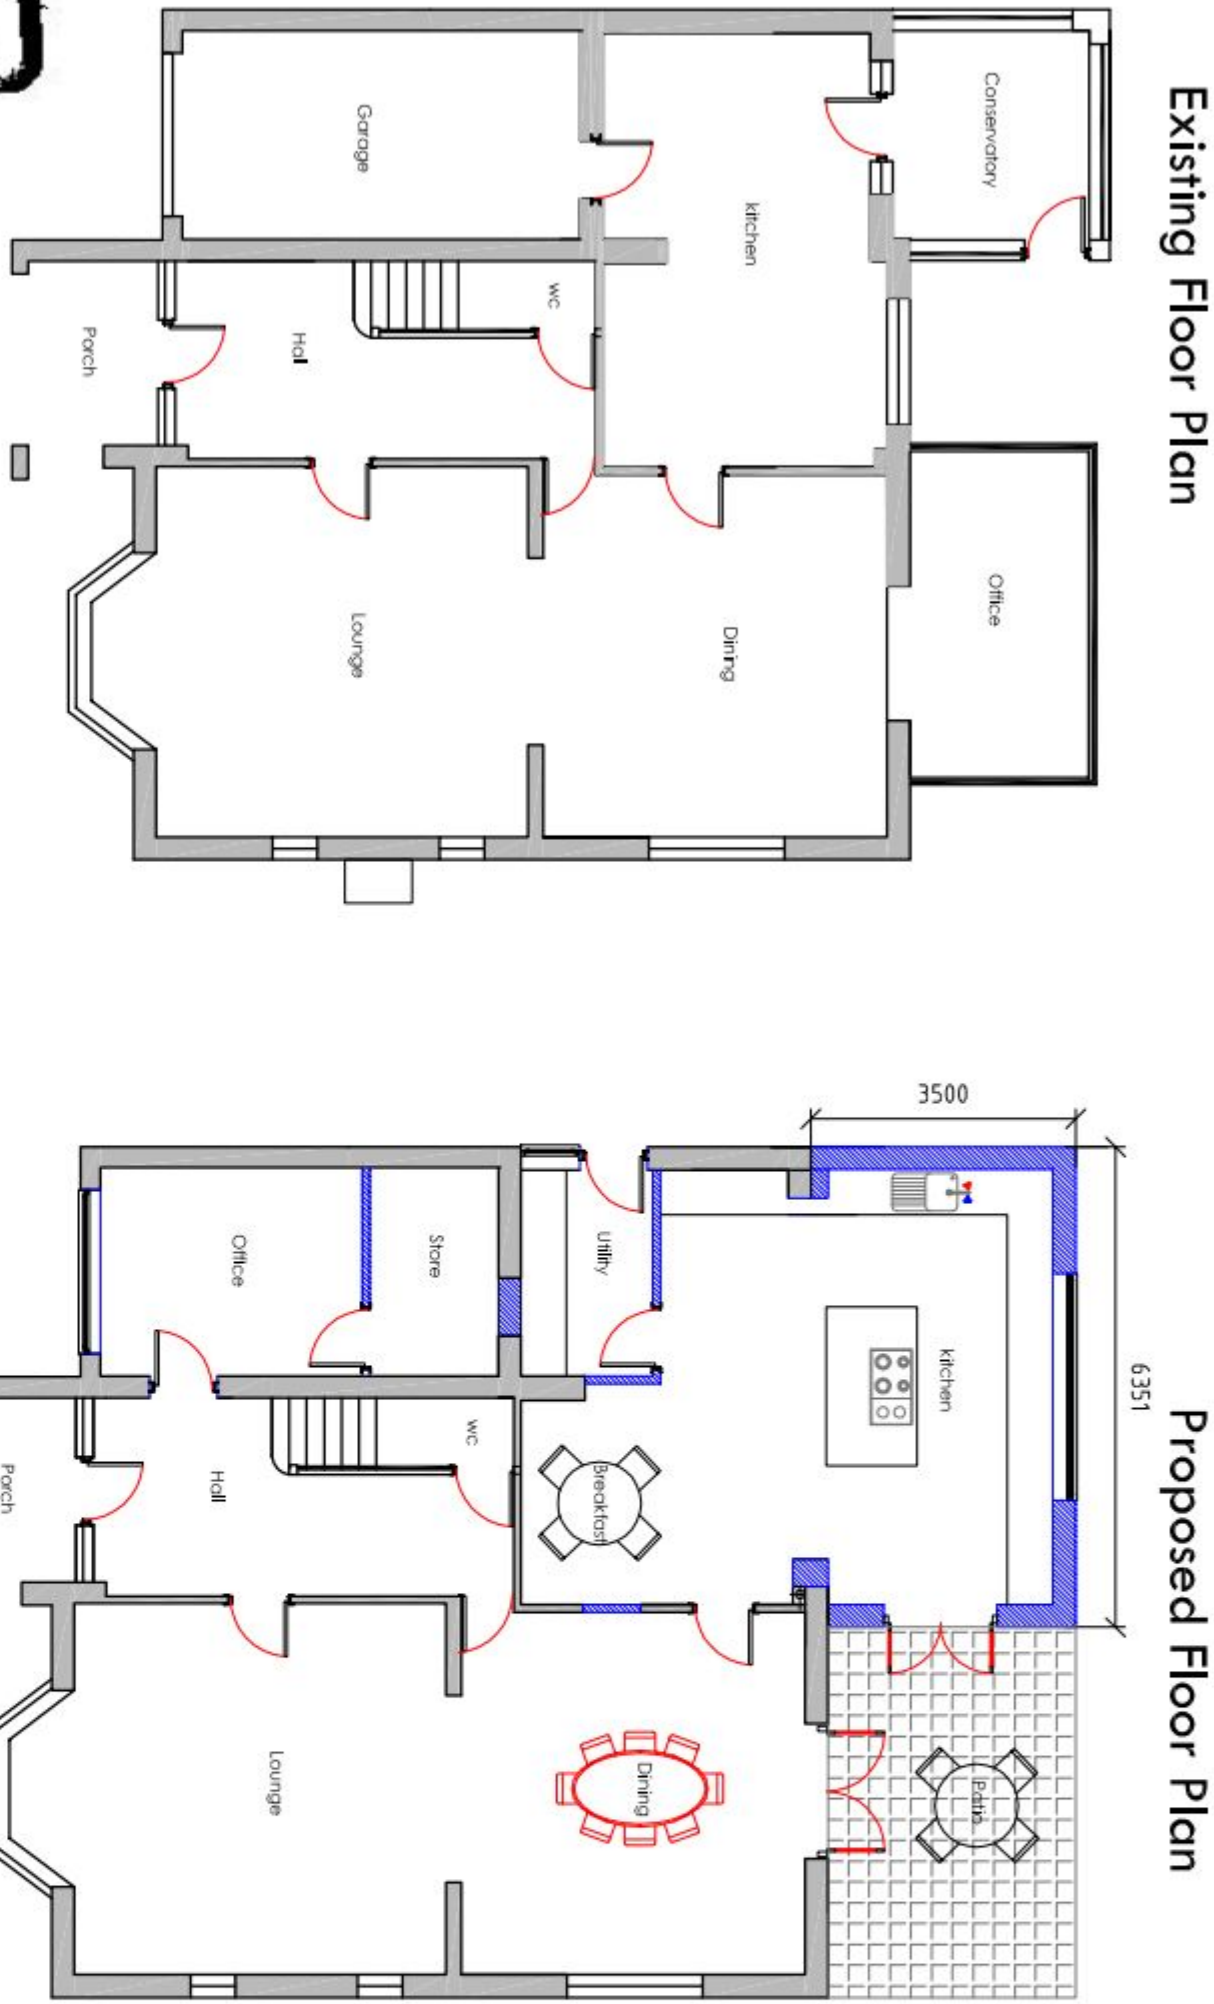


Proposed West Elevation

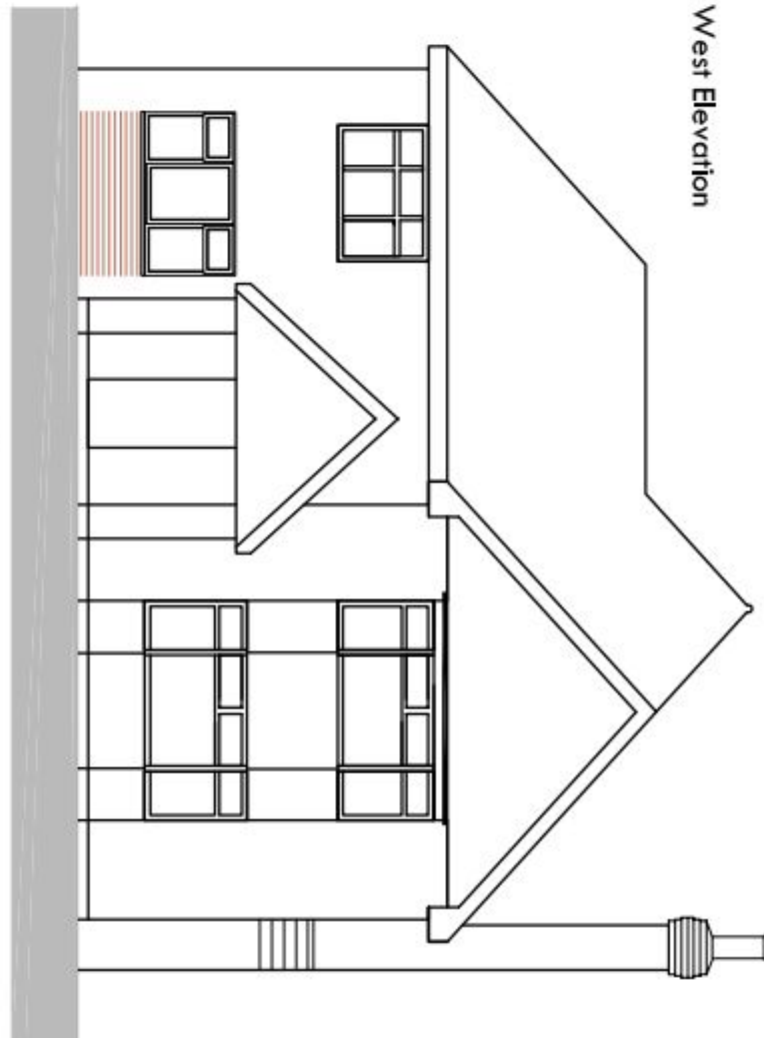


Proposed North Elevation

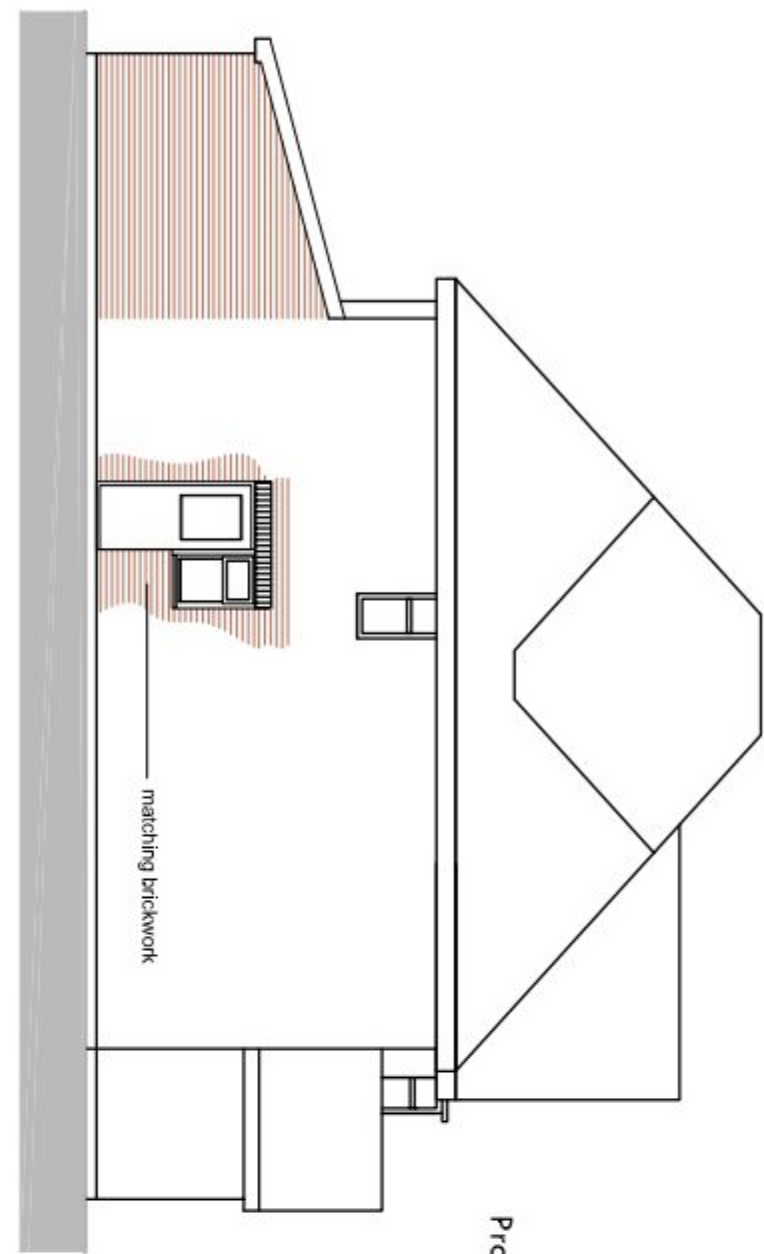

Proposed South Elevation

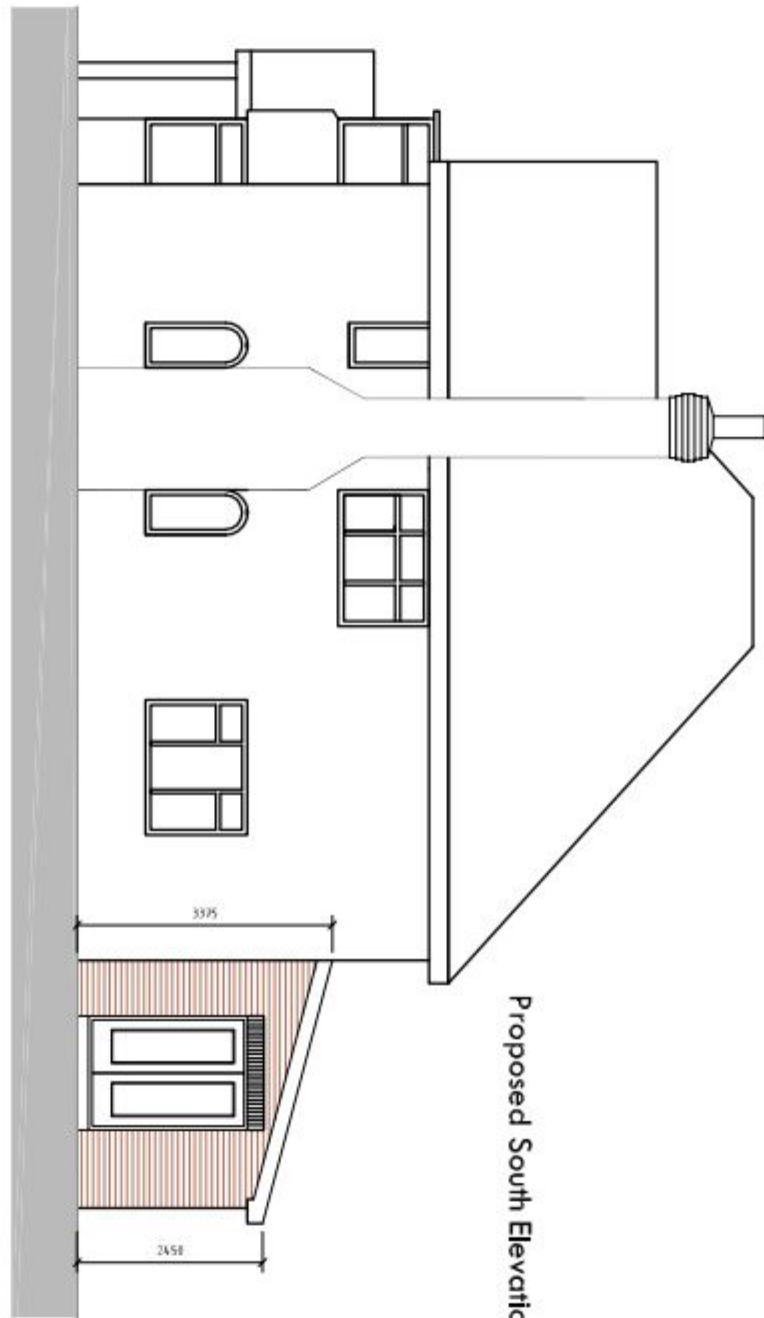


Proposed East Elevation

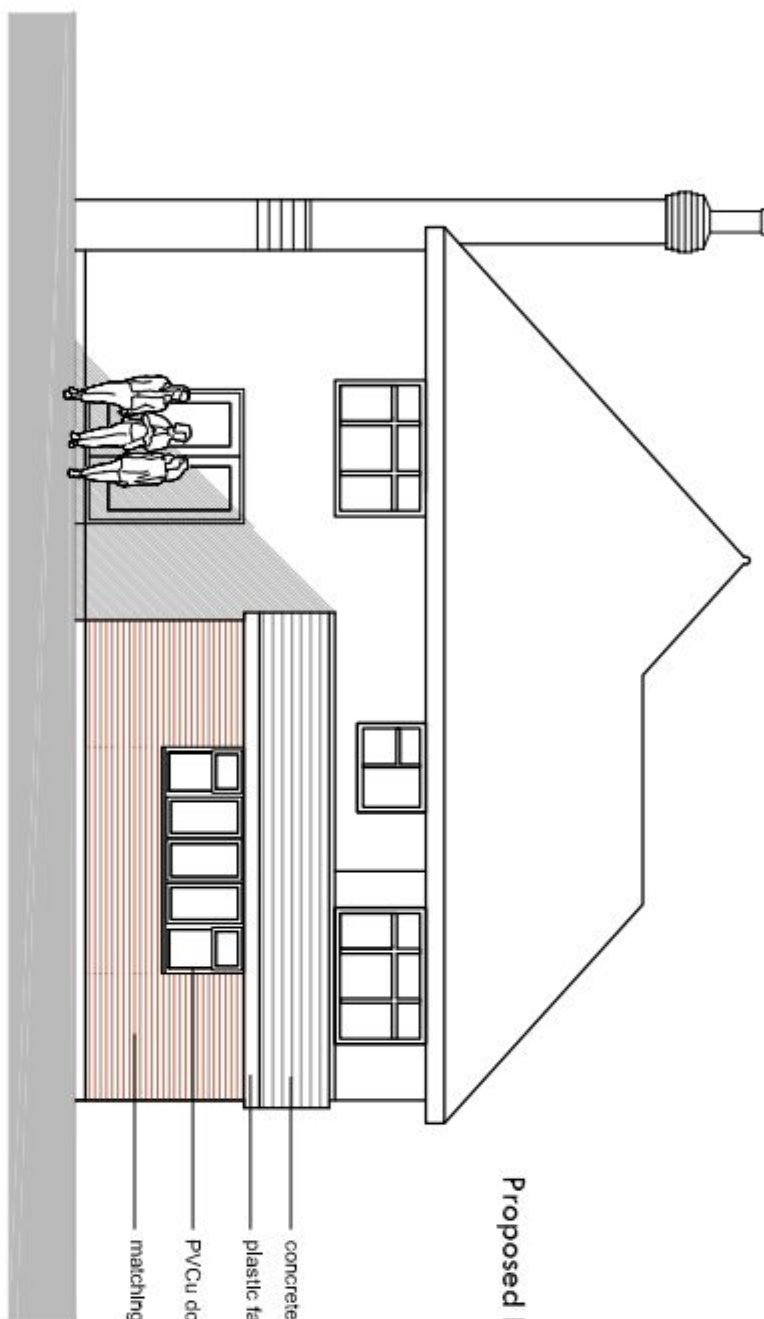


SUPERSEDED


Proposed Front View

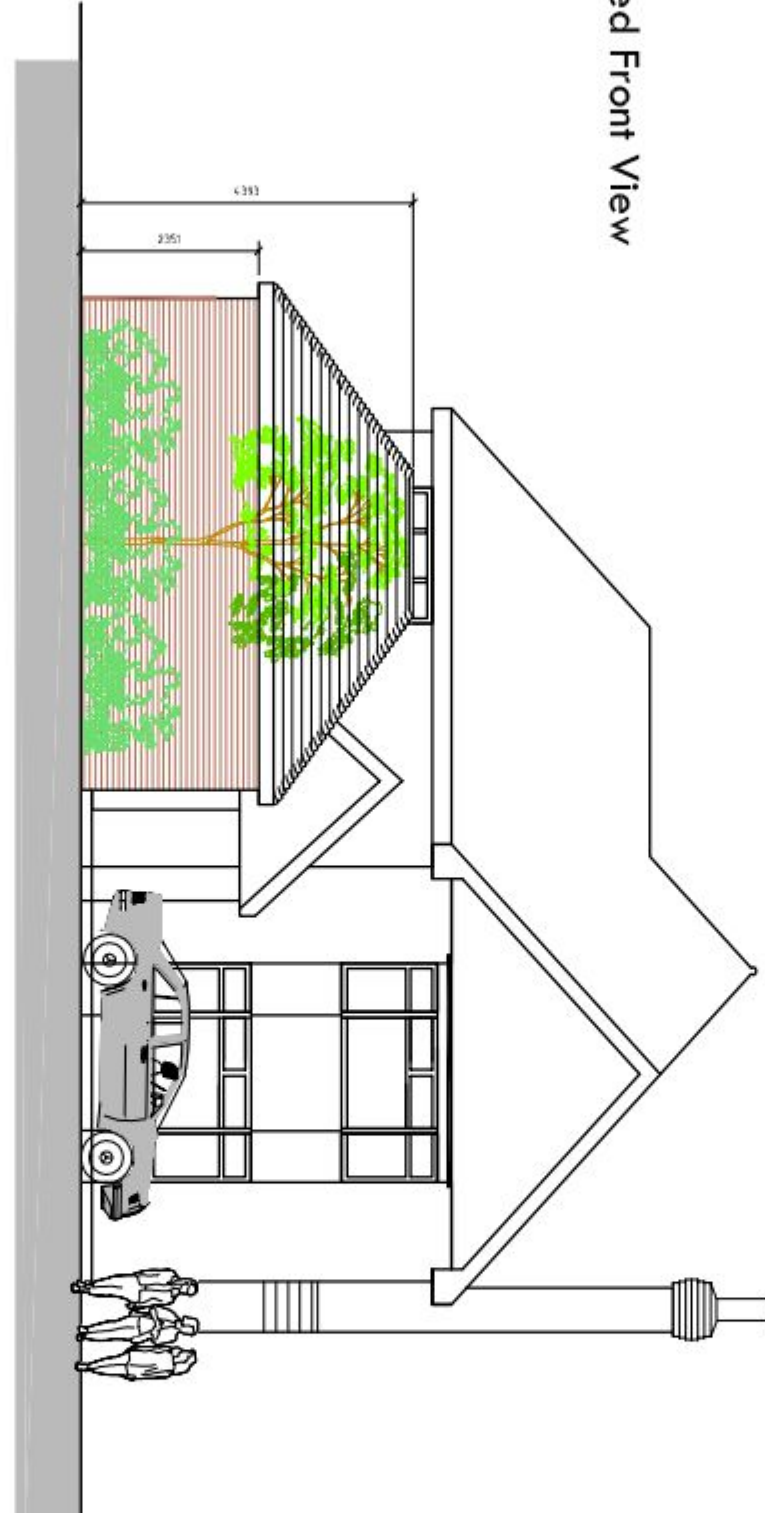


Proposed Side View

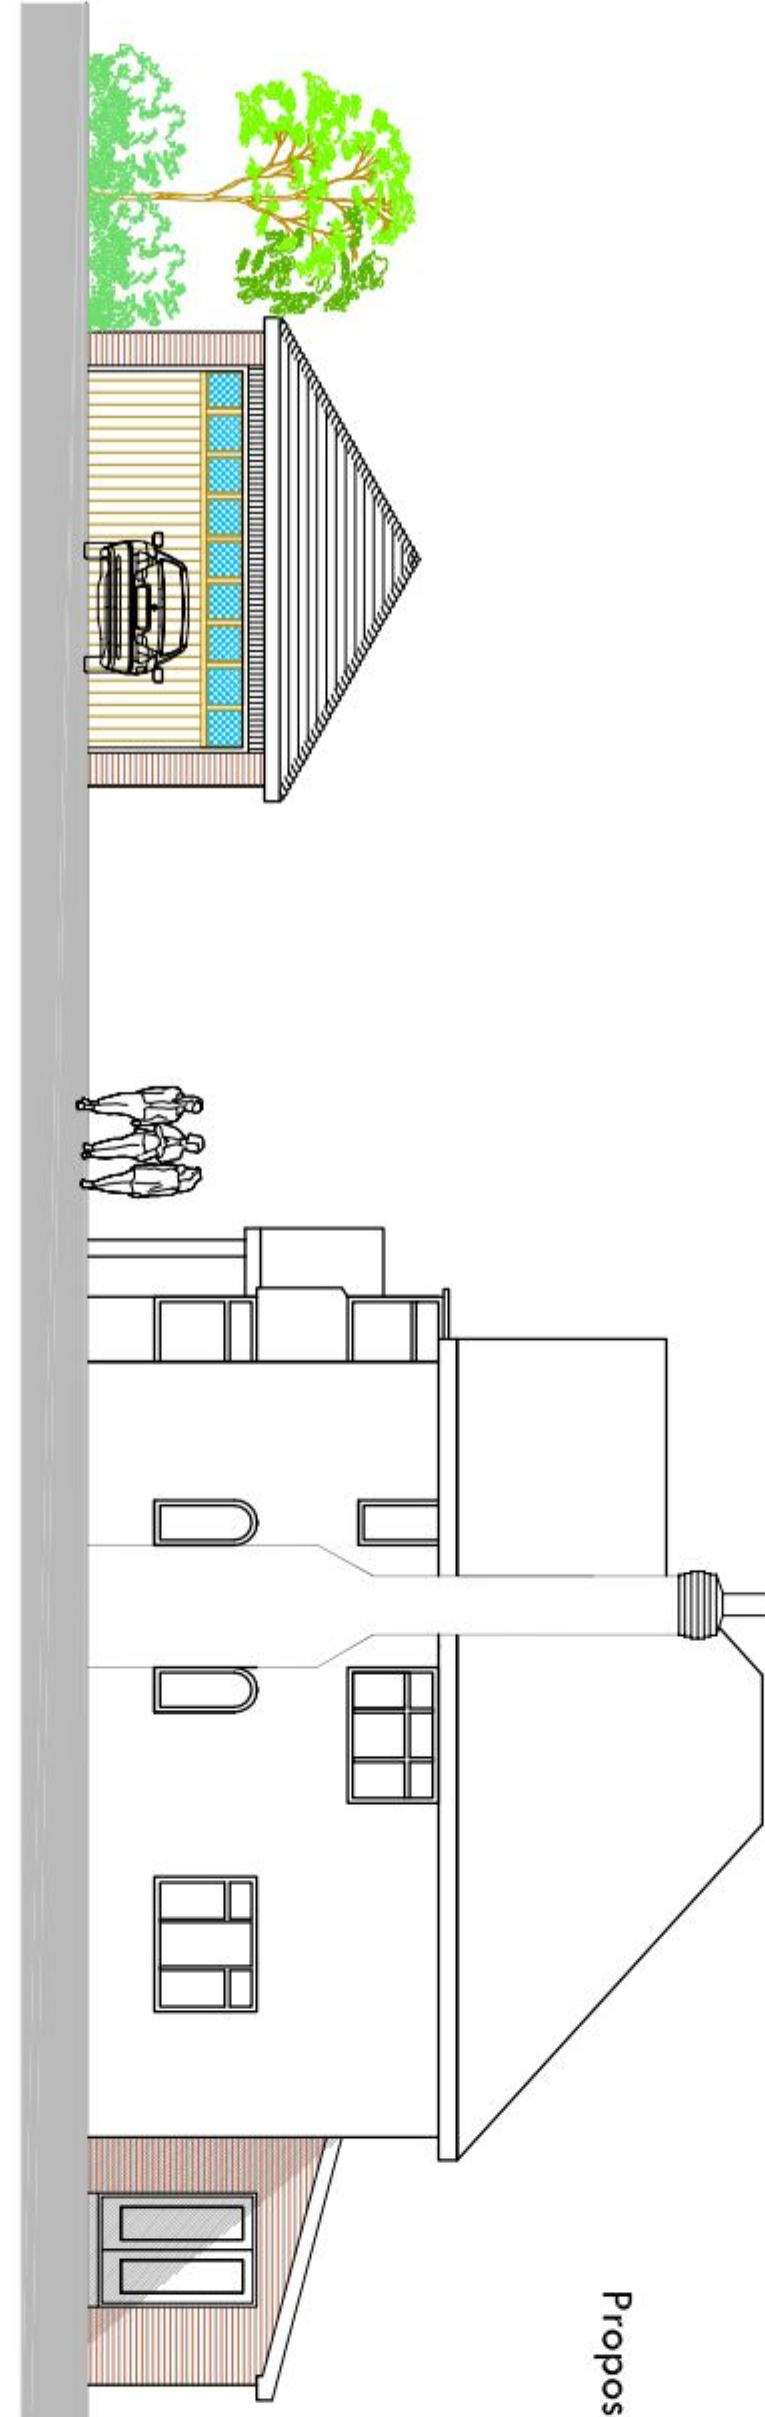


Proposed South Elevation

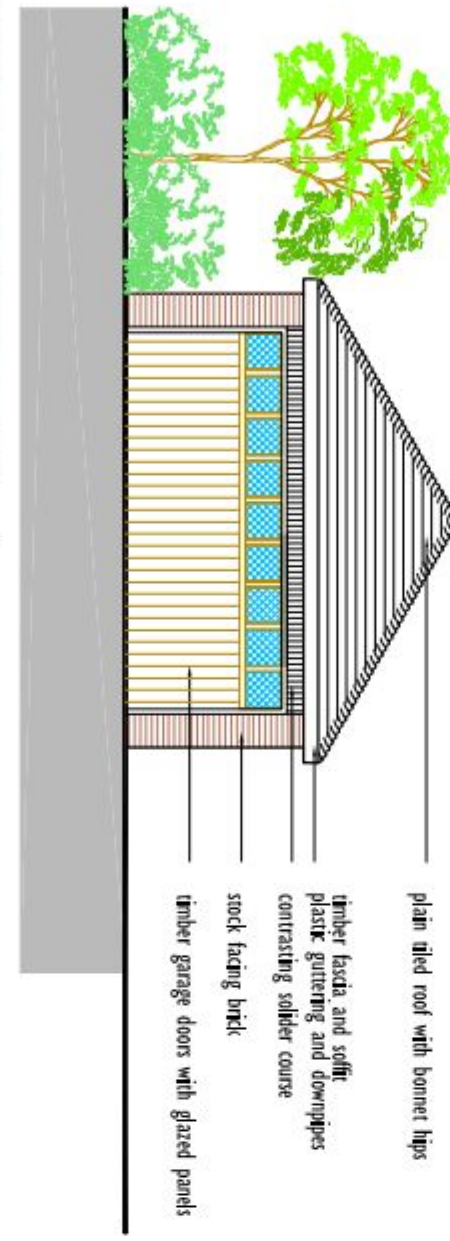


- plain tiled roof with barrel hips
- timber cladding and white plastic gutters and downpipes
- concrete paving, silver concrete
- timber garage doors with glazed panels

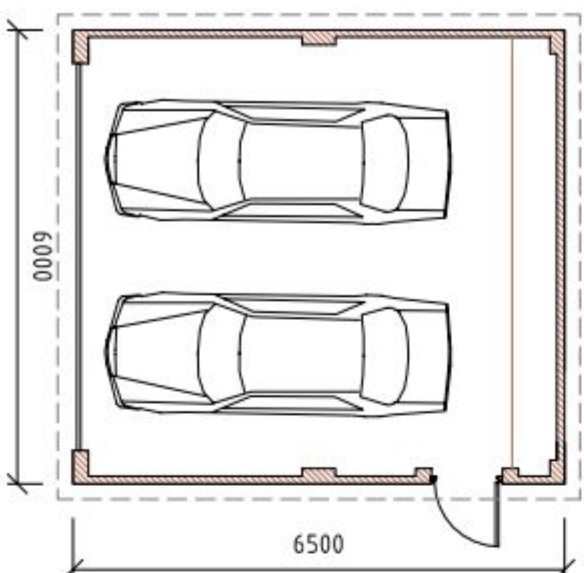


Proposed West Elevation

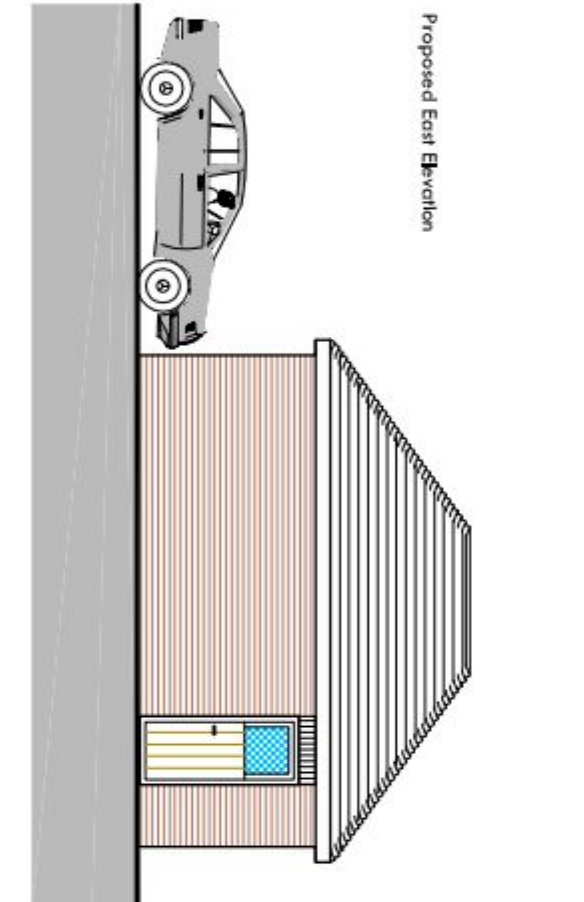



Proposed East Elevation

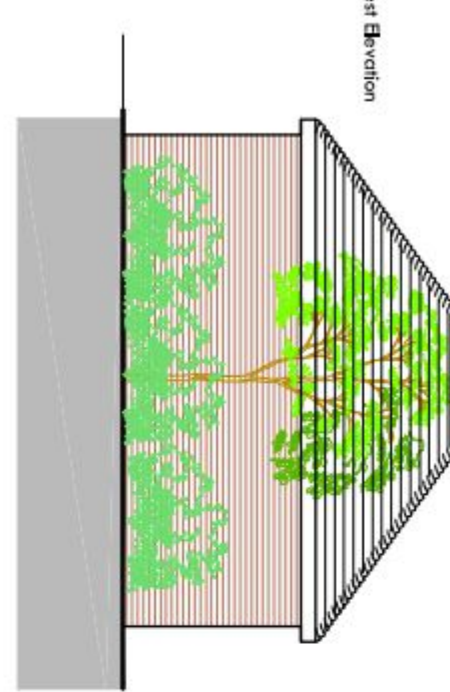

Proposed North Elevation

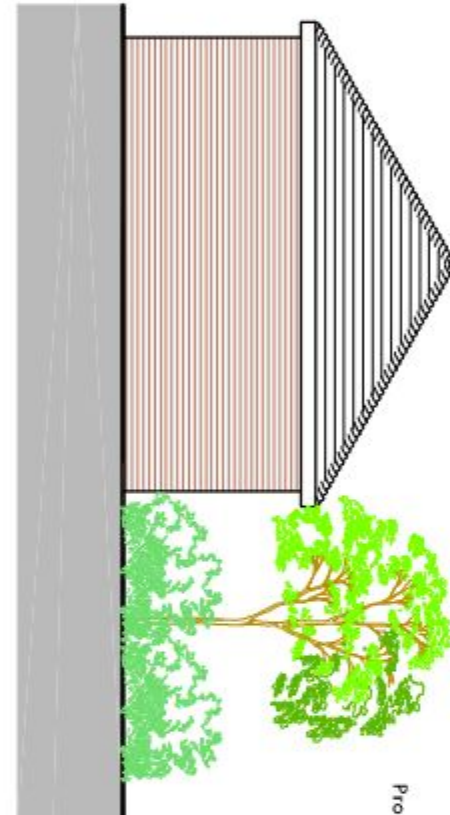

Proposed South Elevation

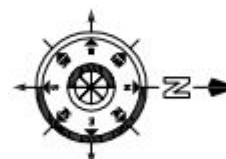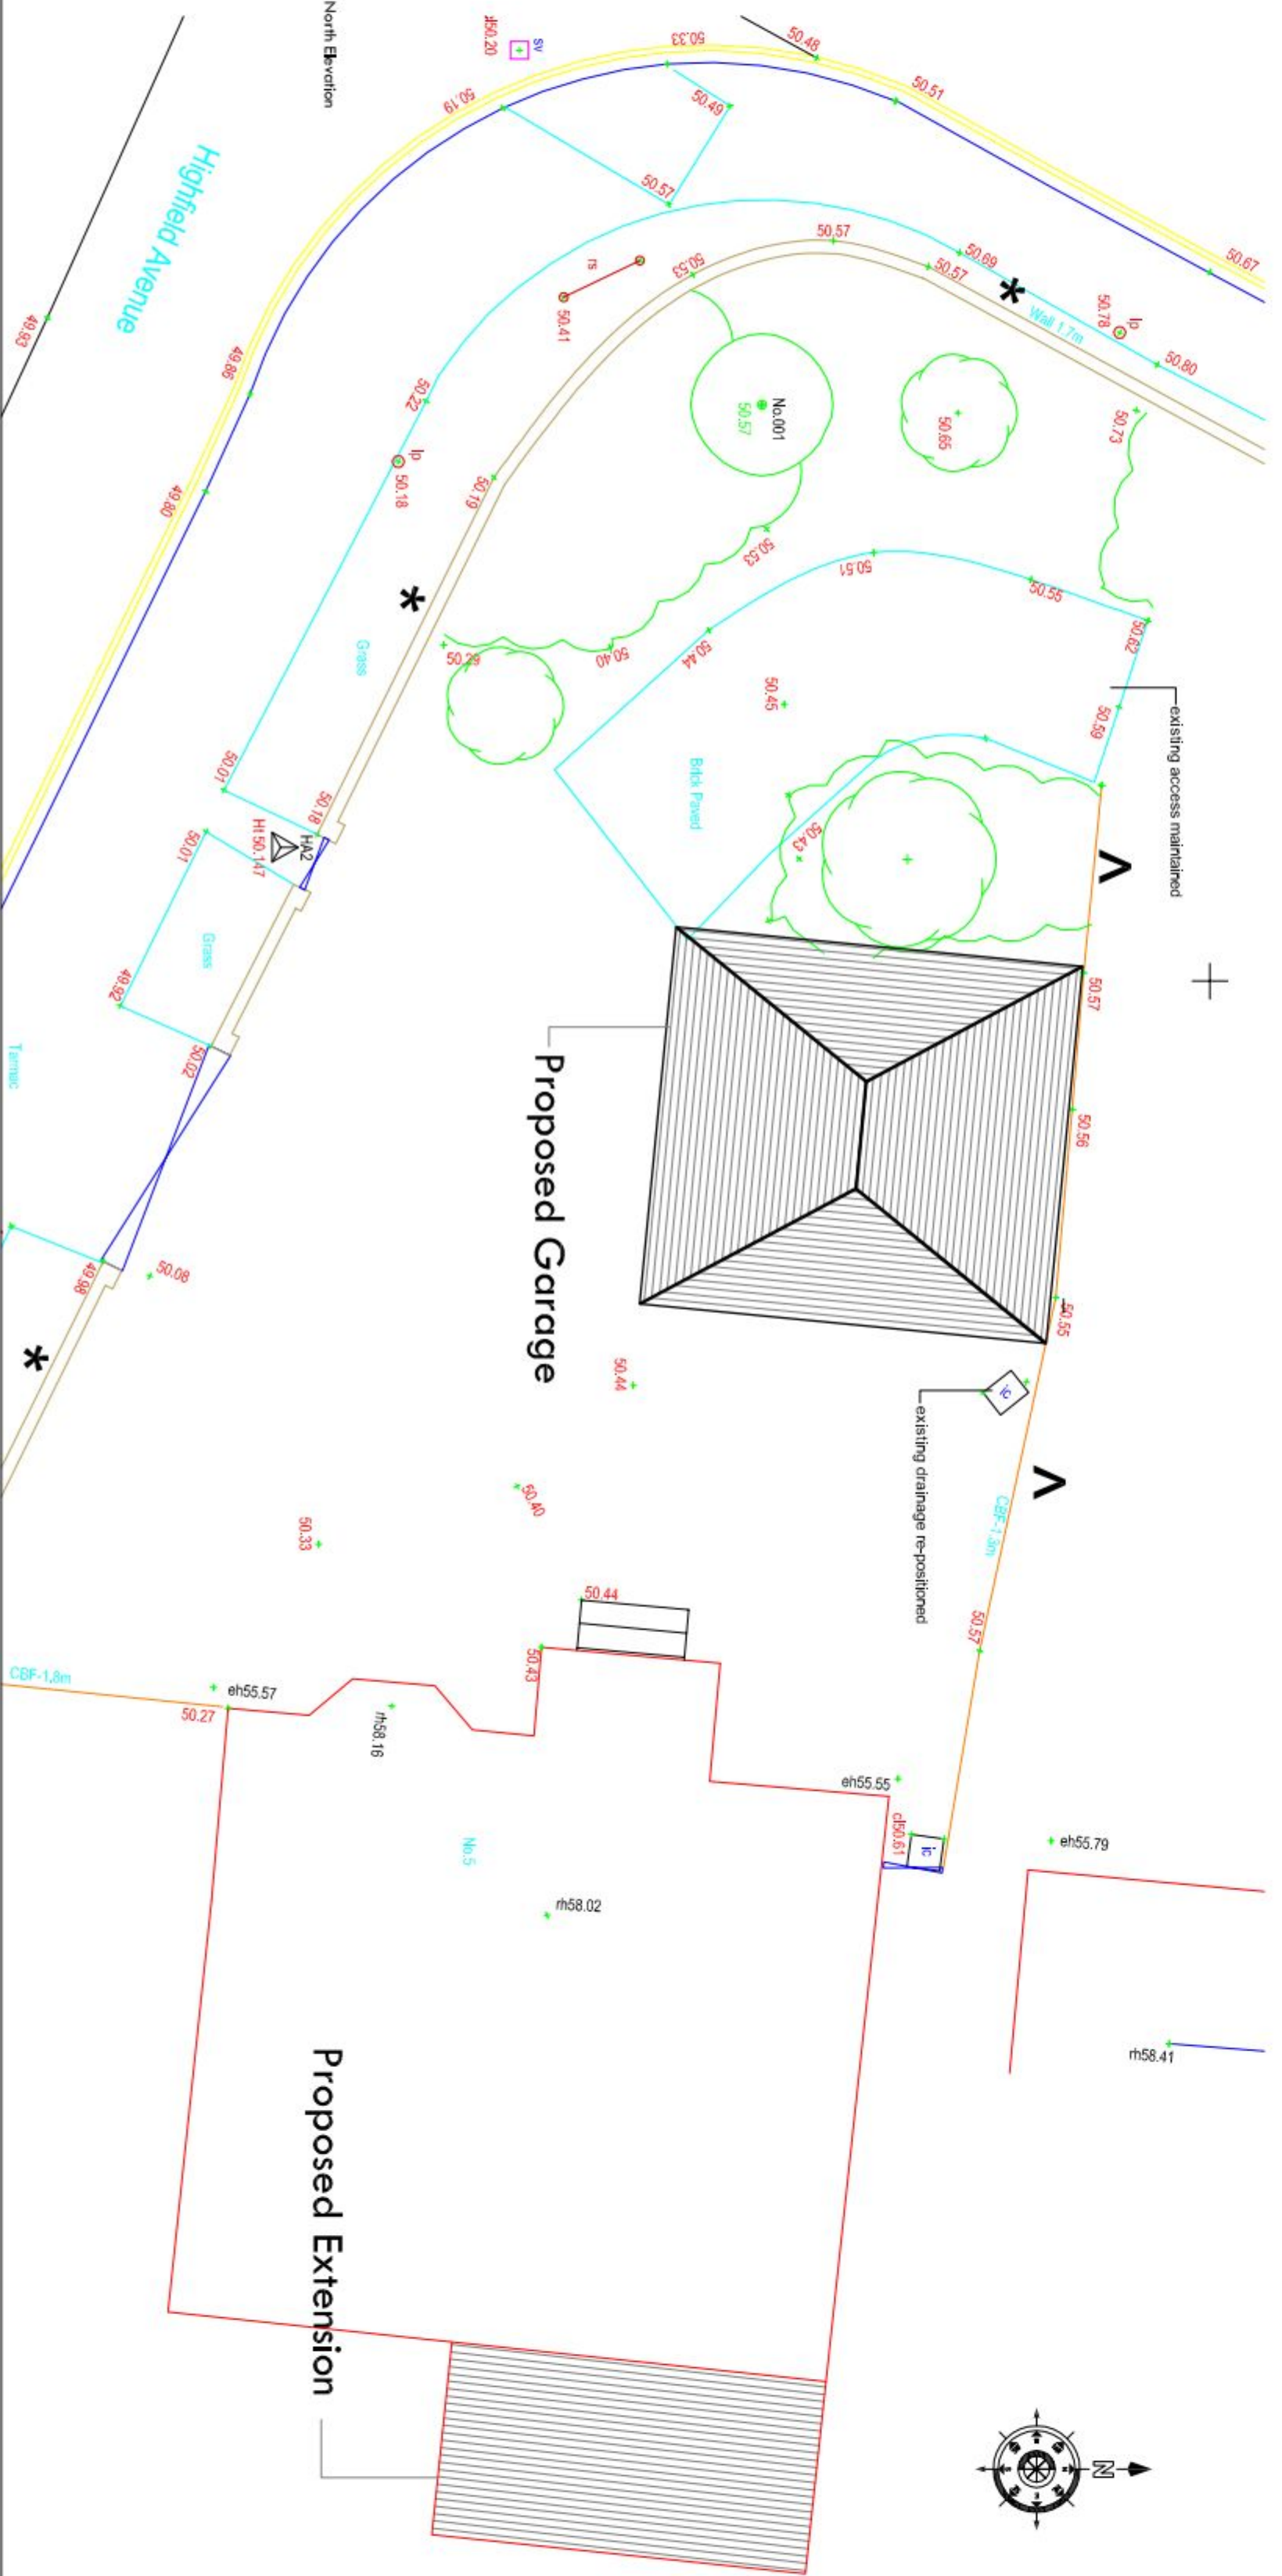

Project:
Mr & Mrs Turner
5 Highfield Ave
Waterloo
Hants

Drawing title:
Planning
Proposed Garage Plan and Elevations Site Plan,
Proposed Extension and Alterations Floor Plans
And Elevations

Chris Flint Associates Ltd
CHARTERED SURVEYORS - PROJECT MANAGERS
DEVELOPMENT CONSULTANTS

Drawn By: 01/11/12
Checked By: 01/11/12
Approved By: 01/11/12

CFA | FULL | 01 | A | 1:100

PLANNING

1.3 Planning Case, Waterlooville, Hants, 10/11/12
Tel: 01329 432464 Fax: 01329 358654 Email: c.flint@chrisflint.co.uk