

Notes:

Sloping roof – reddish concrete wavy tiles.

Flat roof – felt.


Walls below roof line – red brick construction.

Walls above roof line – reddish flat concrete tile clad.

Windows – white upvc double glazed.

Front door – wood half glazed
georgian style dark brown stain

Garage door – metal up and over

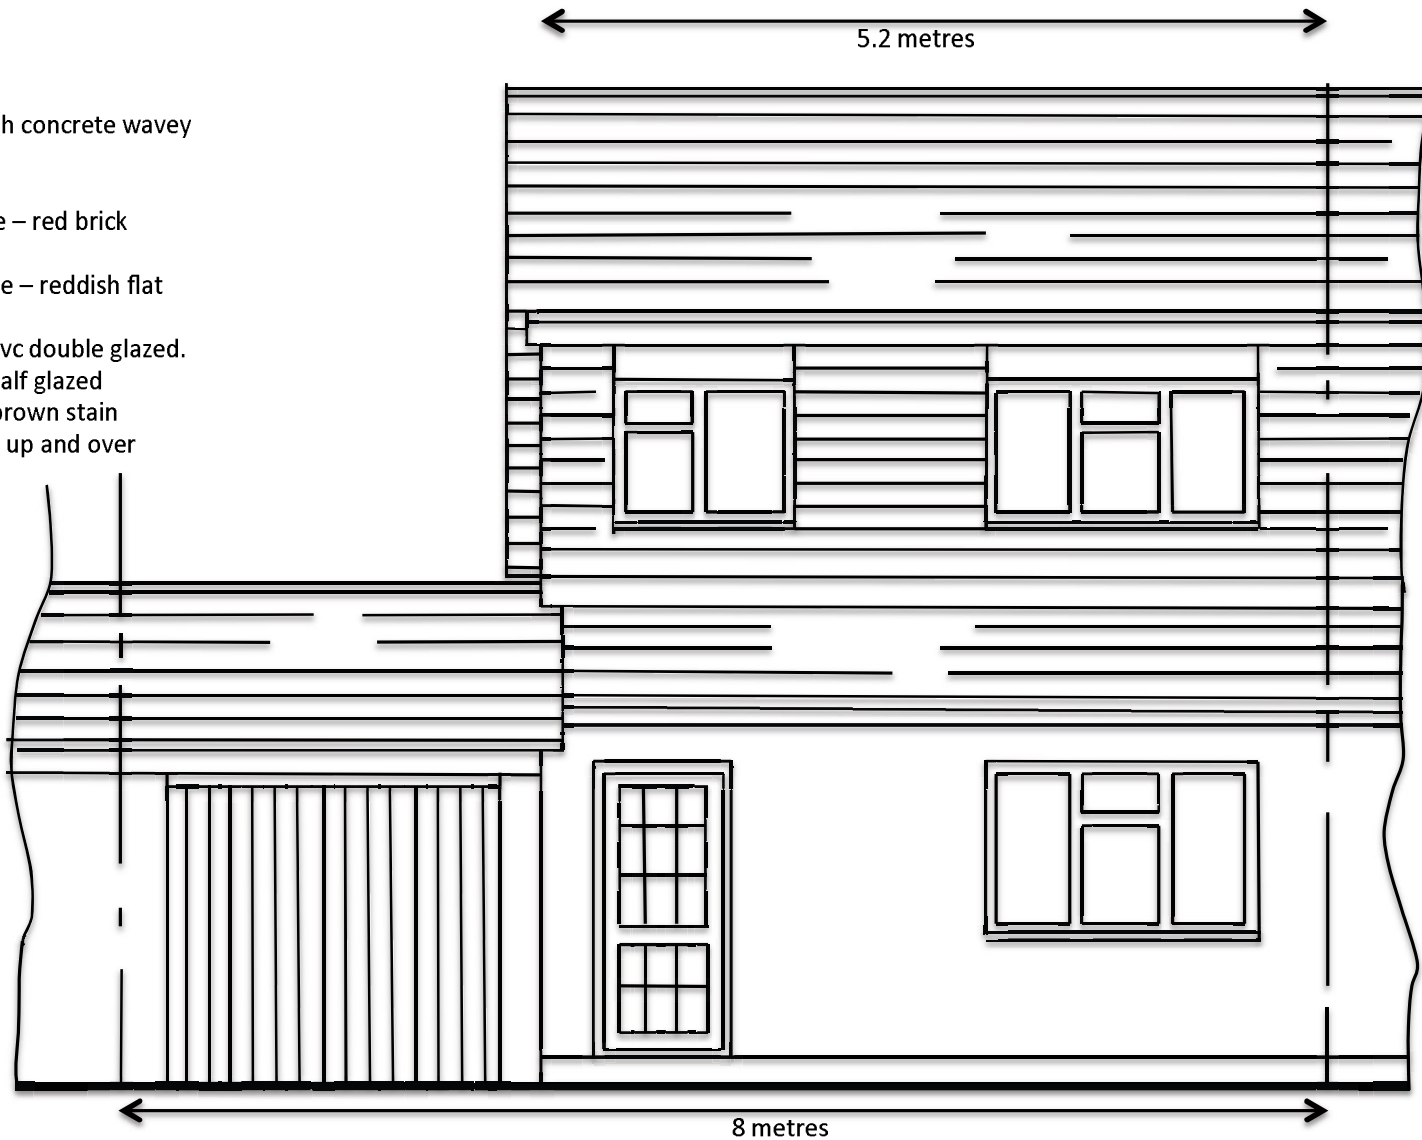

Existing Front Elevation

Scale 1:50

Page size: A4

Drawing No.
EX\FR\01