




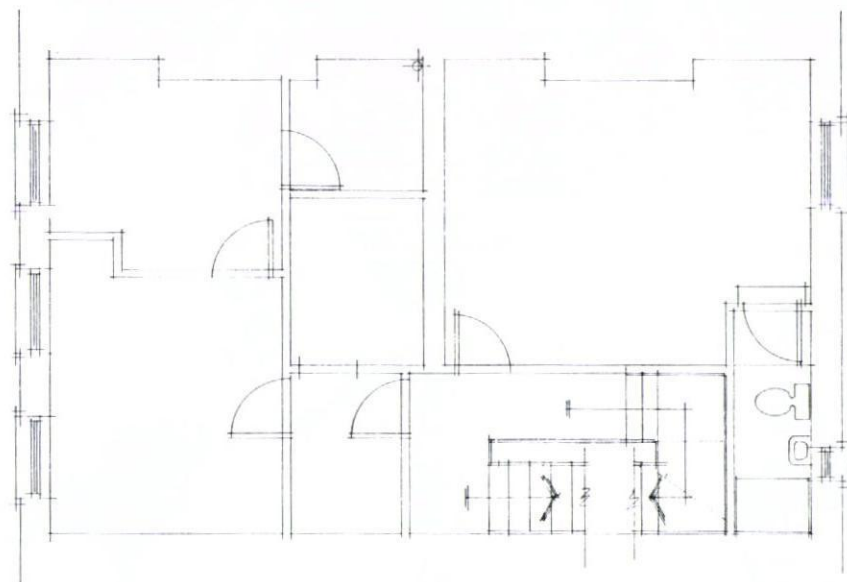

existing second floor plan

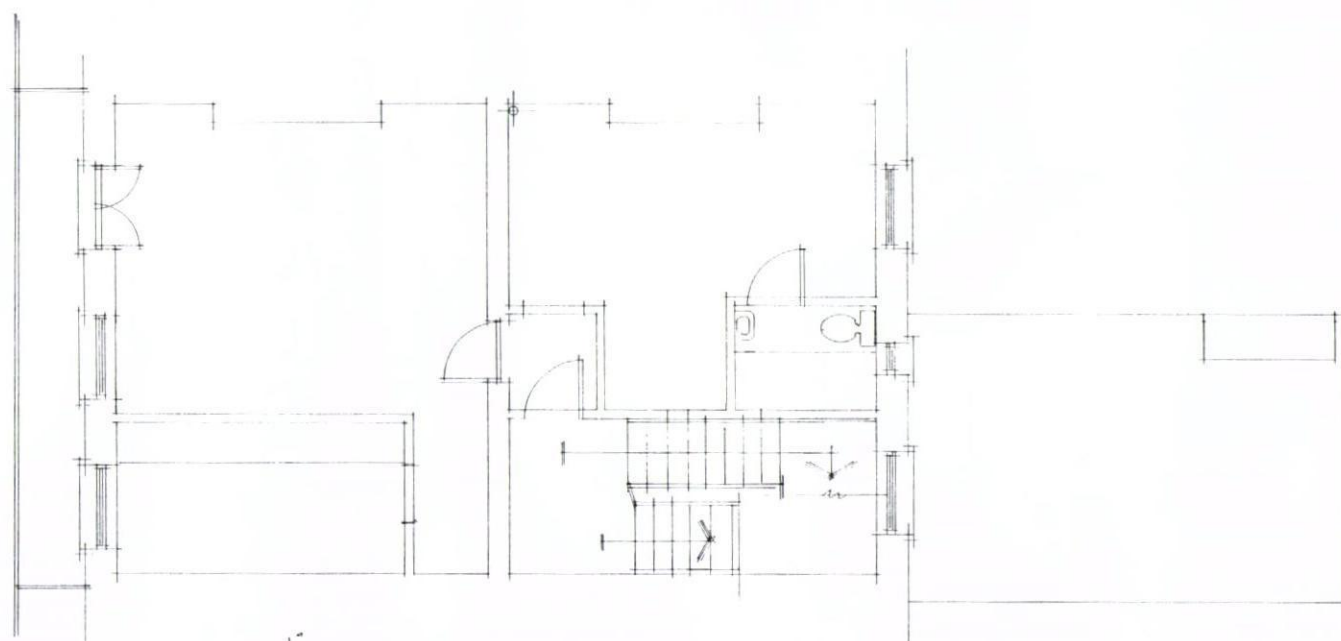

existing first floor plan

 

A	02/11	BALECONY ADDED
	Date	Revision

© copyright

THORNS-YOUNG
ARCHITECTURAL

THORNS-YOUNG LTD.
217 London Road, North End, Portsmouth, PO2 9UQ
Tel: (01753) 9367 3883 Fax: (01753) 9366 3457

Client
mr b laly

Job Title
39 sea front
hayling island

Drawing Title
existing floor plans (ff & sf)

Scale 1:50 : at A1

Date sept '2011 Drawn by sa

Drg. No. 4127-11-3 Rev. X