


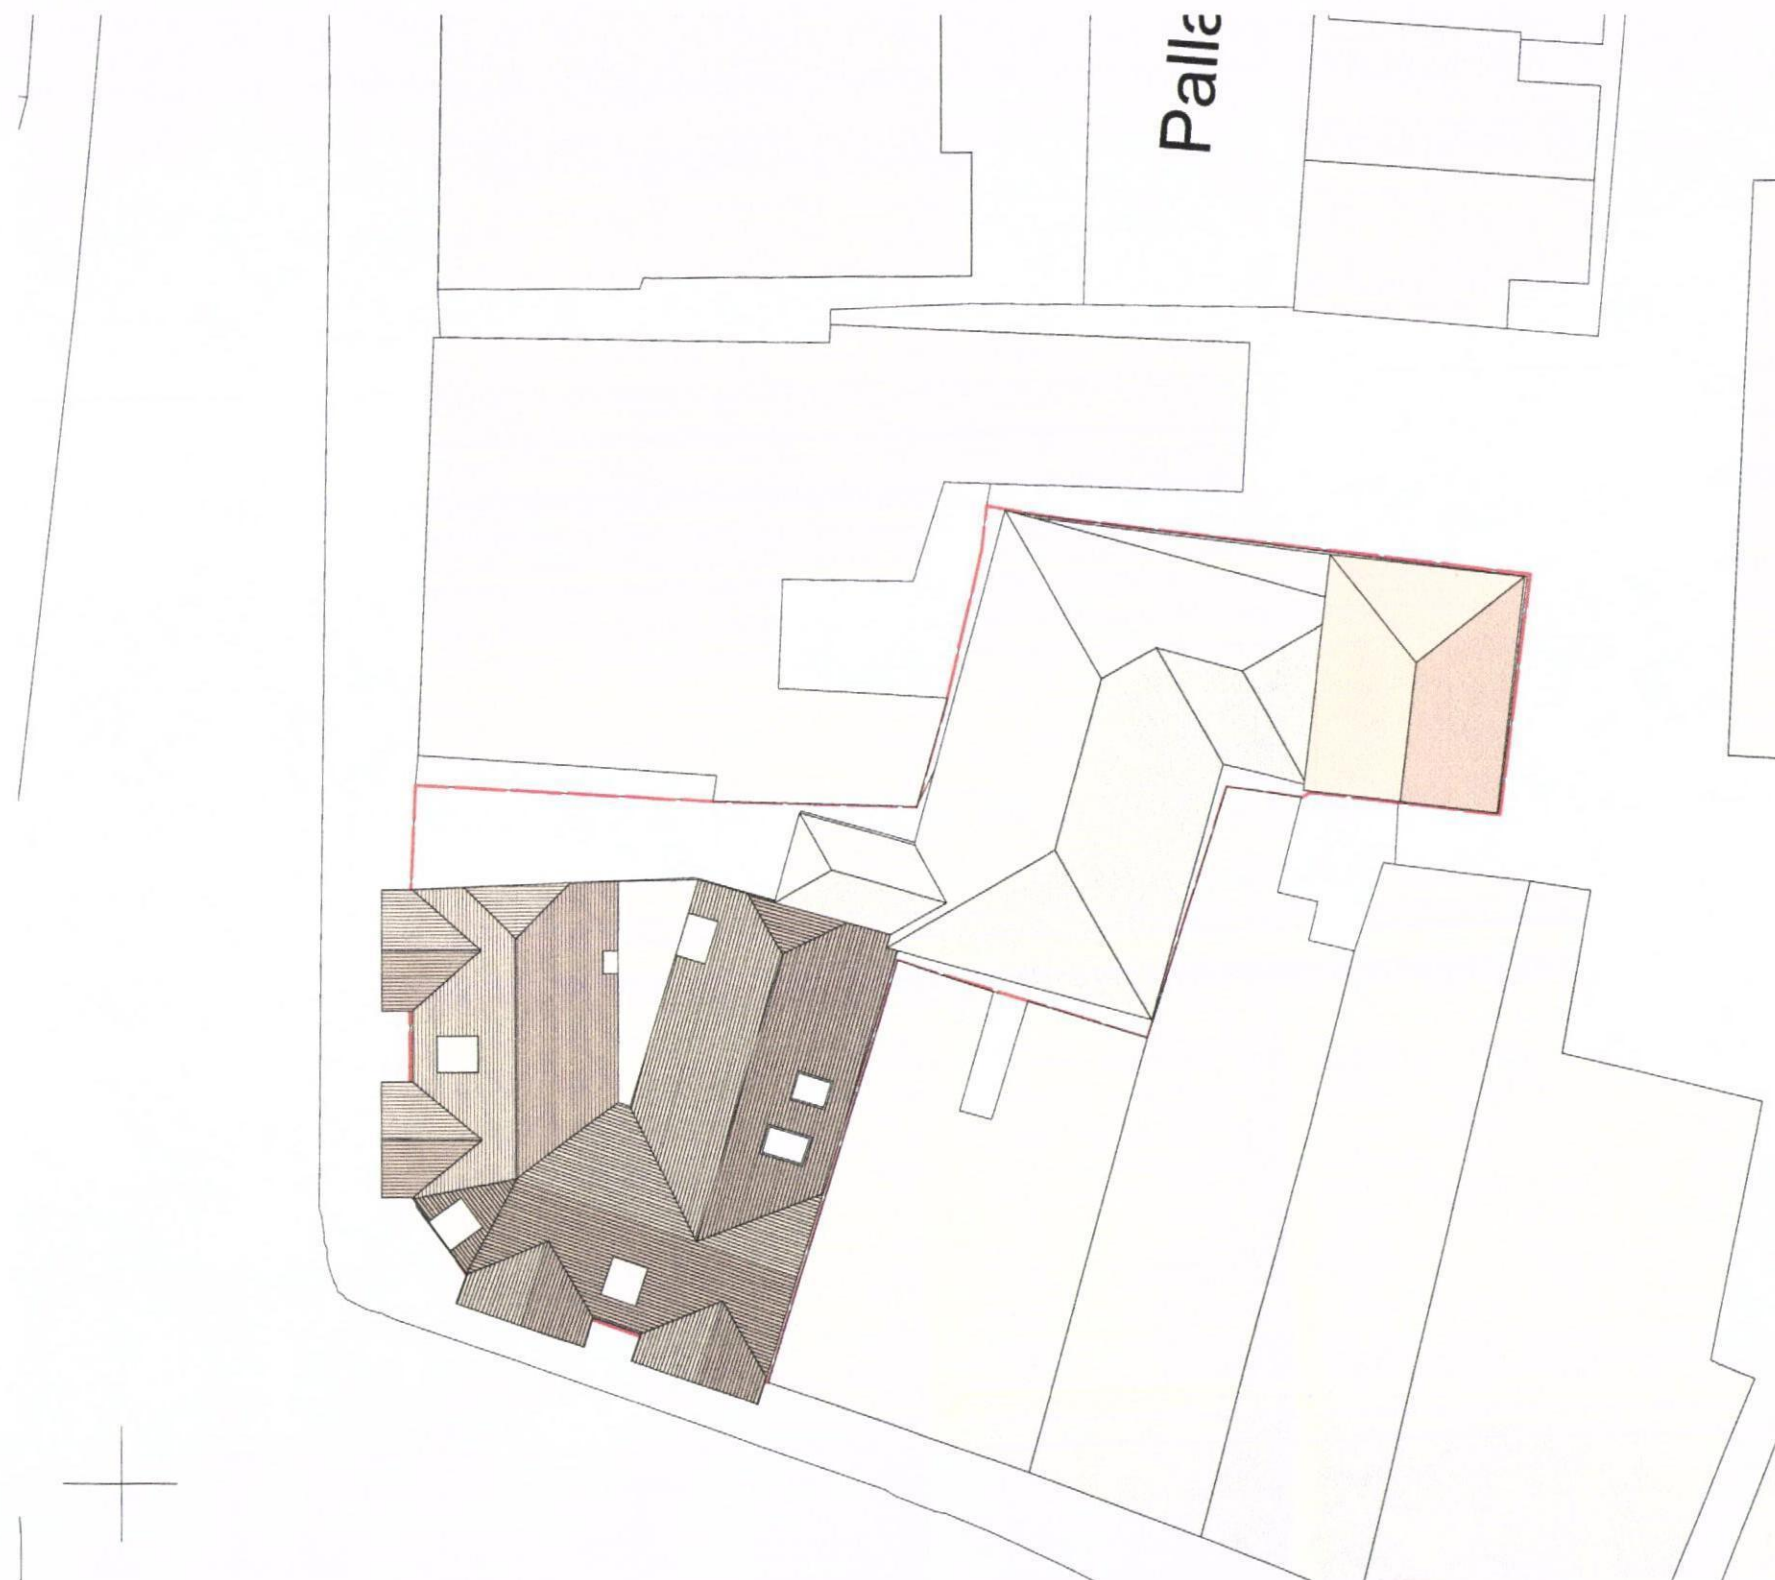


Rev:	Note:	Date:
-	For clients comments	12/10/2011

Notes:

Do not scale from the drawing for other than planning purposes, all sizes to be confirmed on site before construction.

The copyright of this drawing is retained by Concept Design & Planning LLP.

The site drawing is reproduced under the limited licence of the Ordnance Survey and cannot be reproduced.

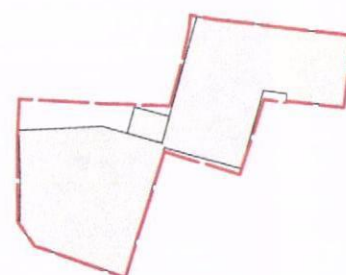

Project:	White Hart Pub, Havant	Drawn by:	RL
Drawing:	Proposed Site Plan	Checked by:	*
Drawing No:	C11/138.09	Revision:	*
Scale:	1:200 @ A3	Date:	Oct 2013

concept 
 design & planning

t 023 8033 1010
 e. studio@conceptdp.co.uk
 www.conceptdp.co.uk