


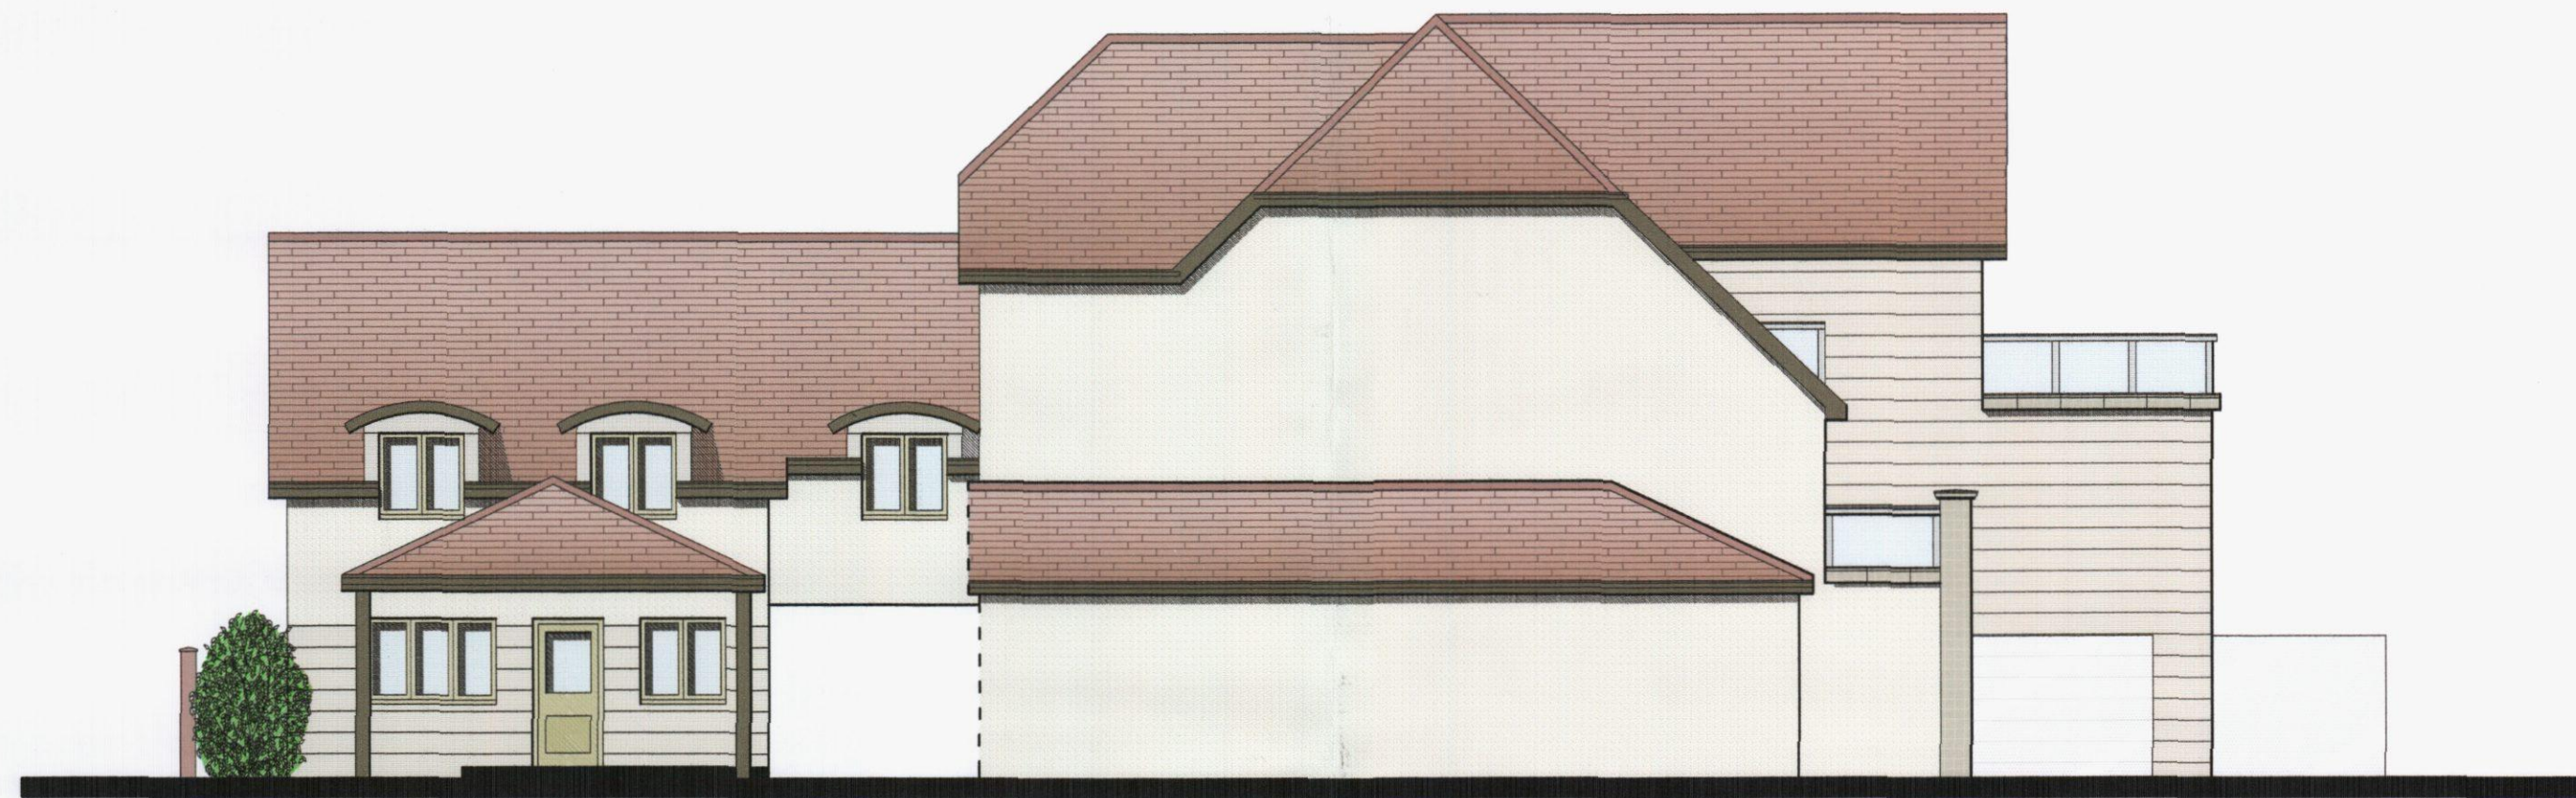

Proposed South Elevation




Proposed East Elevation



Proposed West Elevation



Proposed North Elevation

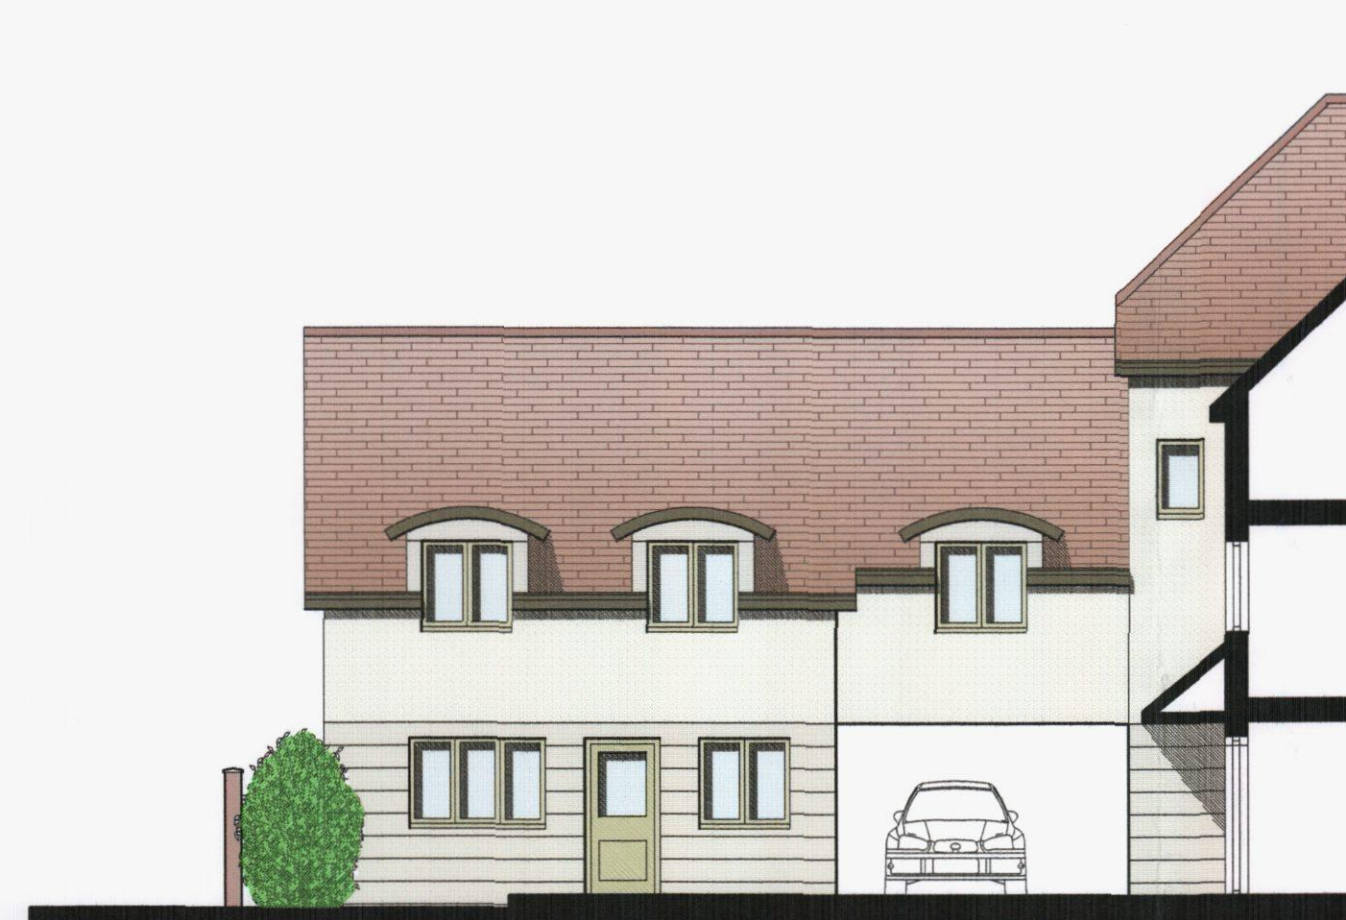


Proposed West Elevation
(Elevation Of Unit 1 / 8)



Proposed North Elevation / Section



Proposed East Elevation
(Elevation Of Car Port)

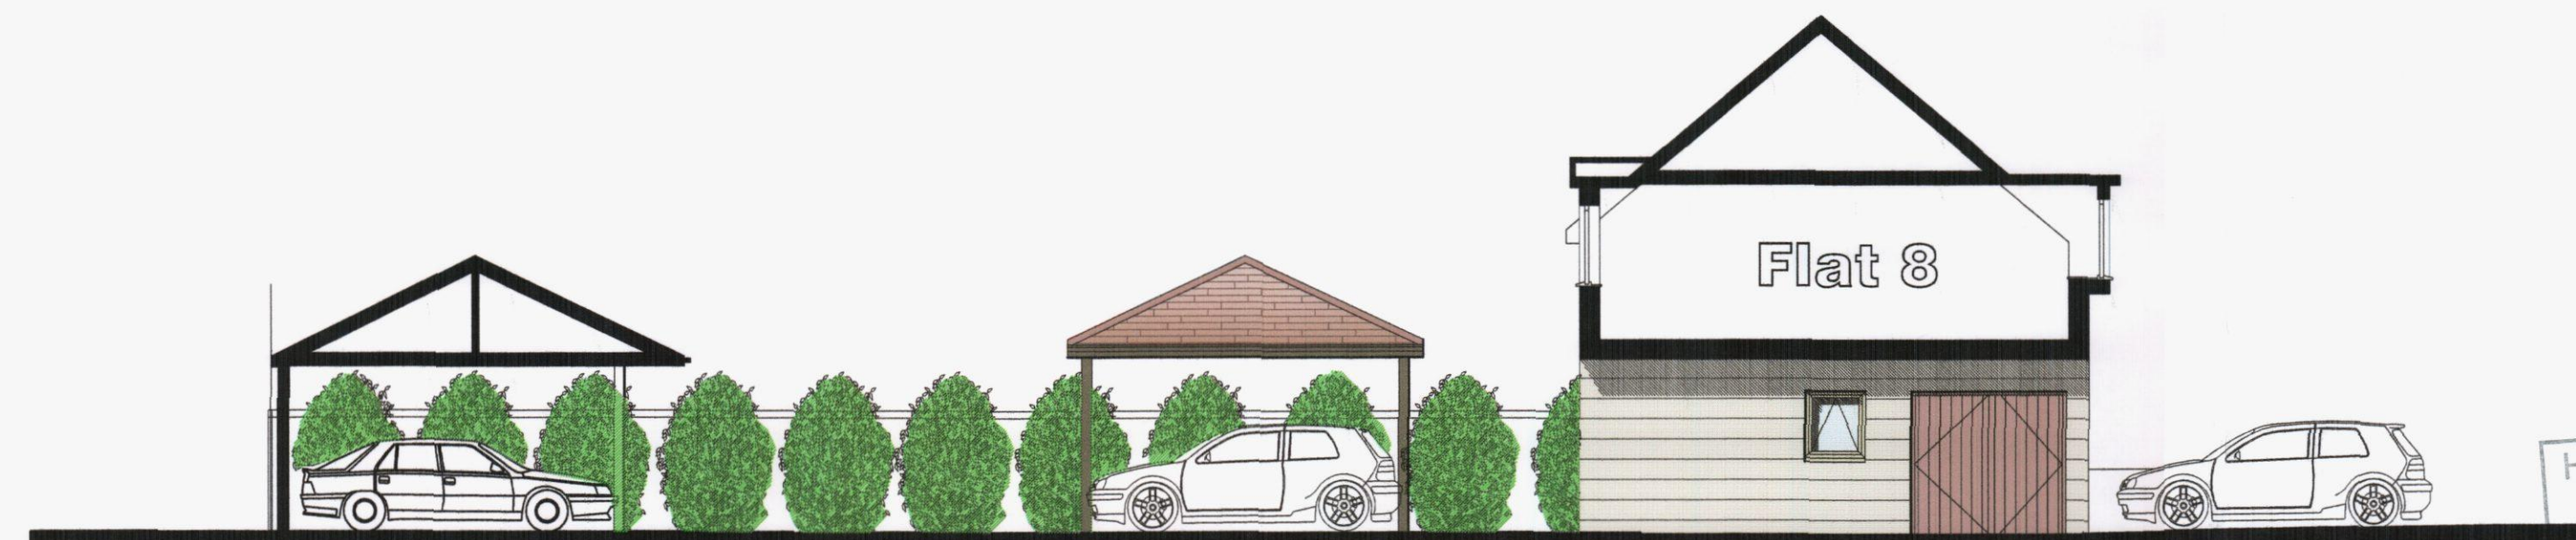

Proposed South Elevation / Section
(Through Vehicle Underpass)

A - JAT 7.10.13
Building reduced in width 225mm
Flats 1 & 8 moved away from Eastern Boundary
Garage removed
Disabled parking space relocated
Size of car ports (with pitched roof over) reduced.
Cycle store with flat roof over reinstated
Planting buffer to Northern boundary reinstated
New Store To Underpass

GRAHAM ASH ARCHITECTS
CHARTERED ARCHITECTS TOWN PLANNING CONSULTANTS
Graham Ash Architects Ltd
65 Leigh Road, Eastleigh, Hampshire SO50 9DF
TELEPHONE: 01794 518750 Or 07768 453165
EMAIL: info@grahamasharchitects.com
WEBSITE: www.grahamasharchitects.com

CLIENT: **Mr K Boothroyd**
PROJECT: **Hayling Bay Hotel
50 Webb Lane
Hayling Island**

TITLE: **Proposed Elevations (Coloured)**

DESIGNED BY GAA	DATE 21/7/10	DRWN / DTALD BY: JAT
SCALE 1:100	PLOTTED 7/10/13	REV. A

PURPOSE OF ISSUE:
☐ Information ☒ approval ☐ tender ☐ construction

DWG. NO.

03:034:29

