




HAVANT BOROUGH
COUNCIL
- 7 OCT. 2013
RECEIVED

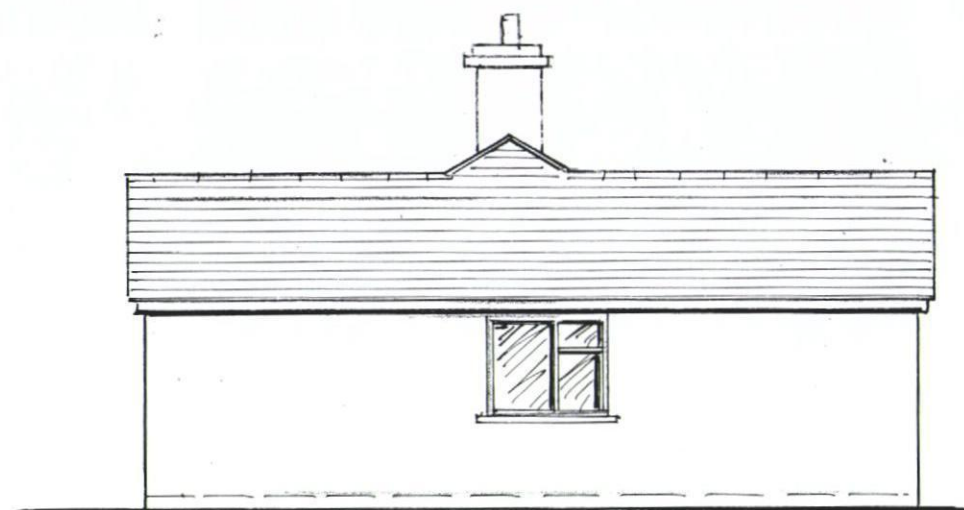

NORTH ELEVATION

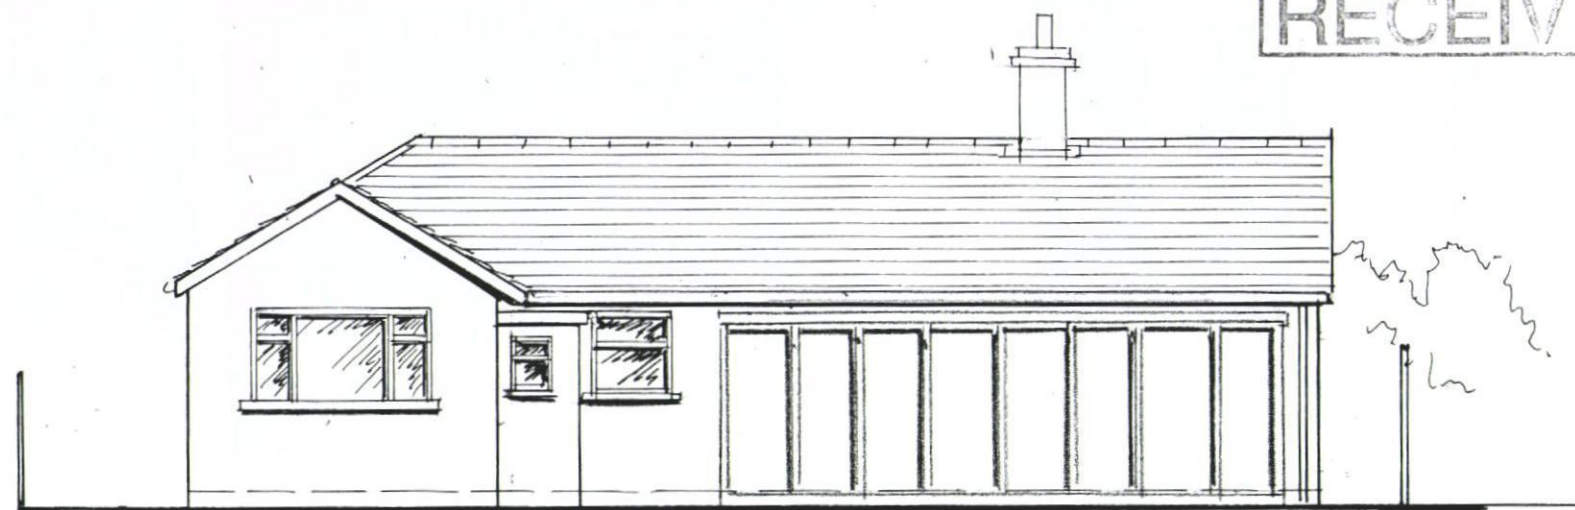

WEST ELEVATION

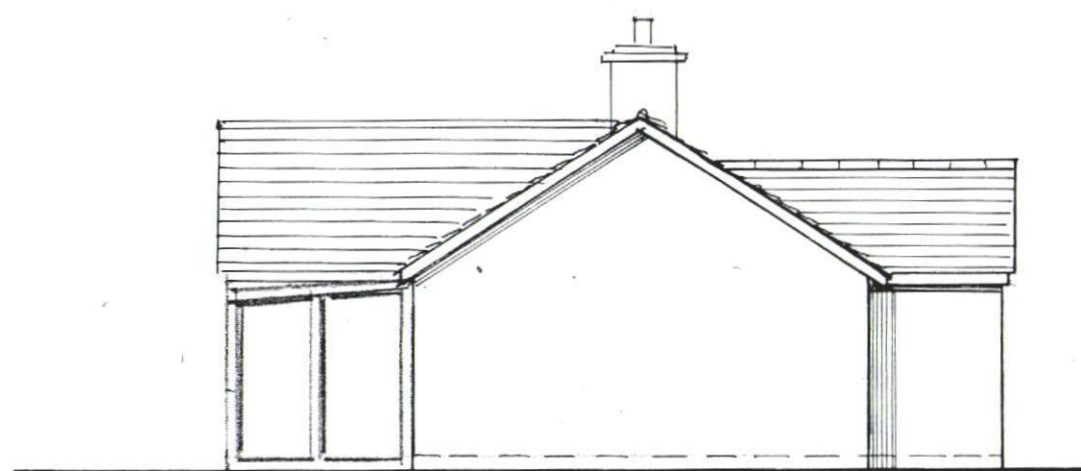

SOUTH ELEVATION



EAST ELEVATION

0 1 2 3 4
SCALE 1:100 METERS

PROPOSED WORKS AT
31 Chichester Avenue, Hayling Avenue, Hampshire, PO11 9EZ

For: Mr. and Mrs. Cassidy
31 Chichester Avenue
Hayling Island
Hampshire
PO11 9EZ

Date: 2013
Scale: AS SHOWN
Drawn: KIM
EXISTING
ELEVATIONS

No 8

CREATIVE DESIGNS

Oaklea, Titchfield Lane,
Wickham, Portsmouth
PO17 5PQ Tel 01329 835992