


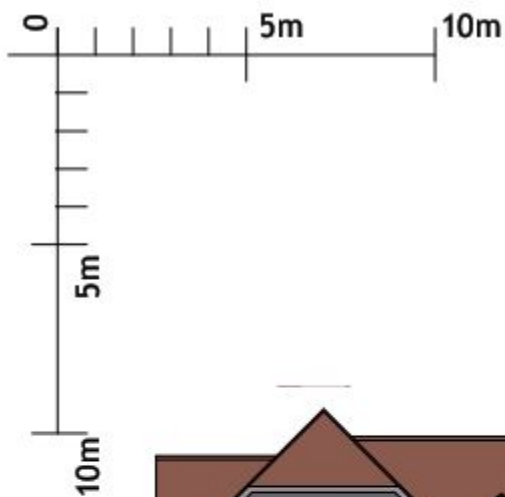

EXISTING MATERIALS

WALLS - RED BRICK; GREY SOLDIER COURSE;
TIMBER BOARDING STAINED BLACK;

ROOF - CONCRETE TILE & HALF ROUND HIP TILES;
TIMBER BOARDING TO DORMER CHEEKS;
BARGES & FASCIAS STAINED BLACK;

RAINWATER GOODS - UPVC HALF-ROUND BLACK;

JOINERY - PAINTED TIMBER;

SUPERSEDED


RAINWATER GOODS - UPVC HALF-ROUND BLACK;

JOINERY - PAINTED TIMBER;


This drawing is the copyright of Axiom Architects.
It is for planning application purposes only & may not be
reproduced in whole or in part without permission. Drawings
submitted for planning approval may be reproduced by the Planning
Authority in accordance with the Copyright (Material Open to
Public Inspection) (Marking of Copies of Plans and Drawings)
Order 1990 and must carry the relevant copyright restriction note.
Do not scale from drawings.




EAST ELEVATION

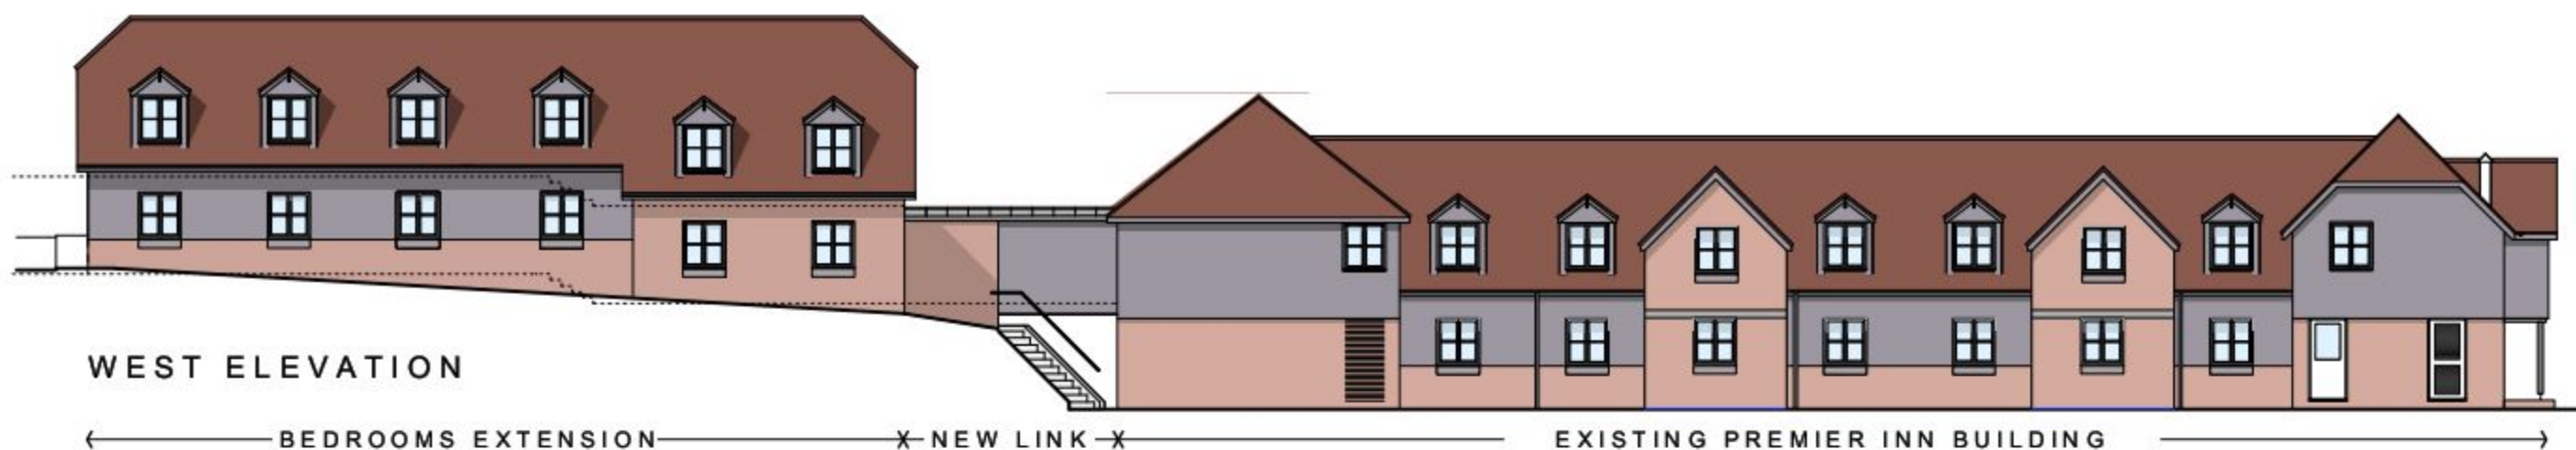


WEST ELEVATION

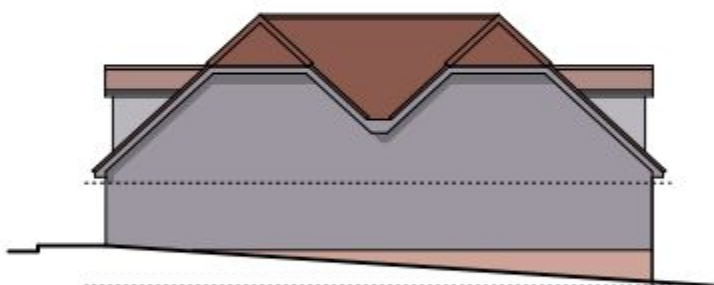

NORTH ELEVATION

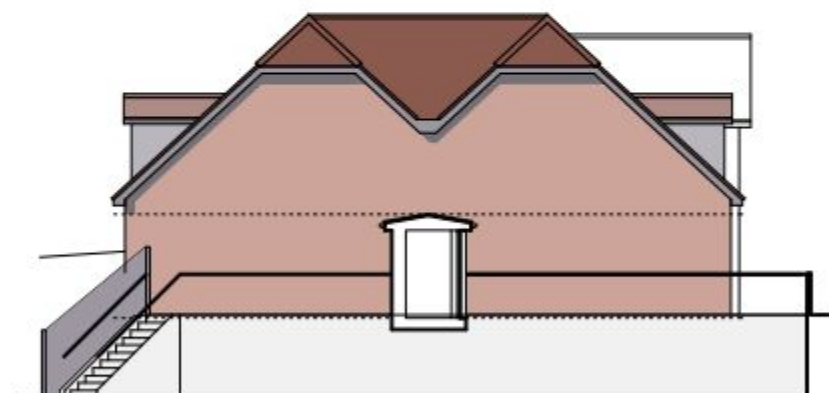

SOUTH ELEVATION

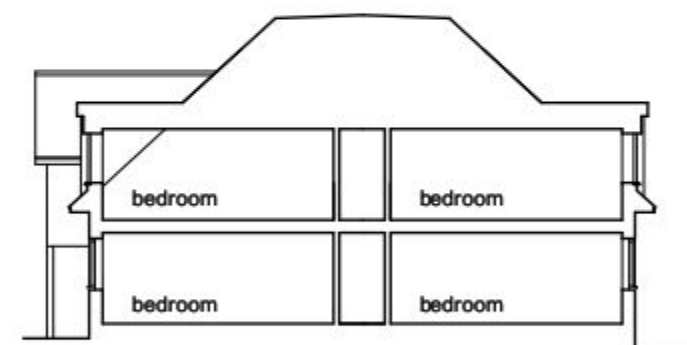

SECTION A-A

B 1.03.13 Details on elevations changed PM
A 25.01.13 Linked-up door opening, detailed West Elevation - satg P1 PF
Rev Date Description By
Brooklands Yard
Southover High Street
Lewes
East Sussex
BN7 1HU

Tel: 01273 470269
www.axiomarchitects.co.uk

AXIOM
ARCHITECTS

Client
WHITBREAD GROUP PLC

Project
PORTSMOUTH HAVANT PREMIER INN
65 BEDHAMPTON HILL
HAVANT PO9 3JN

Drawing
**PROPOSED ELEVATIONS
& SECTION**

Scale	Status	Date	Drawn	Checked
1200 @ A3	PLANNING	08.01.13	PF	PRM

Drawing No.	Revision
2935/P4	B