
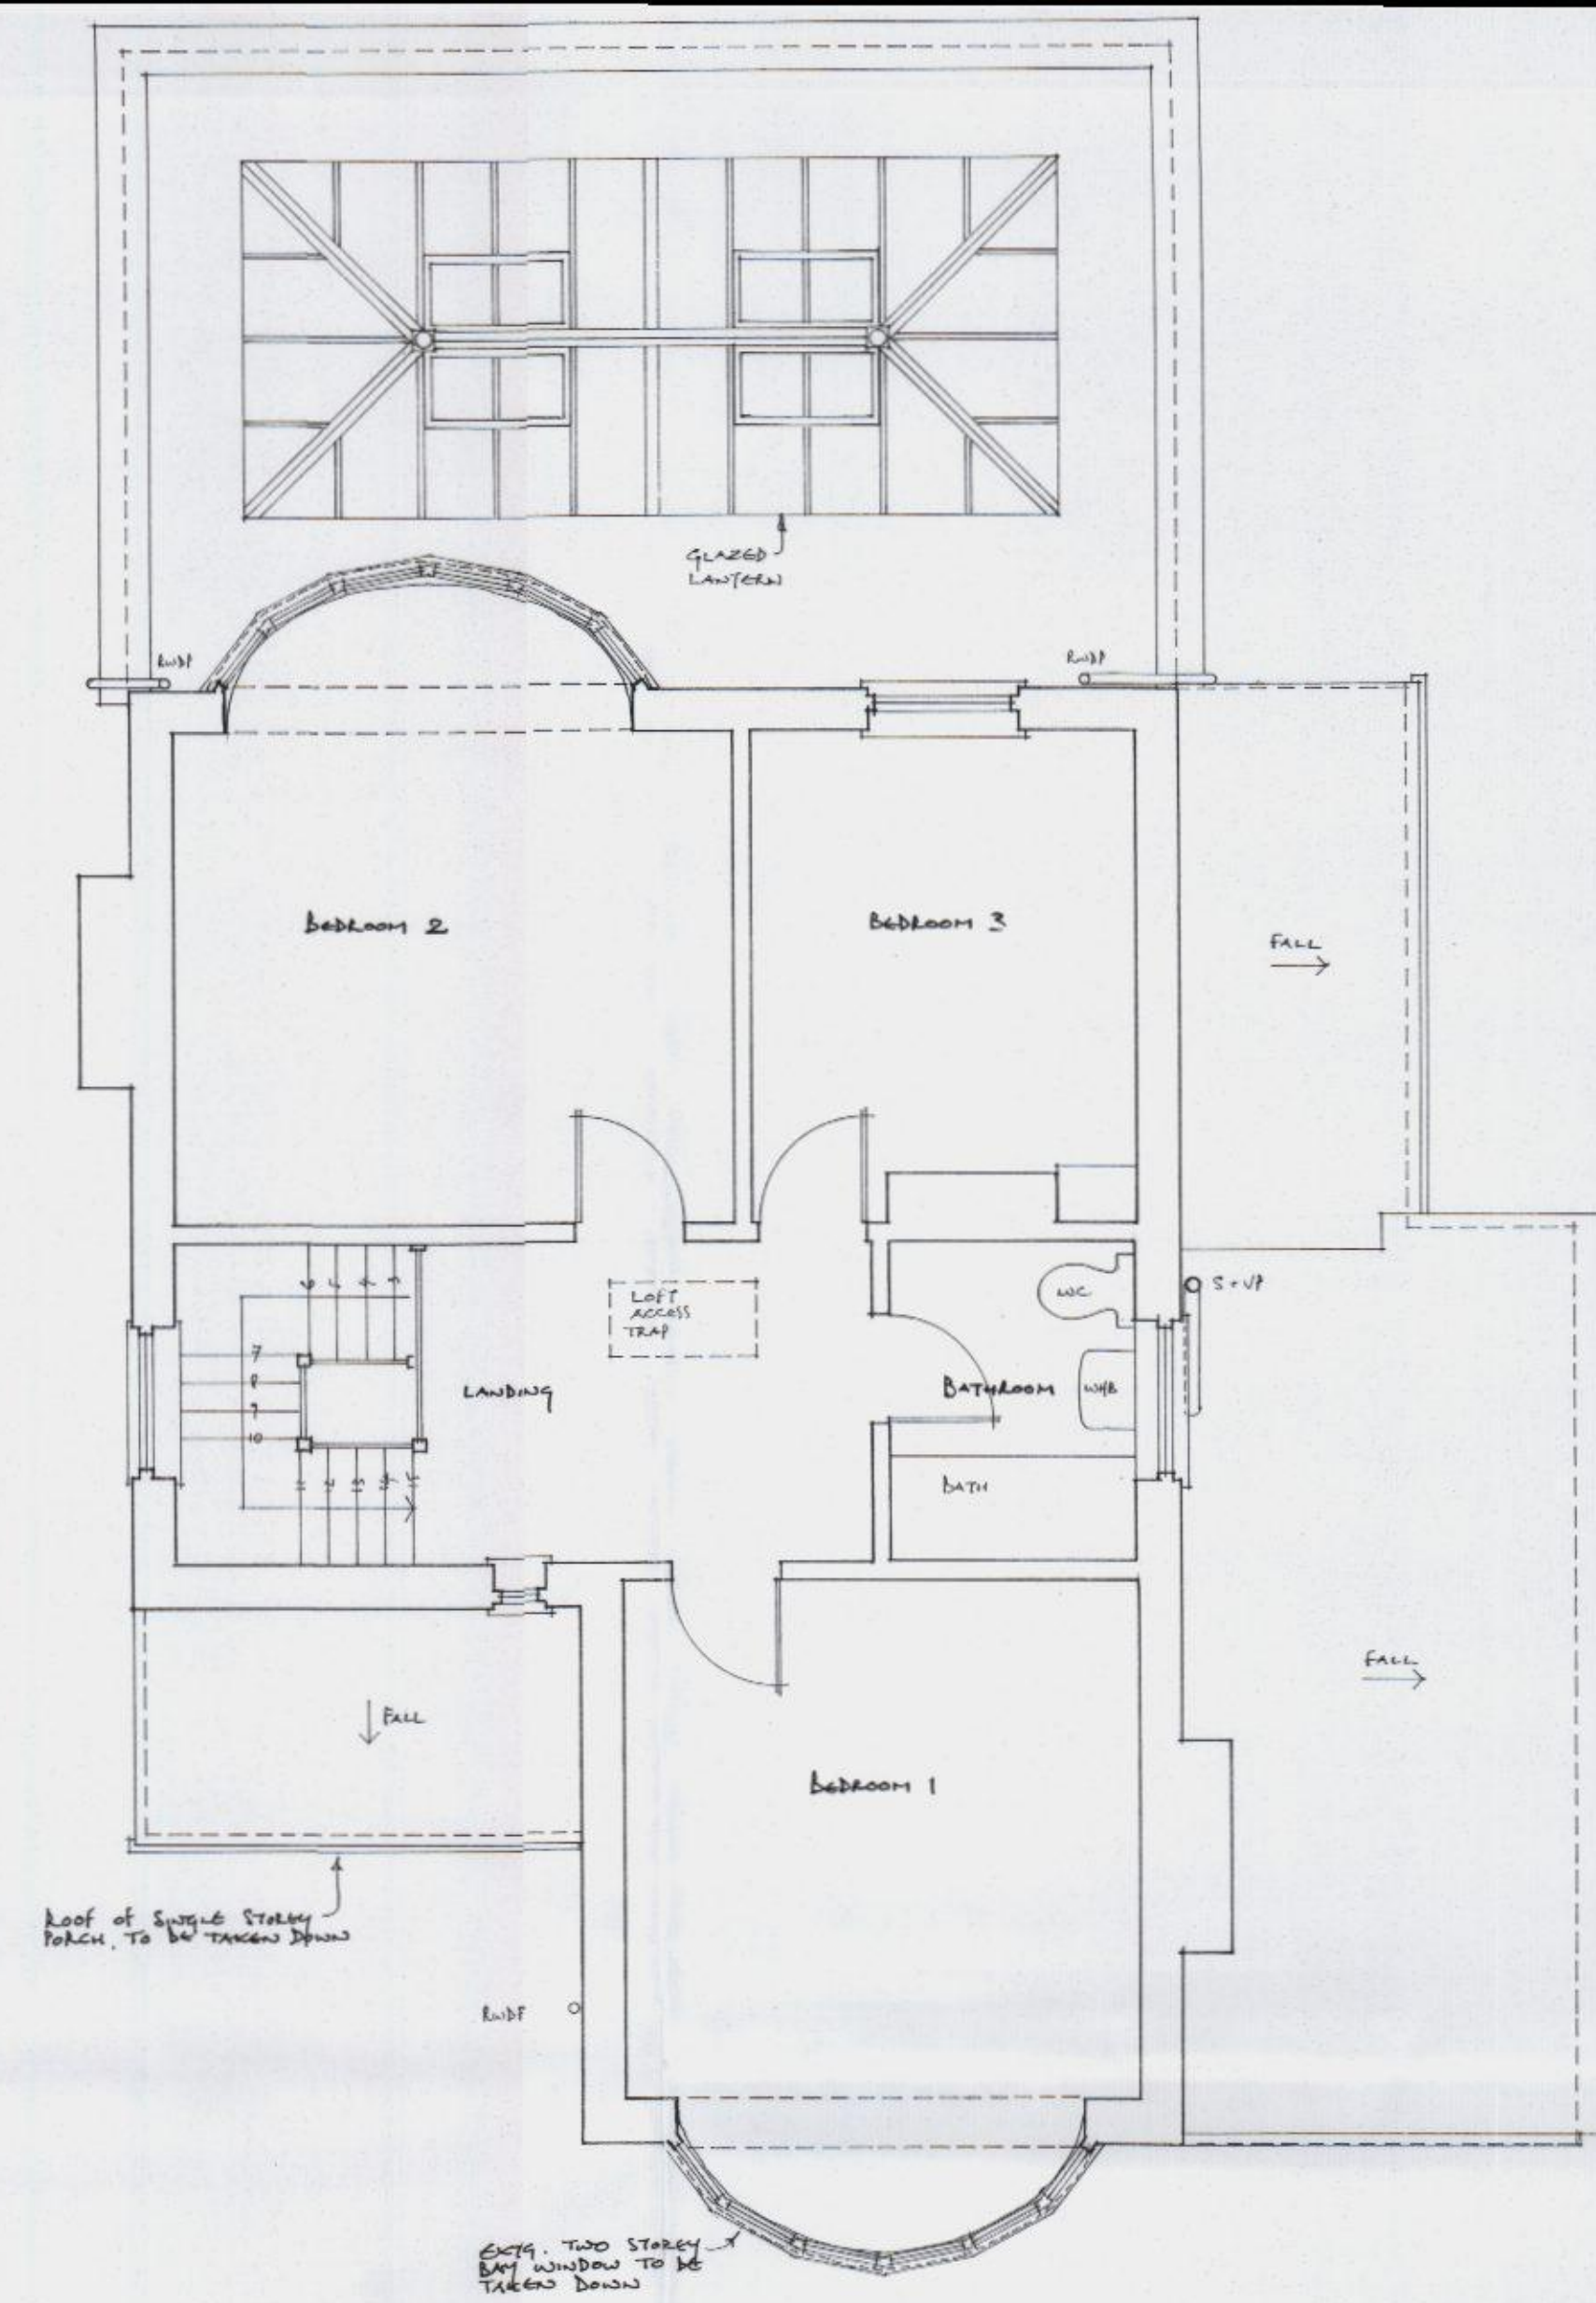
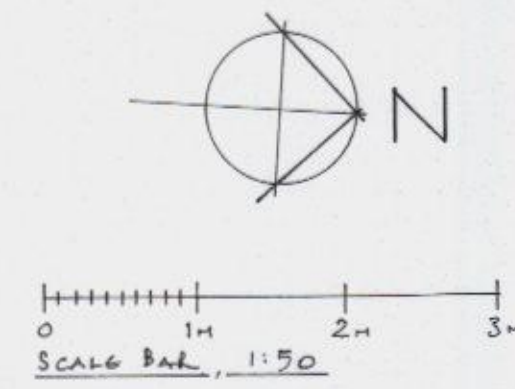


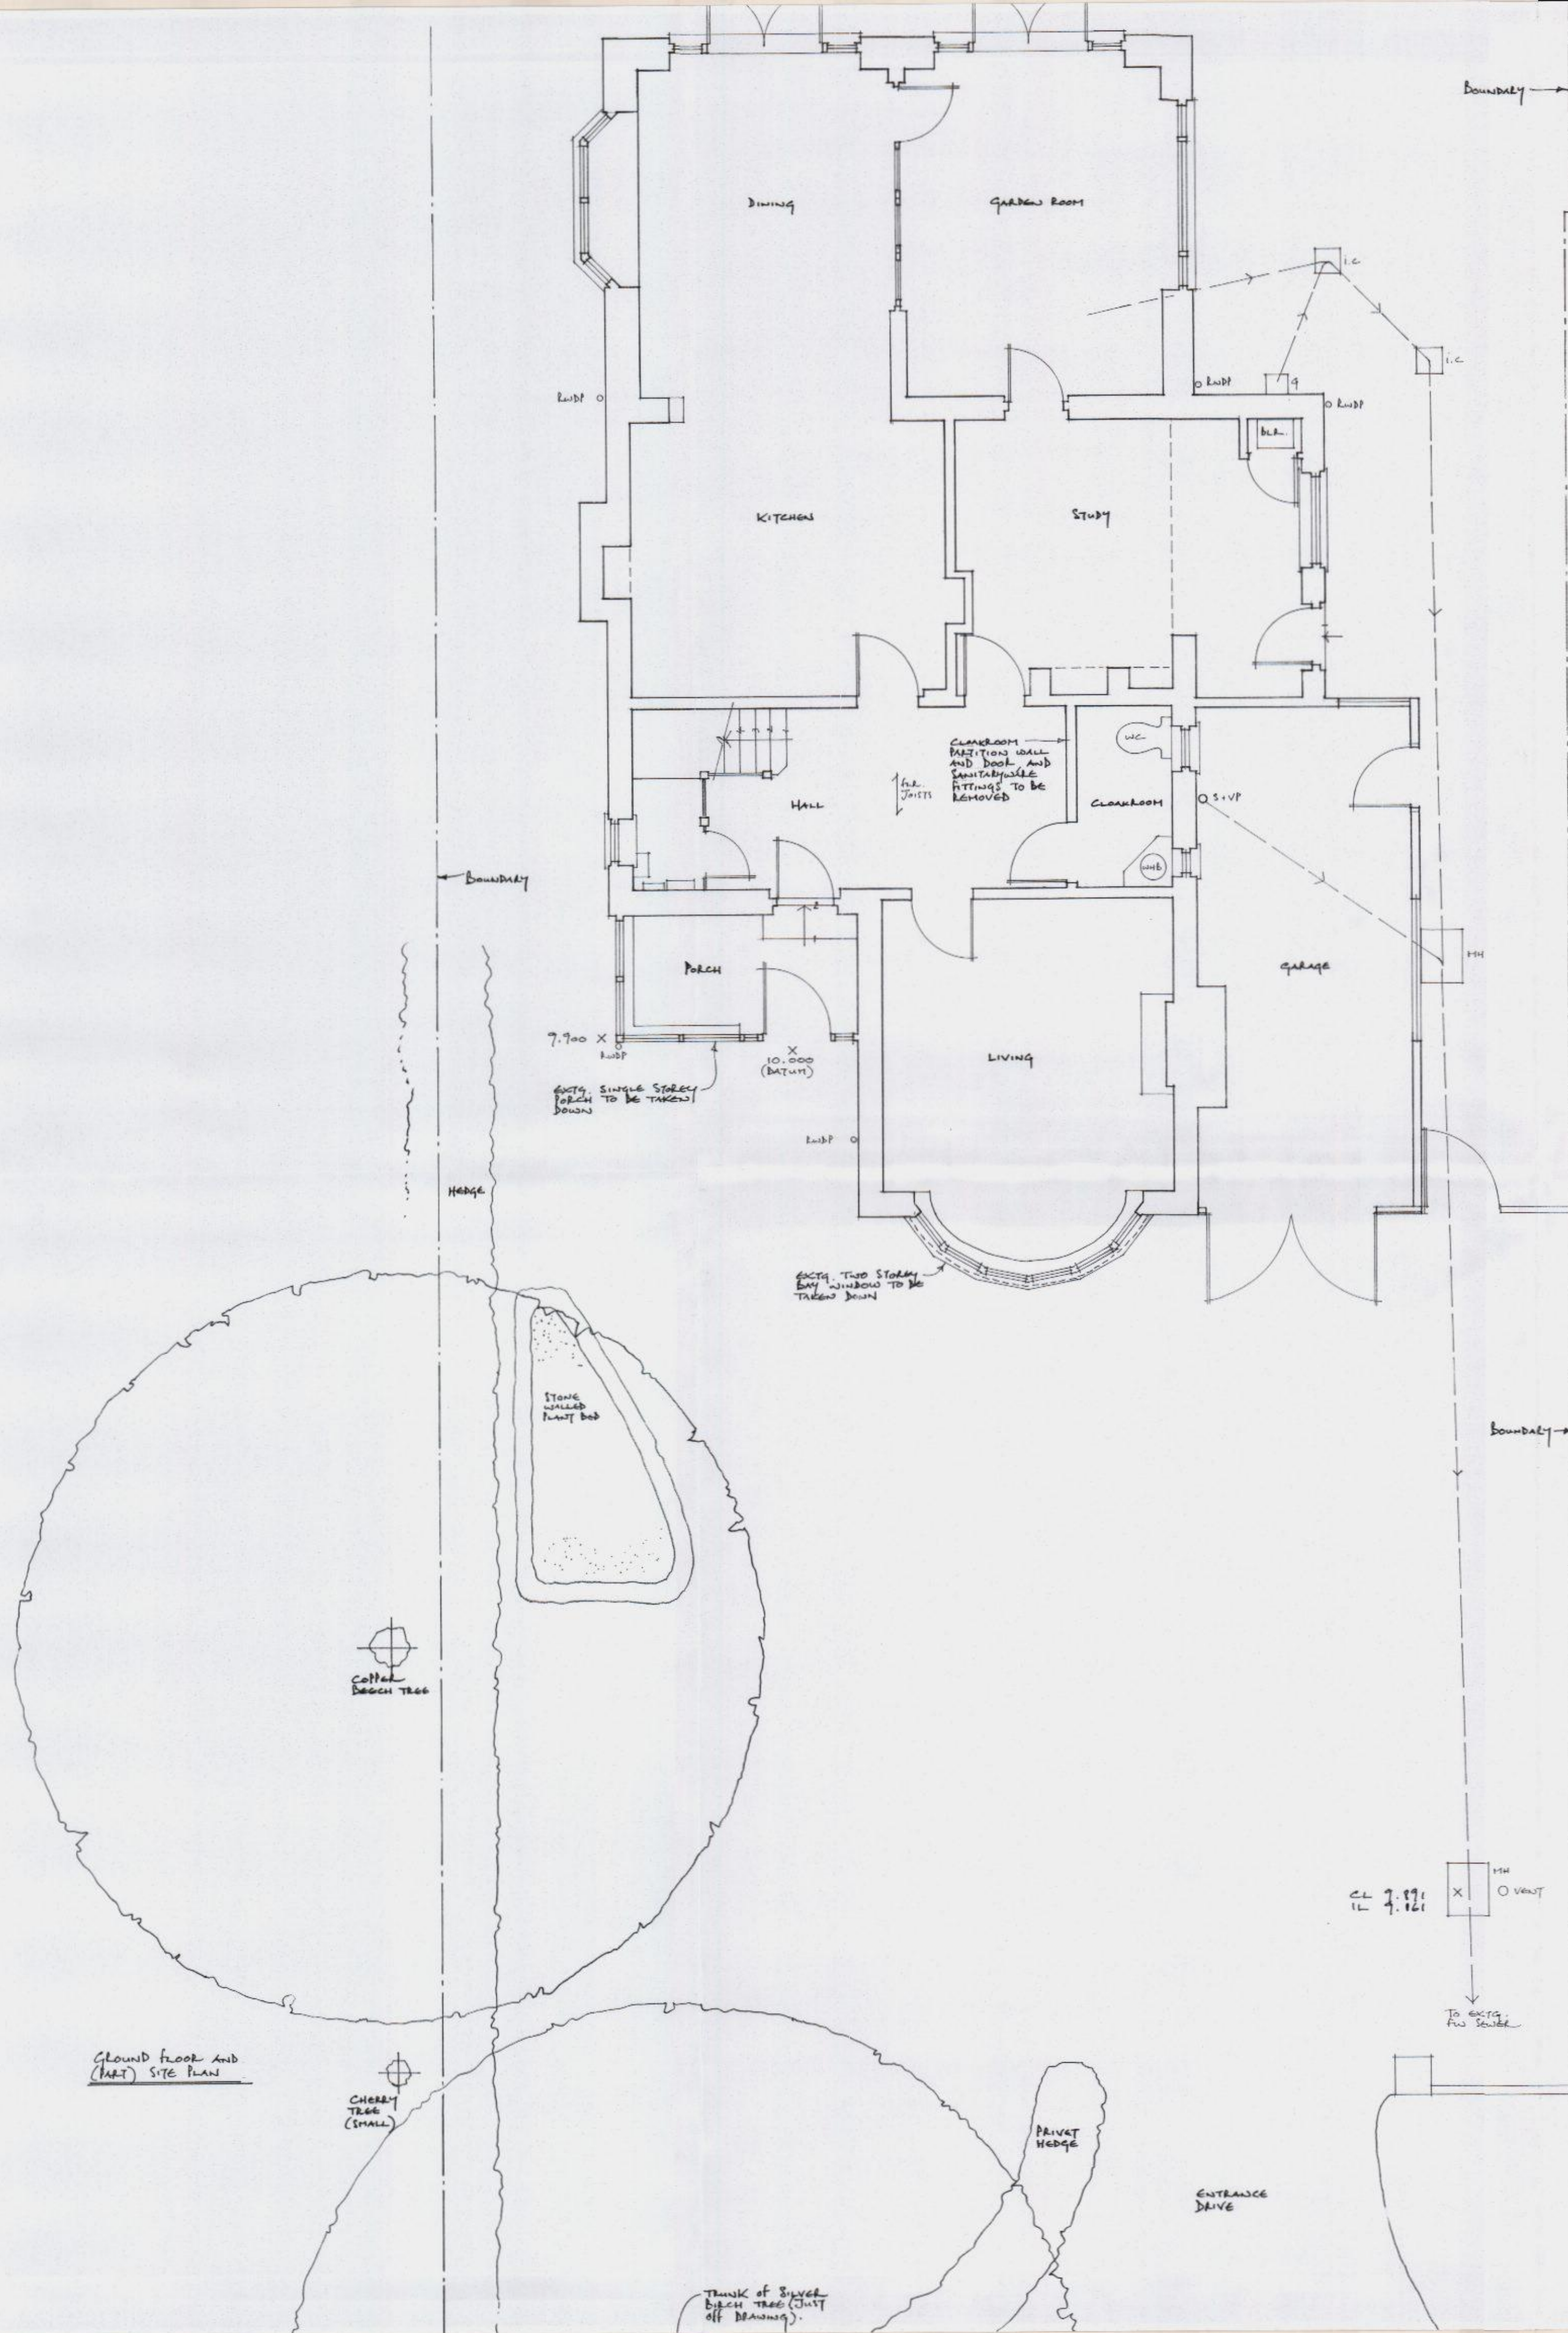

FIRST FLOOR PLAN

HAVANT BOROUGH COUNCIL
27 NOV 2012
RECEIVED

JOB REPLACEMENT OF EXTG. ENTRANCE PORCH WITH 2 STOREY EXTENSION, AND OF EXTG. FRONT BAY WINDOW TO NEW DESIGN AT 47 BATH ROAD, EMSWORTH, PO10 7ER	
CLIENT ANNA WILDMAN AND DAVID GRAY	
TITLE SURVEY AS EXISTING GROUND AND FIRST FLOOR PLANS	
SCALE 1:50	DRAWN BY PSH
DATE November 2012	

RAY DUDMAN ASSOCIATES
ARCHITECTS
LAVANT HOUSE
39 LAVANT STREET
PETERSFIELD
HAMPSHIRE, GU32 3EL
TELEPHONE: 01730 262222

DRAWING No.	REV.
81/402 [E] 01	