



West (Front elevation) 1:50

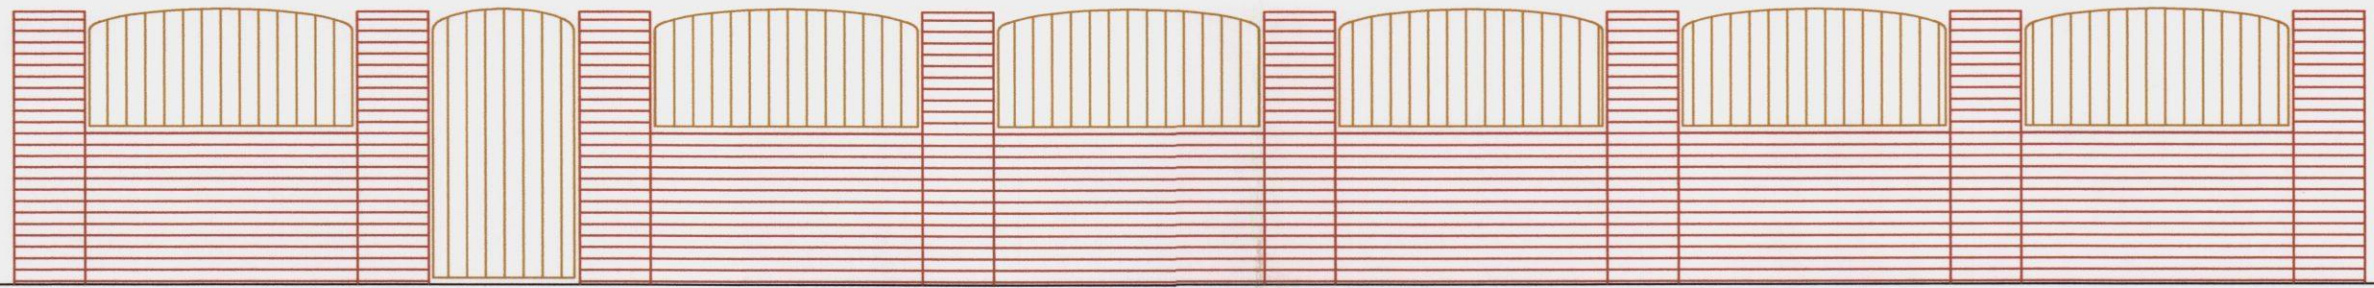

East (back of proposed wall elevation) 1:50

86

new wall consisting of 215 brickwork wall faced both sides. Rudgewick to match dwelling. height of wall max 1800.

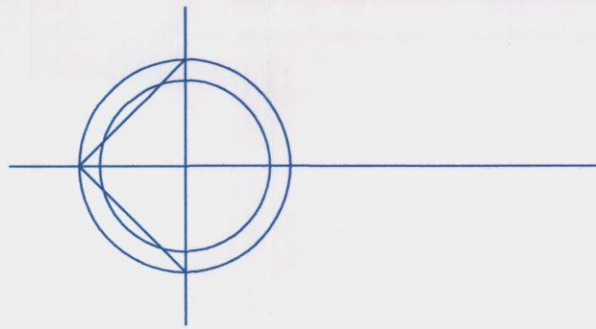

vehicular access and drive as exists

new wall consisting of 215 brickwork wall faced both sides and piers. Bricks - Rudgewick to match dwelling. height of wall 1000 height of piers max 1800. Oak infill panels shaped at top max height 1800

Actual Boundaryline 190mm from Face of brickwork

Lovedean Lane

Ground Level Plan 1:50



**KEN ROSS & ASSOCIATES**

11 The Railway, Portsmouth  
Hampshire, PO6 8NR  
Telephone 023 92321600  
Mobile 07767 699889  
Facsimile 023 92387900  
E-mail kross@outworld.com

Proposed new boundary wall at  
86 Lovedean Lane Waterlooville PO8 9SS  
For Stephen Carter and Kate Bowerman

Drawing Number: /Lovedean/Denmesd/2012/02

Sept 2012

Copyright Ken Ross 2012, 5 Associates  
Drawing prepared for planning application only

SHEET SIZE A2 PORTRAIT