




01 EXISTING GROUND FLOOR PLAN
1:100

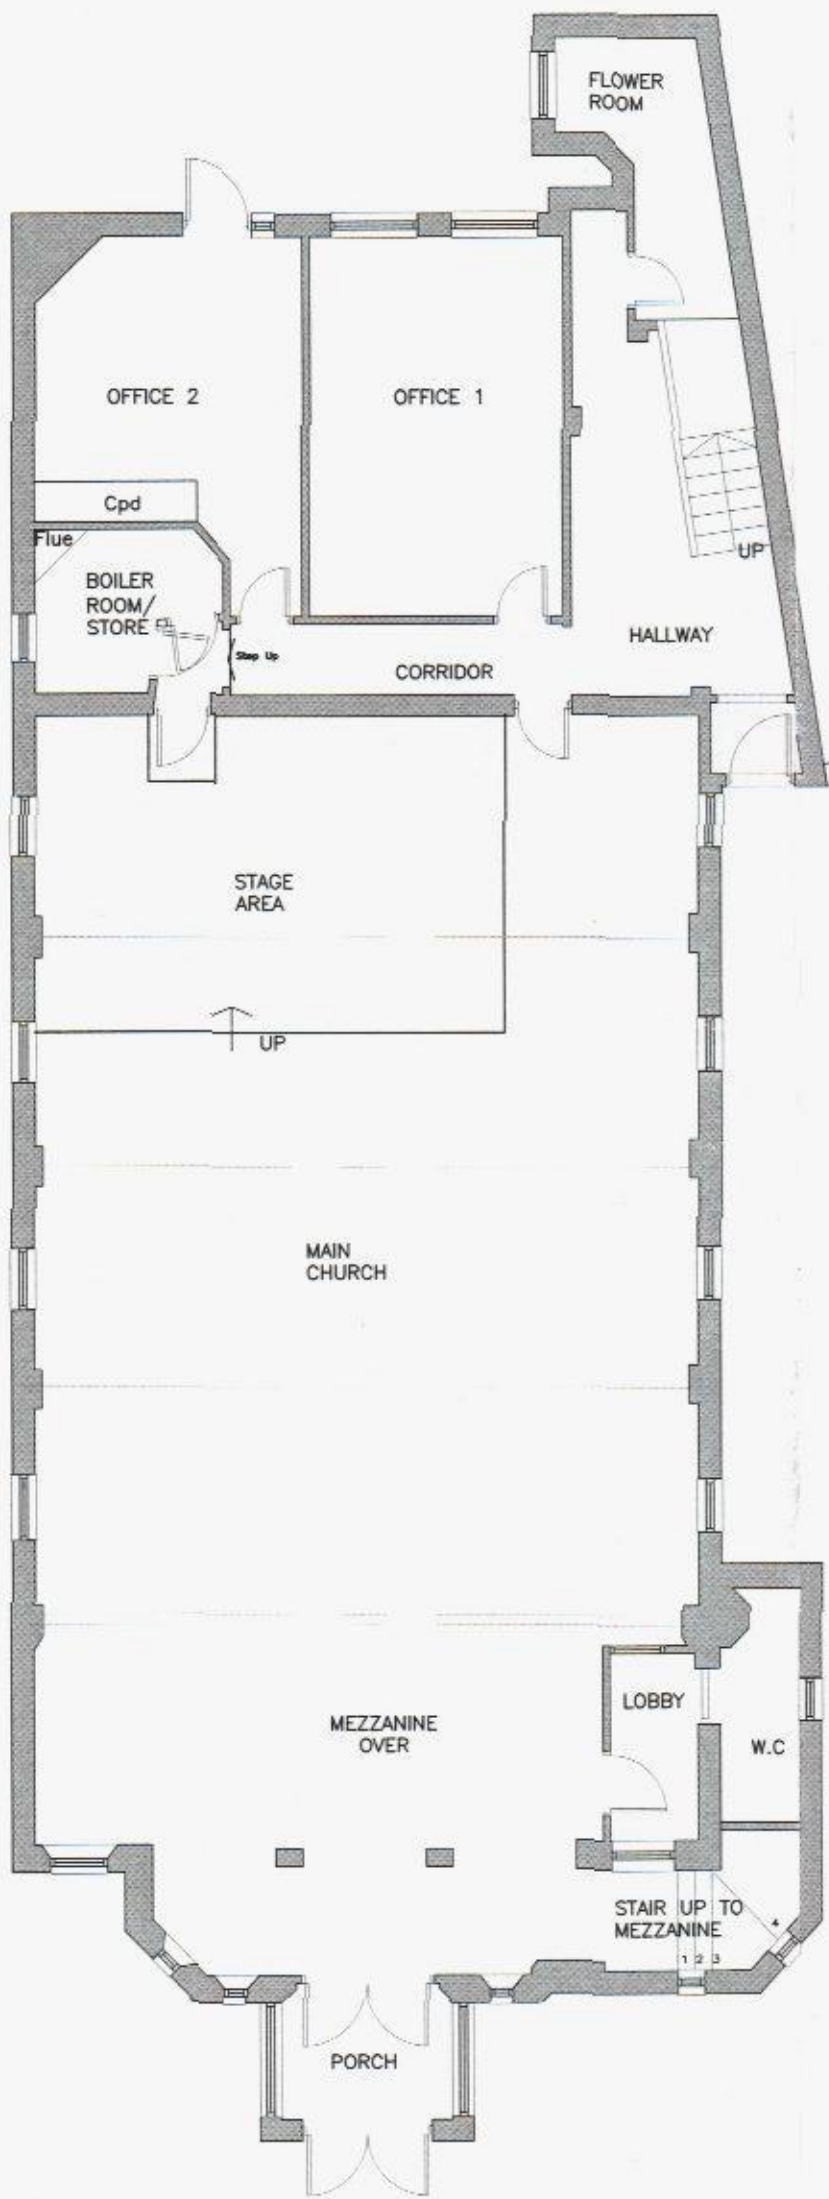


02 EXISTING MEZZANINE & FIRST FLOOR LEVEL
1:100

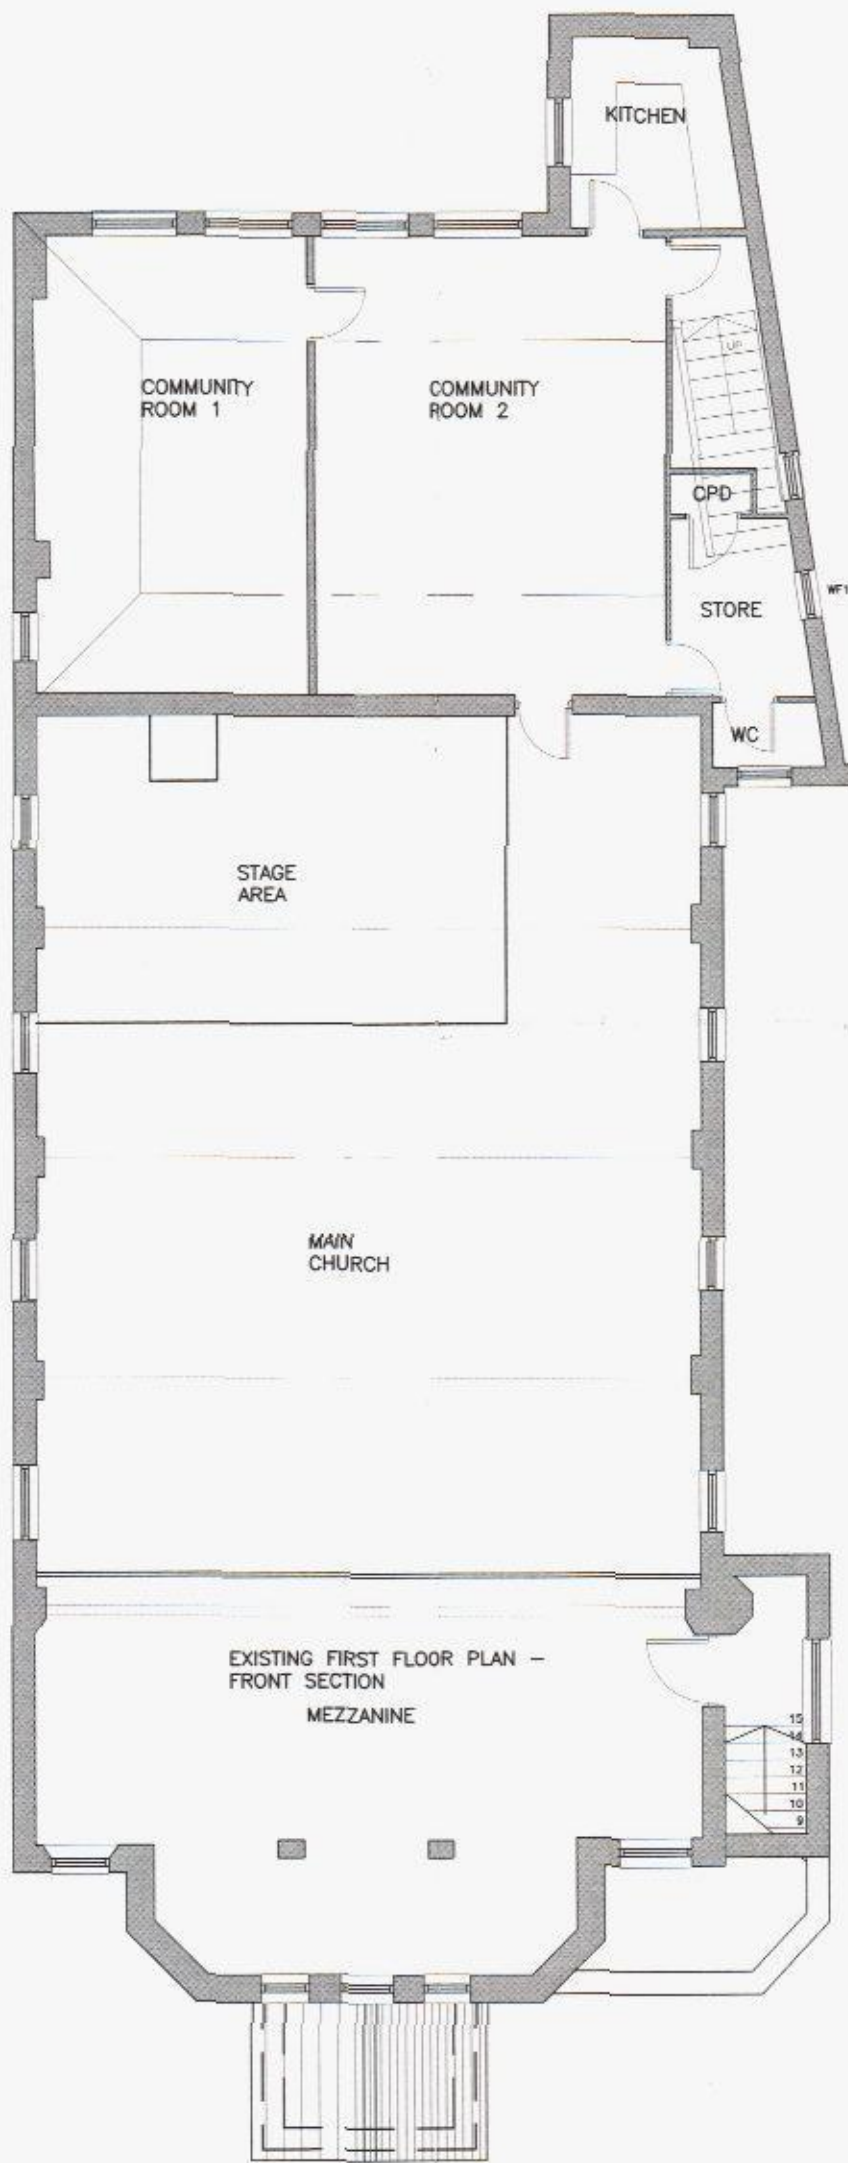

03 EXISTING ROOF PLAN
1:100

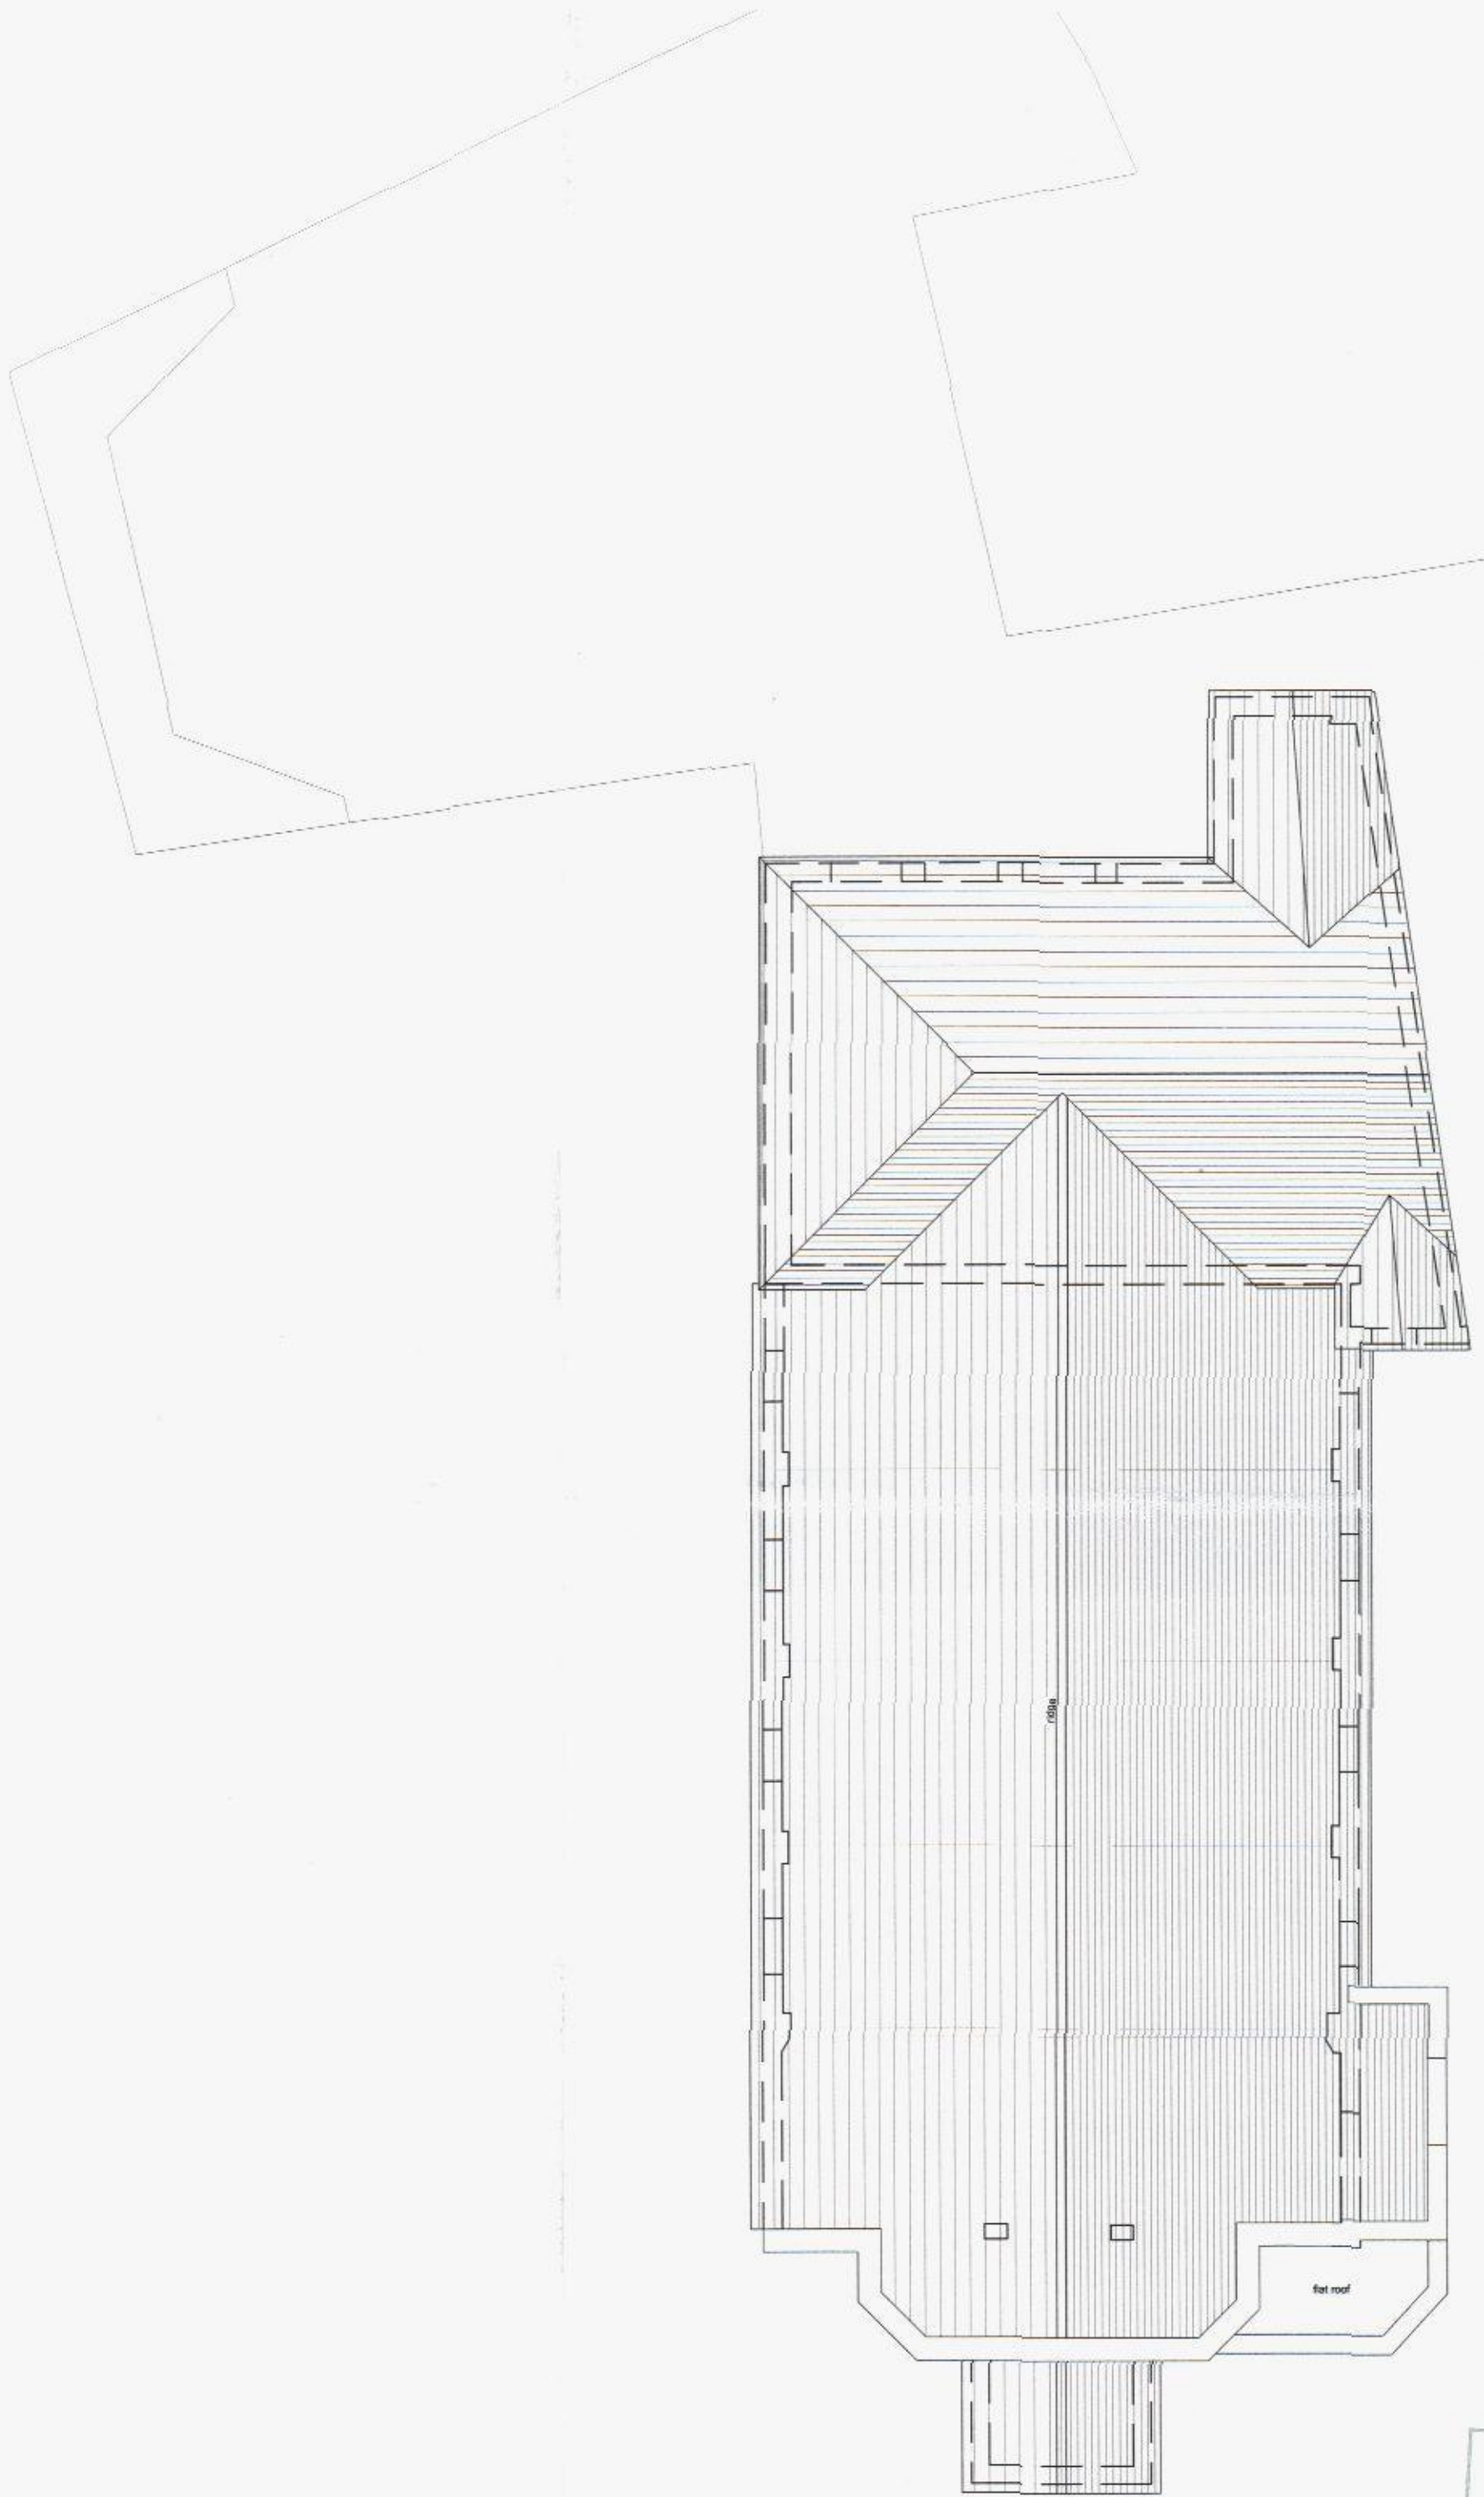

studio 5 architects ltd.

 

REV	DATE	DETAILS
A	28.09.12	amendments to window positions

DRAWING	SCALE	DATE
EXISTING PLANS	1:100 @A1	JULY 2012
PROJECT	STATUS	REV.
PROPOSED REFURBISHMENT & REPLACEMENT ANNEXE	PRELIMINARY	A
EMSWORTH BAPTIST CHURCH	PROJECT NO.	DRAWING NO.
	10.453	001a