


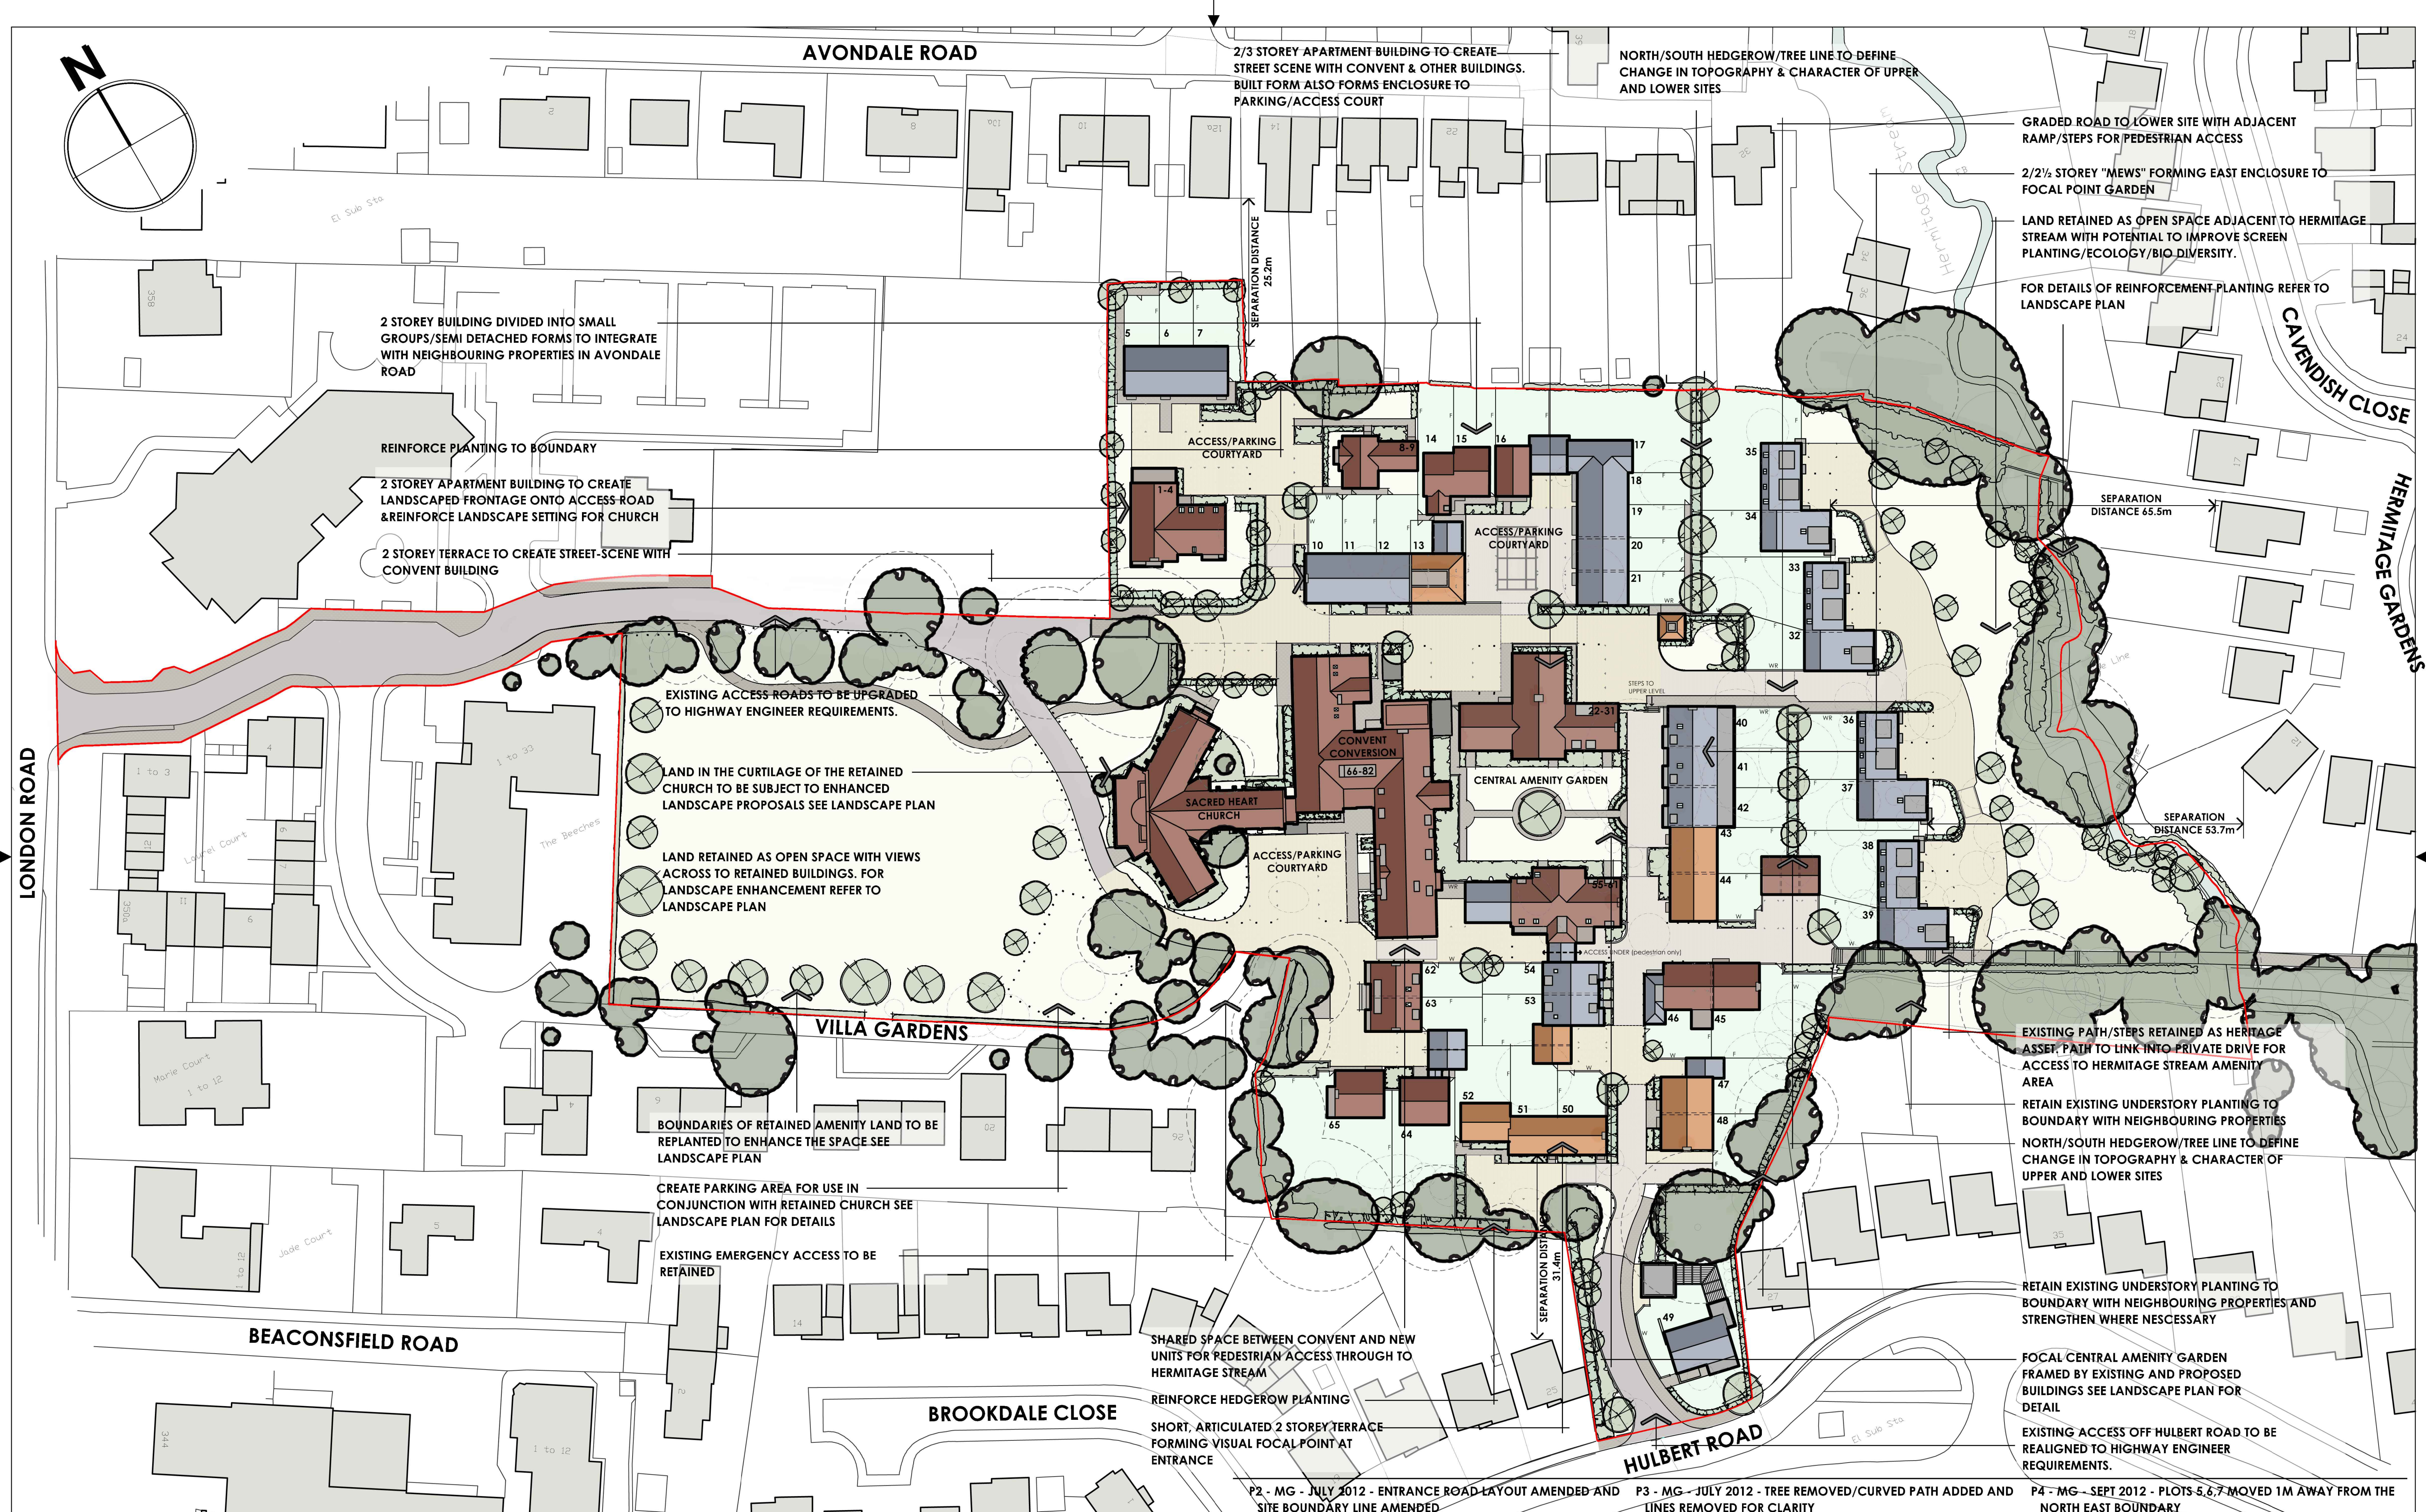

ACCOMMODATION SCHEDULE:

AFFORDABLE APARTMENTS -

Plots 1-4	2 Storey	4no. 2b-4p
Plots 8-9	2 Storey	2no. 2b-4p
Plots 13	2 Storey	1no. 2b-4p
Plots 22-31	2/3 Storey	4no. 1b-2p 6no. 2b-4p

AFFORDABLE HOUSES -

Plots	5;6;7;10;11;12;14;15
	2 Storey 8no. 3b-5p

PRIVATE APPARTMENTS -

Plots 55-61	2/3 Storey	3no. 1b-2p 4no. 2b-4p
Plots 66-82	Existing Convent Conversion	5no. 2b-3p 7no. 2b-4p 5no. 3b-5p

PRIVATE HOUSES -

Plots	16;17;18;19;20;21;50;51;52
	2 Storey 9no. 3b-5p
Plots	40;41;42;62;63
	2 1/2 Storey 5no. 3b-5p
Plots	47;48
	2 Storey 2no. 3b-6p
Plots	43;44;45;46;49;64;65
	2 Storey 7no. 4b-7p

PRIVATE HOUSES -

Plots	54;53
	2 1/2 Storey 2no. 4b-7p
Plots	32;33;34;35;36;37;38;39
	2/3 Split-Level 8no. 4b-7p

KEY:

	Existing tree retained		Proposed planting		Timber fence
	New tree planting		Existing planting		Brick Wall
	Existing tree removed		Existing Sewers		Brick Wall & Railing
	Proposed hedgerow		Timber post/bollard		post and rail fence

NOTE:

- For details of ground floor plans, access to dwellings, carparking, refuse turning, refuse bin stores, and cycle stores. refer to 1:250 site layout drawings PP1144 / (102-00) & (102-01)
- For details of planting strategy refer to landscape plans
- For details in relation to existing and proposed trees refer to arboricultural report & landscape plan.

PLANNING ISSUE

SCALE 1:1000	DATE 27/03/12	AUTHOR MH	CHECK DP	DRAWING NO PP1144/ 101-01	REVISION P4
--------------	---------------	-----------	----------	---------------------------	-------------

POPE PRIESTLEY ARCHITECTS

ARCHITECTURE | TOWN PLANNING | URBAN DESIGN

FERRY HOUSE, CANUTE ROAD, SOUTHAMPTON, HAMPSHIRE, SO14 3PJ. T: +44 (0)23 80333228 F: +44 (0)23 80632886 E: info@popepriestley.co.uk

CONTRACTORS MAY CHECK ALL DIMENSIONS ON SITE. ONLY VERIFIED DIMENSIONS ARE TO BE PROVIDED FROM DIMENSIONS NOTED ON THE ARCHITECT'S RECORD. DIMENSIONS NOTED ON THE ARCHITECT'S RECORD ARE TO BE PROVIDED FROM DIMENSIONS NOTED ON THE ARCHITECT'S RECORD. DIMENSIONS NOTED ON THE ARCHITECT'S RECORD ARE TO BE PROVIDED FROM DIMENSIONS NOTED ON THE ARCHITECT'S RECORD.

S1 MICHAEL'S CONVENT
LONDON ROAD
WATERLOOVILLE
HAMPSHIRE

SITE PLAN