
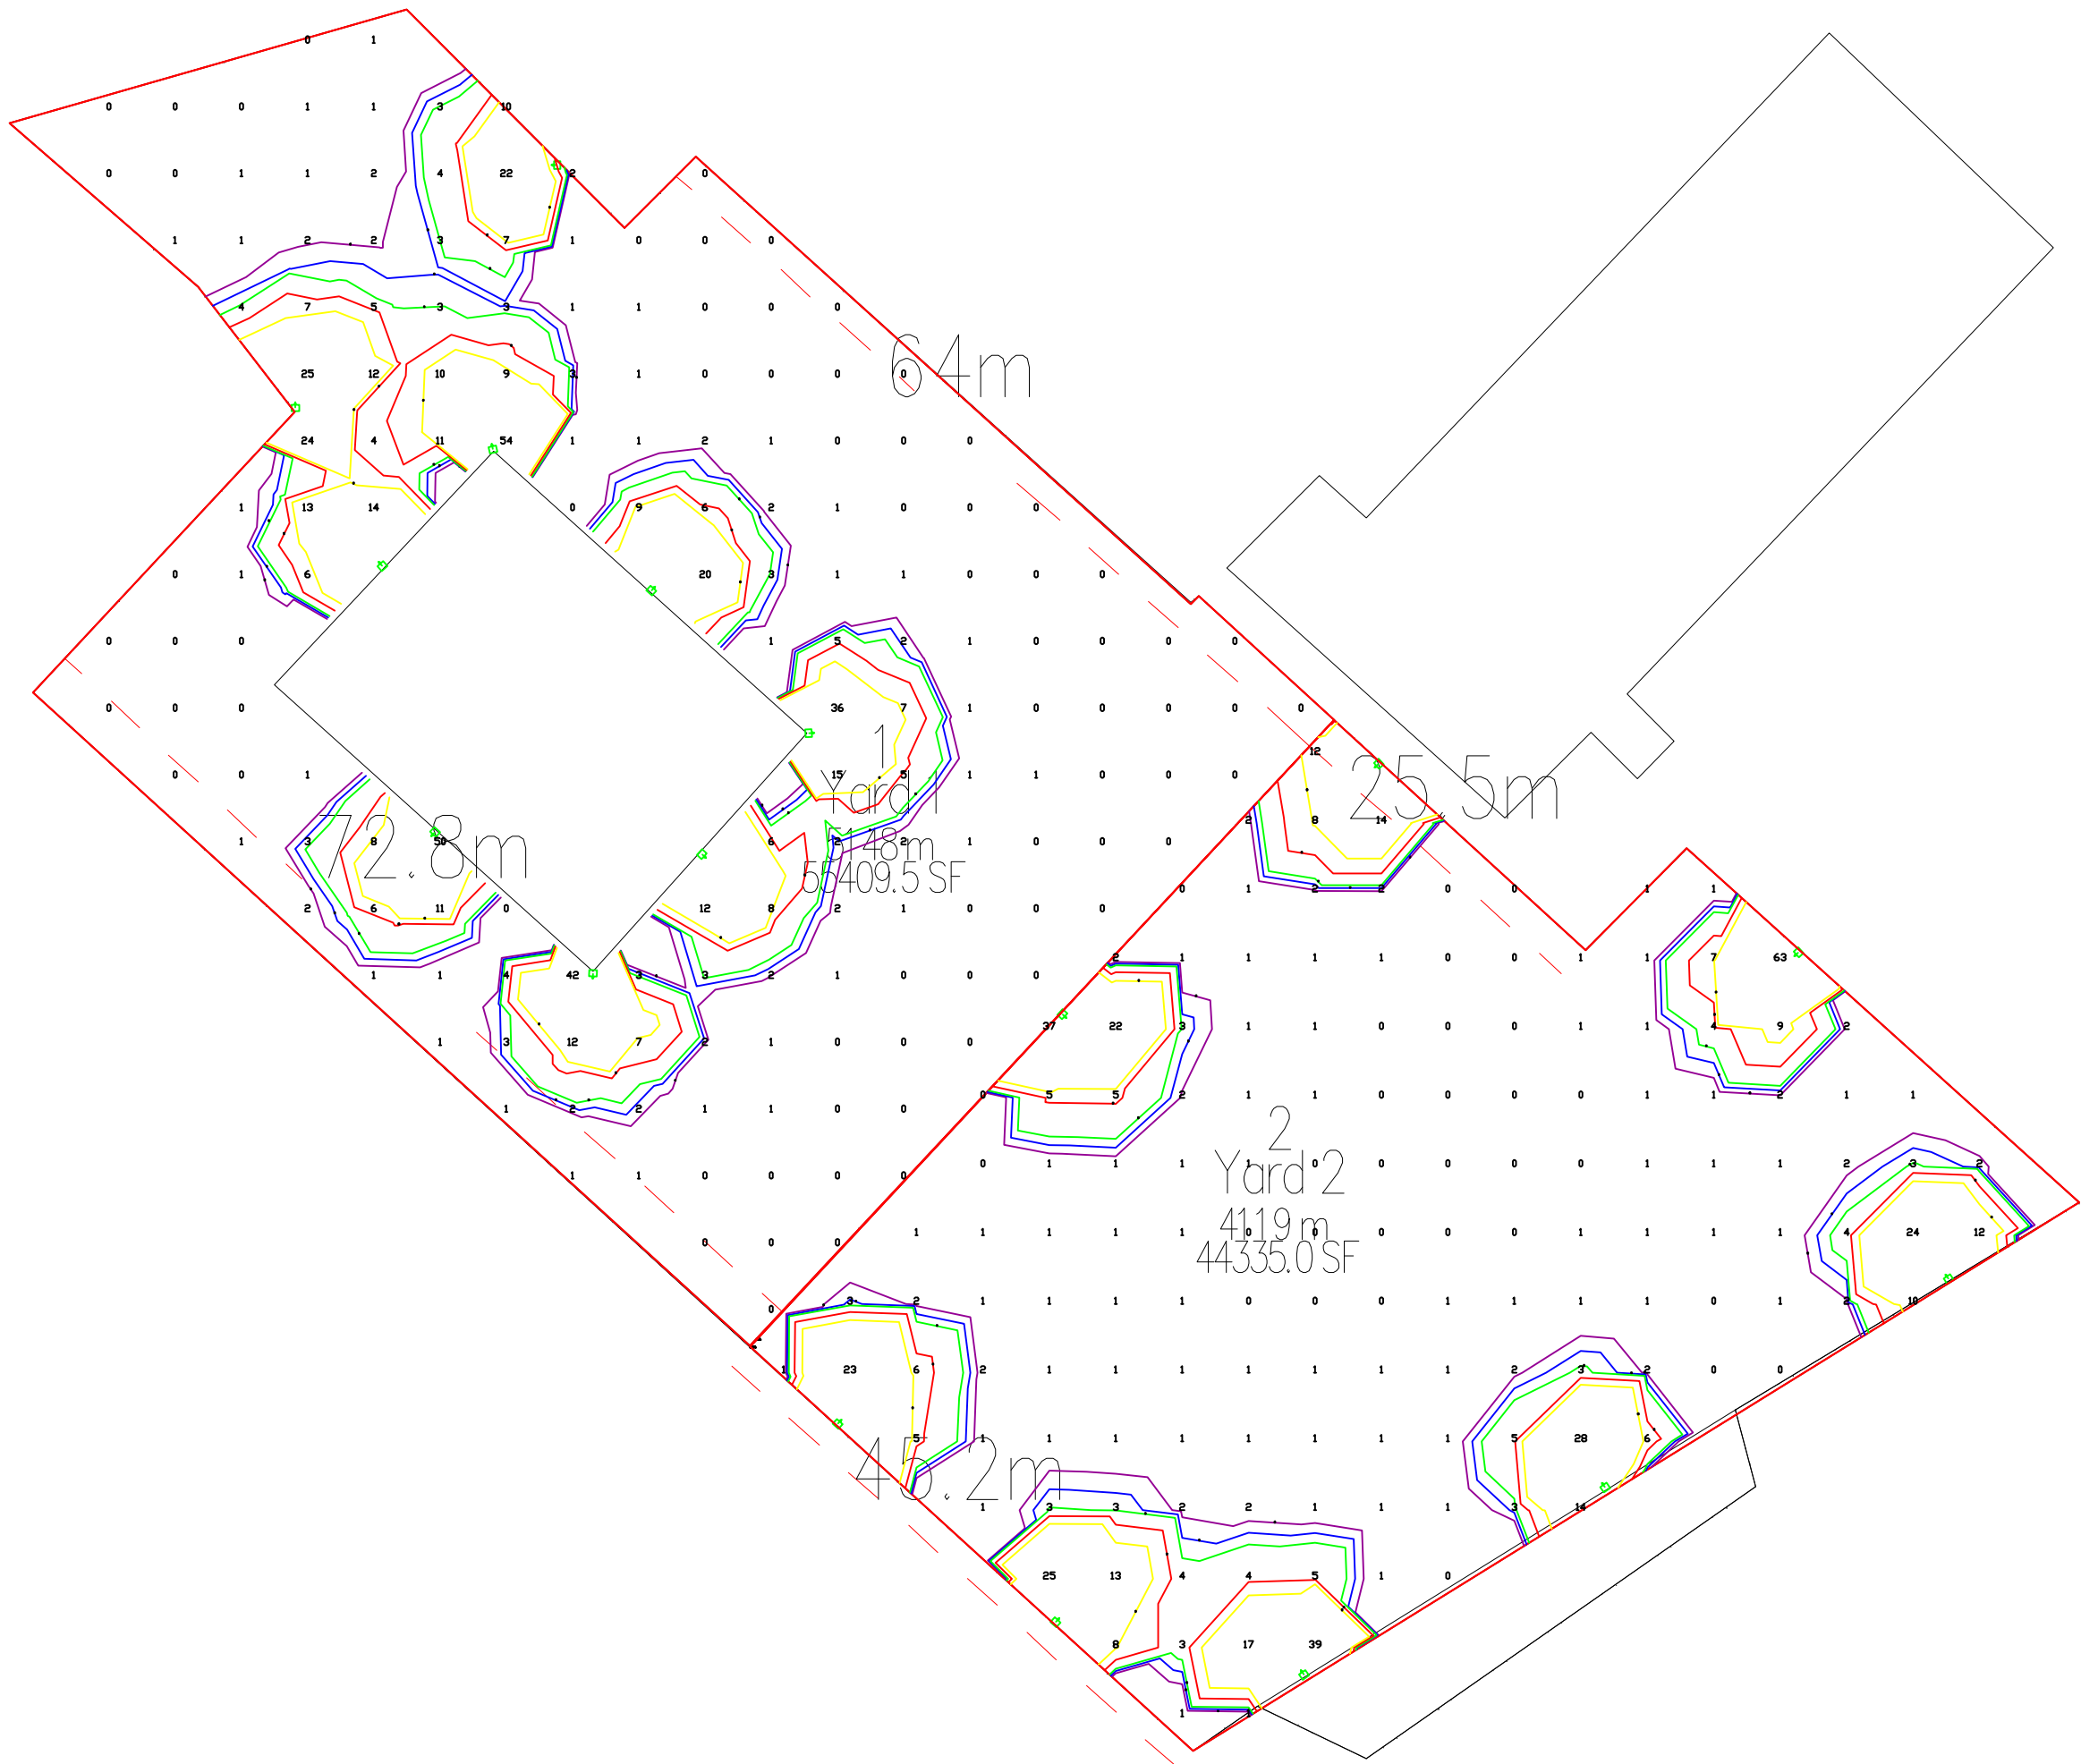


*** Please note all luminaire's mounted at 3m high.

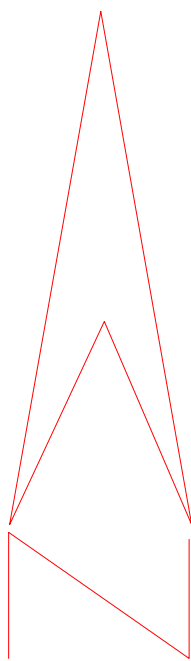

Please note
This drawing should be printed at A4.
Measurement dimensions on site should be taken from the 72.8m and 46.2m dimensions which have been accurately checked on site.
Whilst key dimensions have been checked on site, the overall site size has been taken from the official land registry drawing and therefore all dimensions cannot be guaranteed.

I J Murray
Associates

www.ijmacauk

Brenchley Civil
Engineering
Howards yard

site plan

Project number	Project Number	A101
Date	23.6.13	
Drawn by	IJM	
Checked by	CLIENT	
Scale		1 : 1000