



HAVANT BOROUGH
COUNCIL
- 7 OCT 2013
RECEIVED

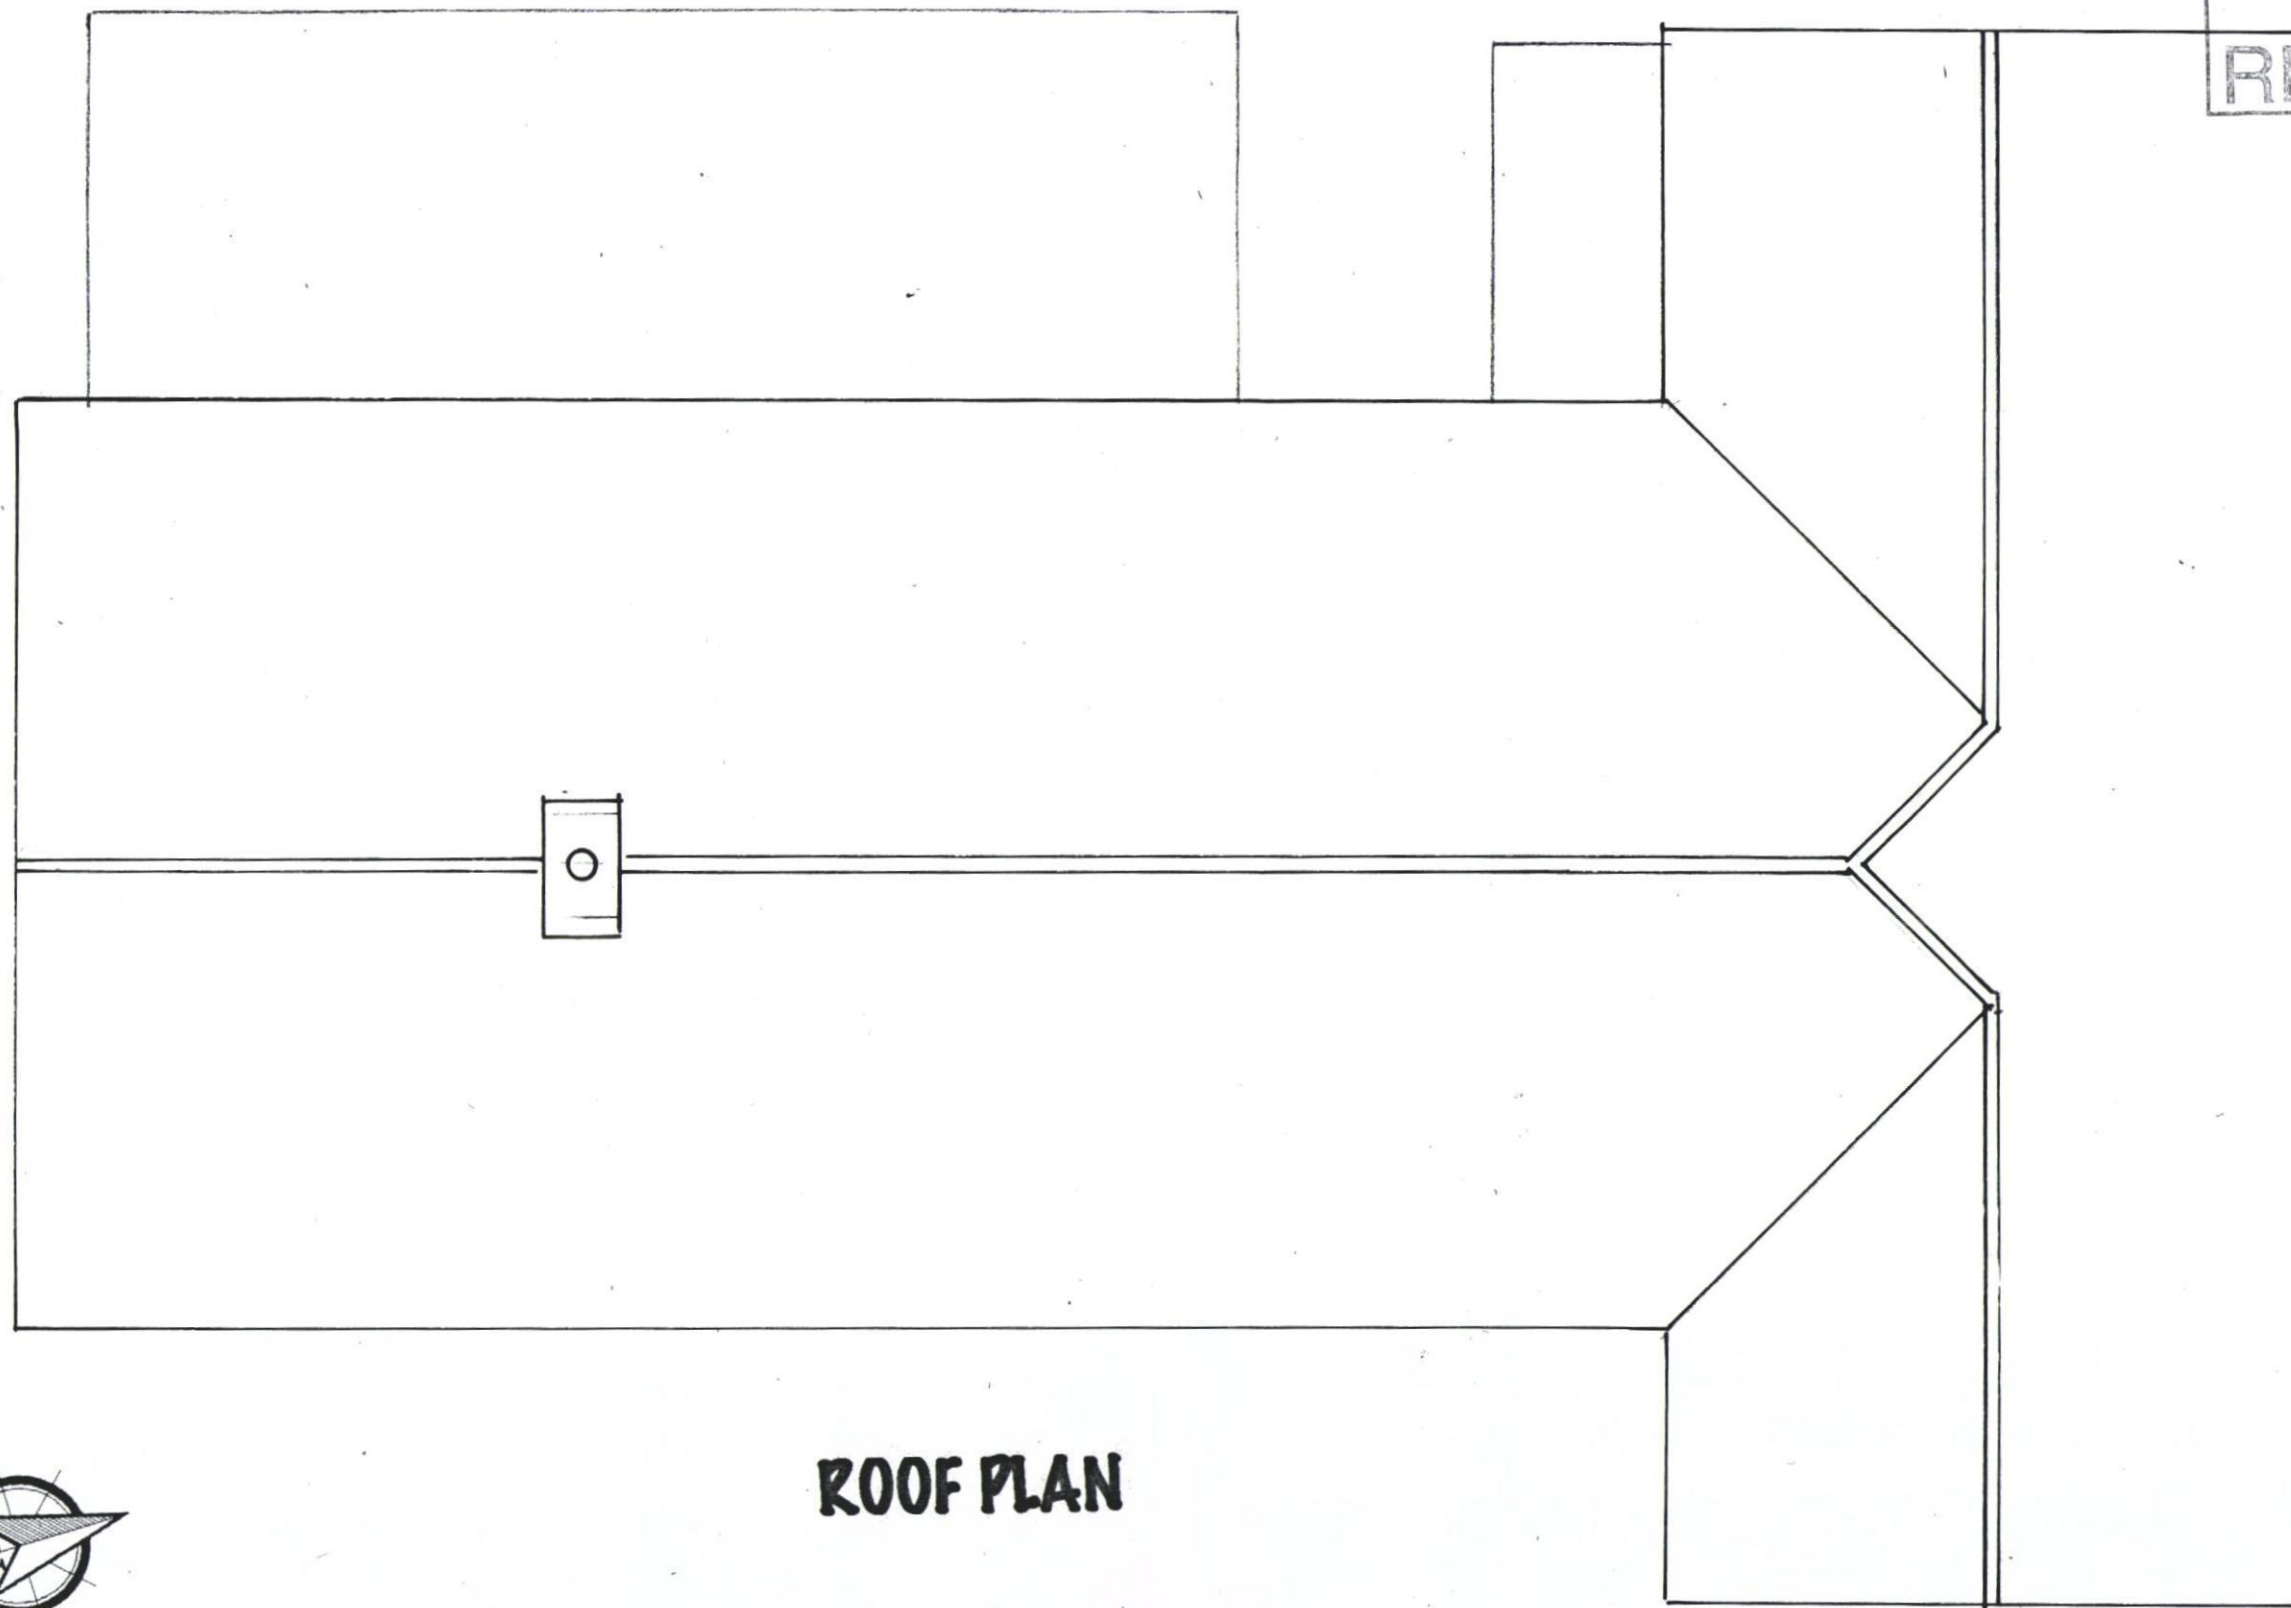

ROOF PLAN

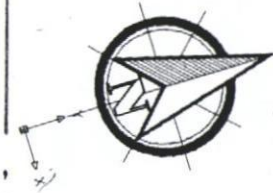

0 1 2
SCALE 1:50 METERS

PROPOSED WORKS AT
31 Chichester Avenue, Hayling Avenue, Hampshire, PO11 9EZ

For: Mr. and Mrs. Cassidy
31 Chichester Avenue
Hayling Island
Hampshire
PO11 9EZ

Date: 2013
Scale: 1:50
Drawn: KIM
EXISTING

No 7

CREATIVE DESIGNS
Oaklea, Titchfield Lane,
Wickham, Portsmouth
PO17 5PQ Tel 01329 835992