


SUPERSEDED

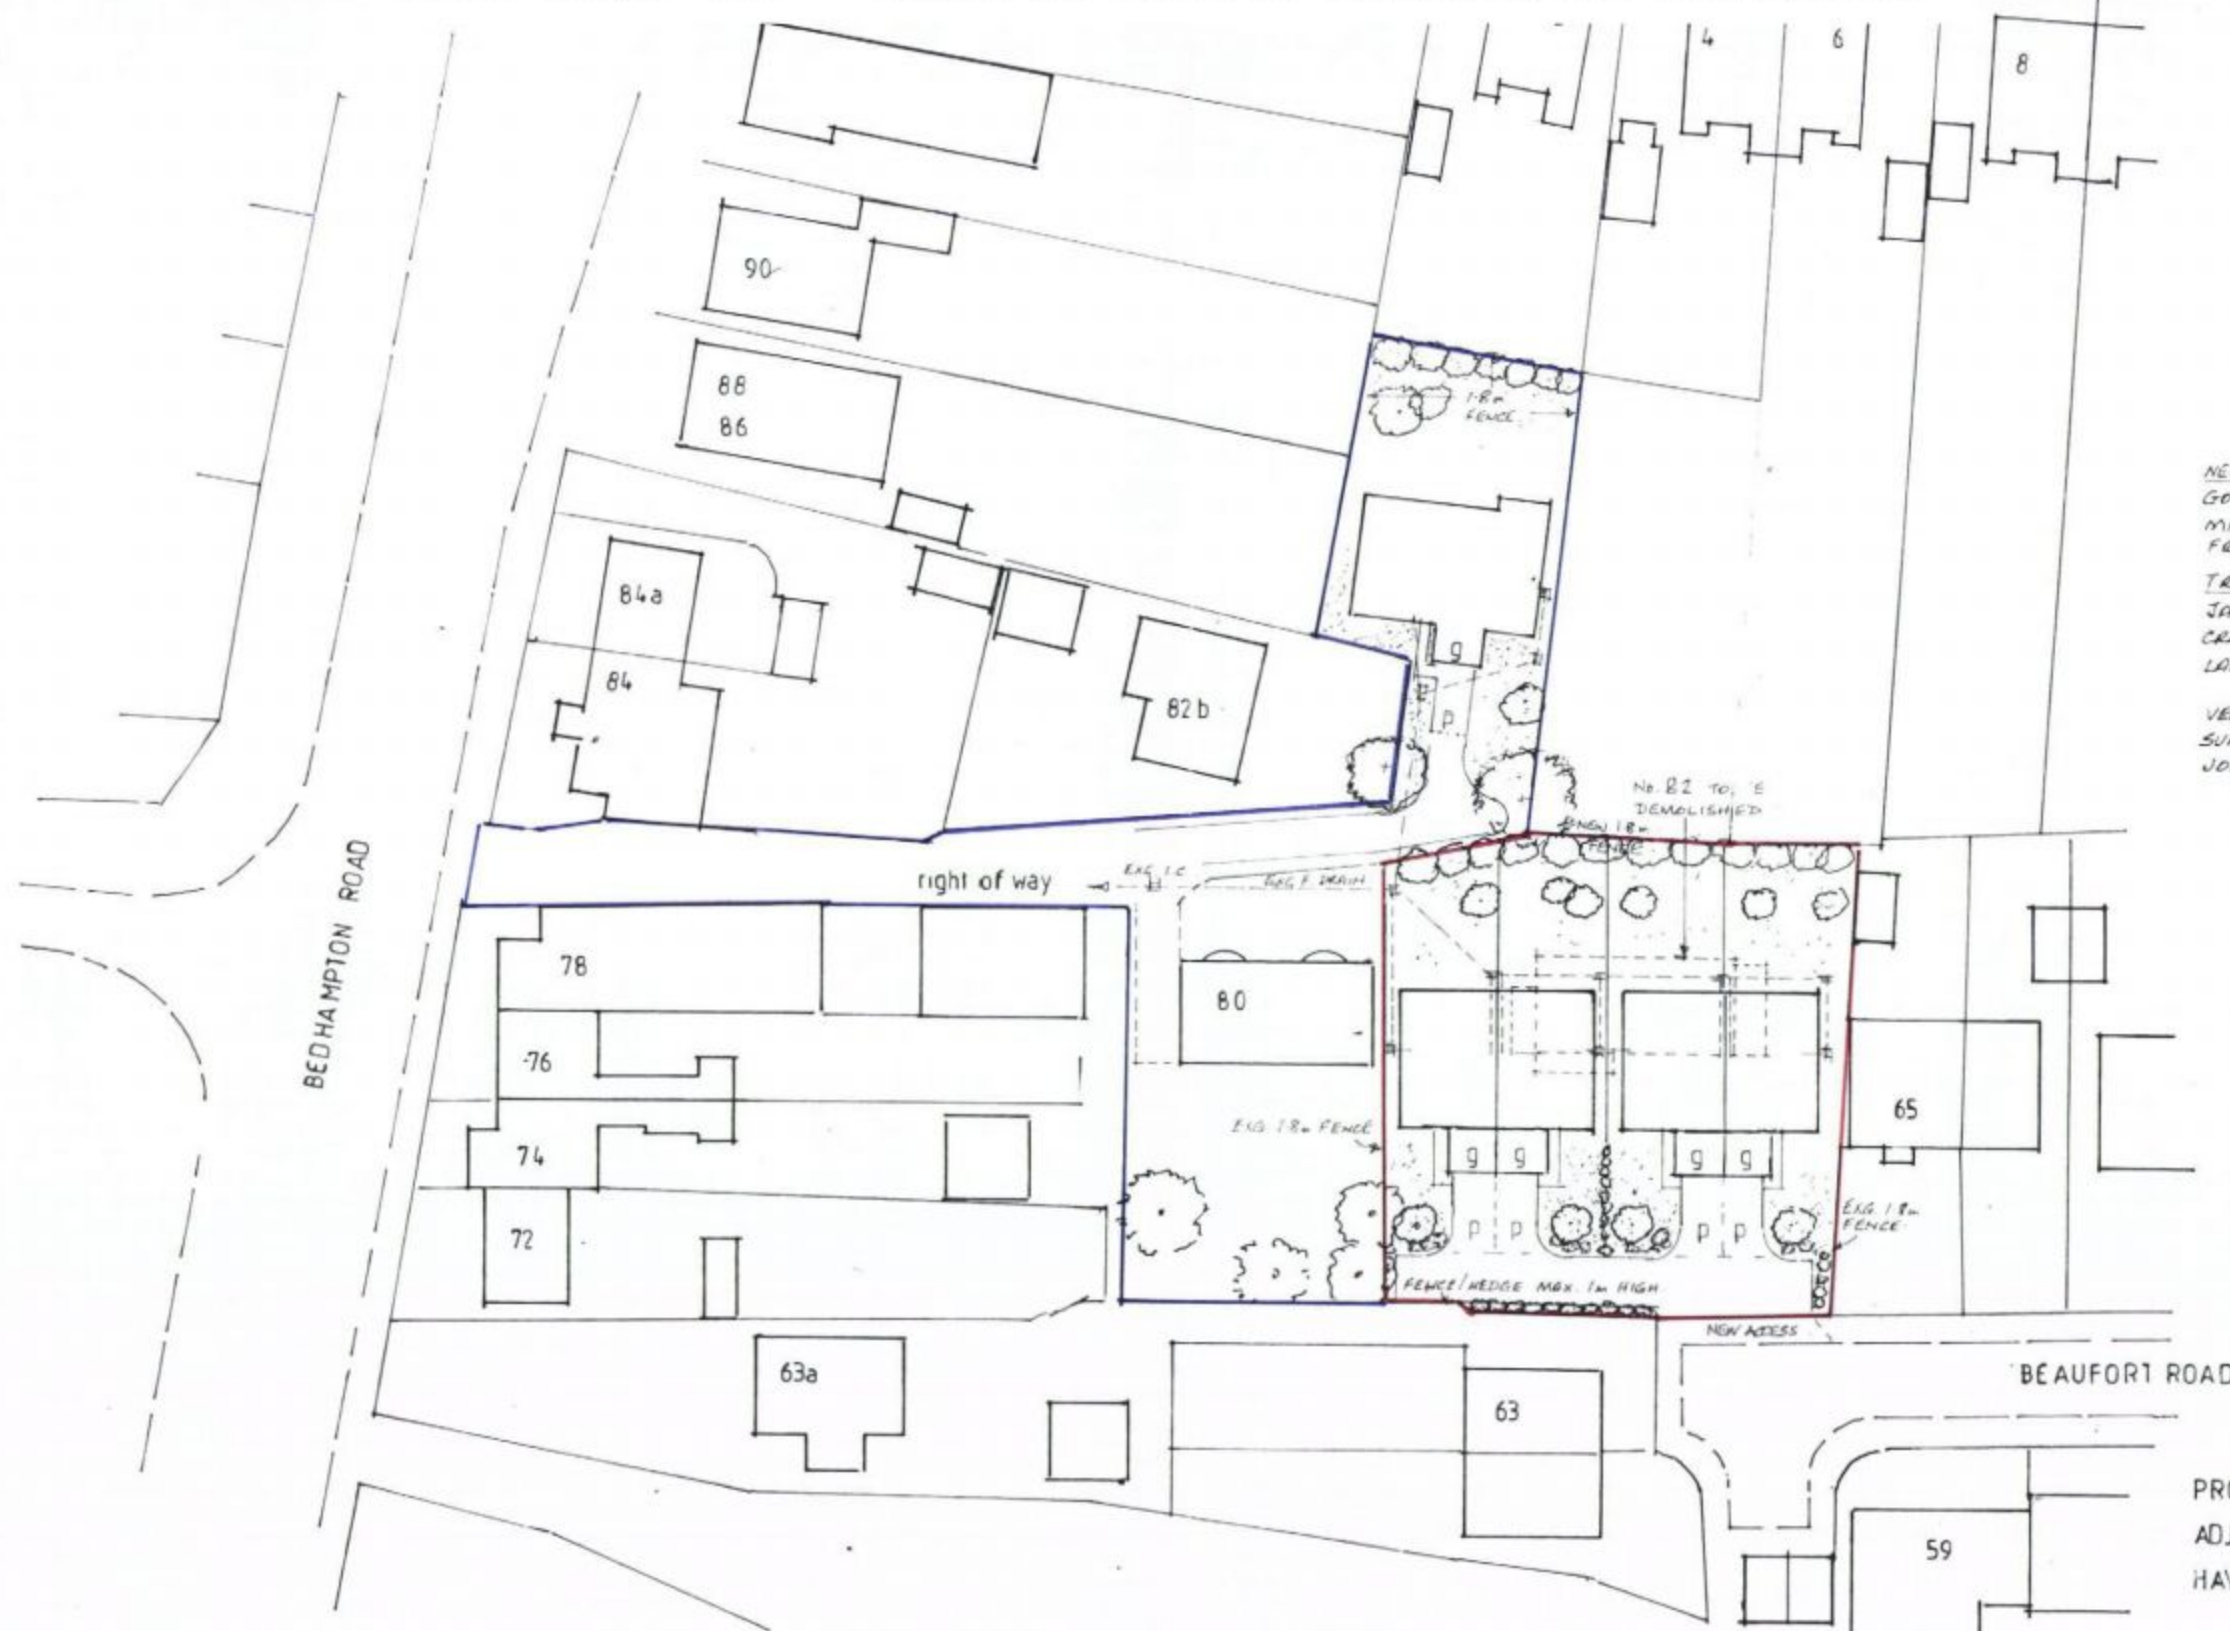

NEW PLANTING
 GOLDEN PRIVET (AUKEO MARGINATUM)
 MIXTURE OF ROSEMARY & LAVENDER TO FRONT GARDENS

TREES
 JAPANESE MAPLE, CRIMSON KING MAPLE
 CRAB APPLE, ORNAMENTAL CHERRY
 LAWSON CYPRUS SCREEN AT REAR

VEH. ACCESS/PARKING TO BE PERMEABLE SURFACE. BLOCK PAVES - SAND BRUSHED JOINTS ON SCARPINGS ON HARDCORE

HAVANT BOROUGH COUNCIL
 31 AUG 2012
RECEIVED

0 5 10 15 20
 metres

SITE PLAN Scale 1:500

Page size A3

PROPOSED DEVELOPMENT ON LAND
 ADJ. TO 80, 82 BEDHAMPTON ROAD,
 HAVANT, PO9 3EZ ACCESS FROM BEAUFORT RD

FOR MR C HARTLEY DWG.NO.468-02 A

Geoffrey J. Duffell Tel. 023 92462261 May 2012
 A 38 IN LID OF A3. ENLARGE 400 TO 600 X 300. 100% 12"