

notes

this drawing is the copyright of the **pdp architecture llp** and must not be reproduced in whole or part or used for the execution of works without their permission.

all dimensions to be checked on site prior to commencement of construction works and the architect notified of any discrepancy.

figured dimensions are to be used in preference to scaled dimensions.

no deviation from this drawing will be permitted without prior consent of the architect.

all drawings are prepared subject to a full measured and structural survey of the buildings and site.


all structural work is subject to the appointment of a structural engineer to confirm and agree the structural proposals.

os promap licence no. 100009446.

health & safety:
exceptional risks involving specific methods of construction or exceptional maintenance issues:



NO SIGNIFICANT RISK

revision notes		date	drawn/checked
A	Revised following client comments	15-03-13 HM	
B	Revised following client comments	26-03-13 HM MBW	

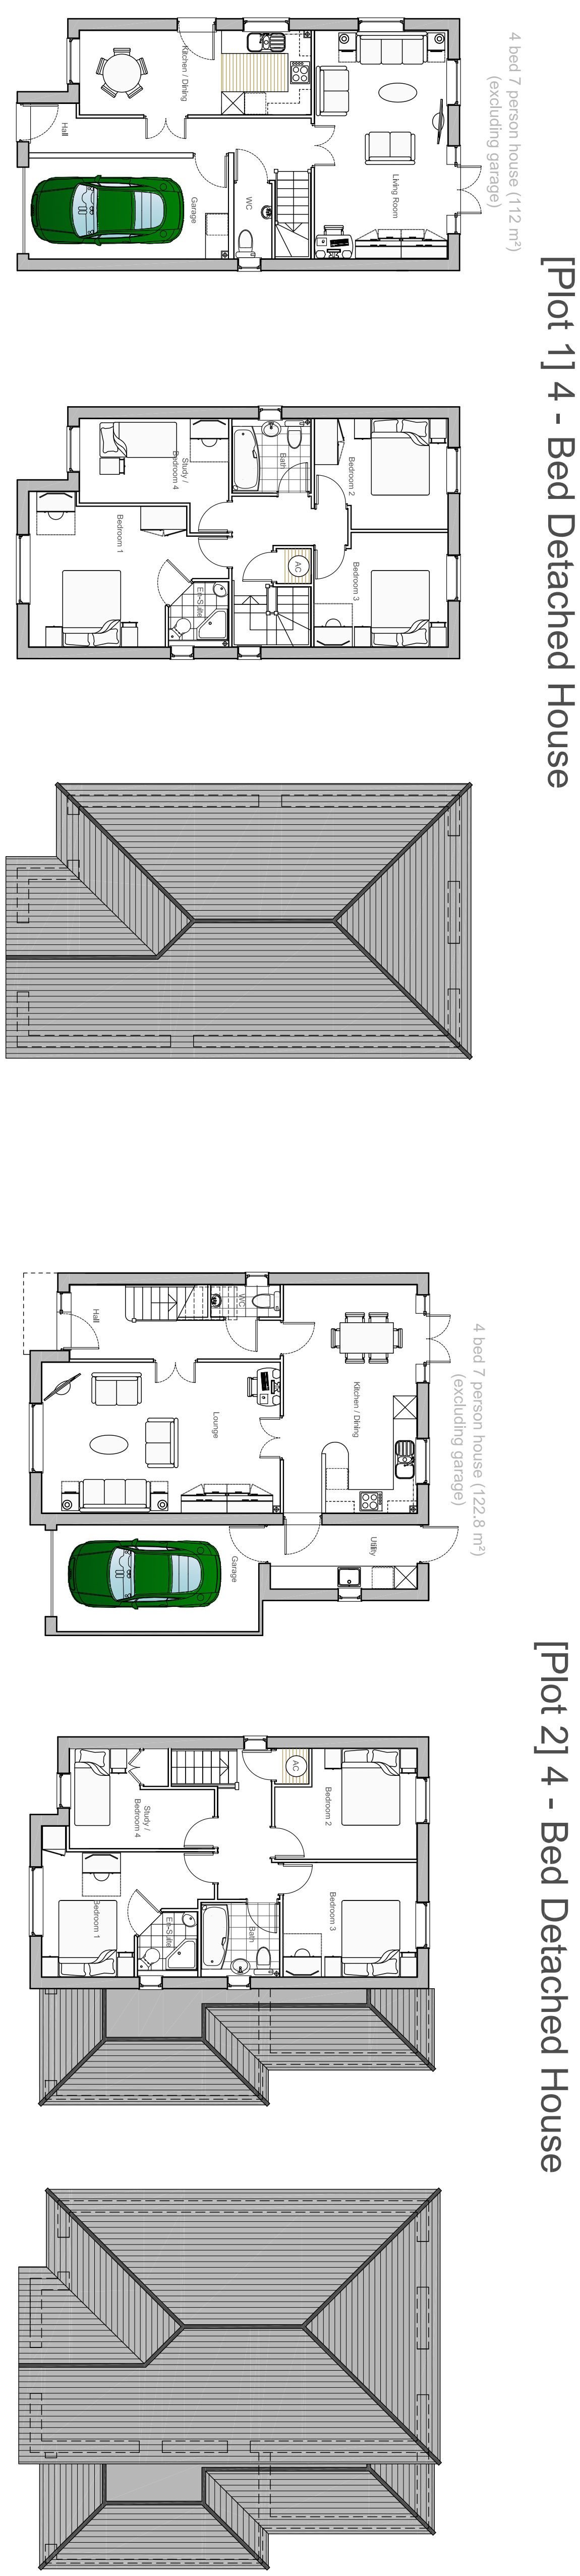


[Plot 1] 4 - Bed Detached House

[Plot 2] 4 - Bed Detached House

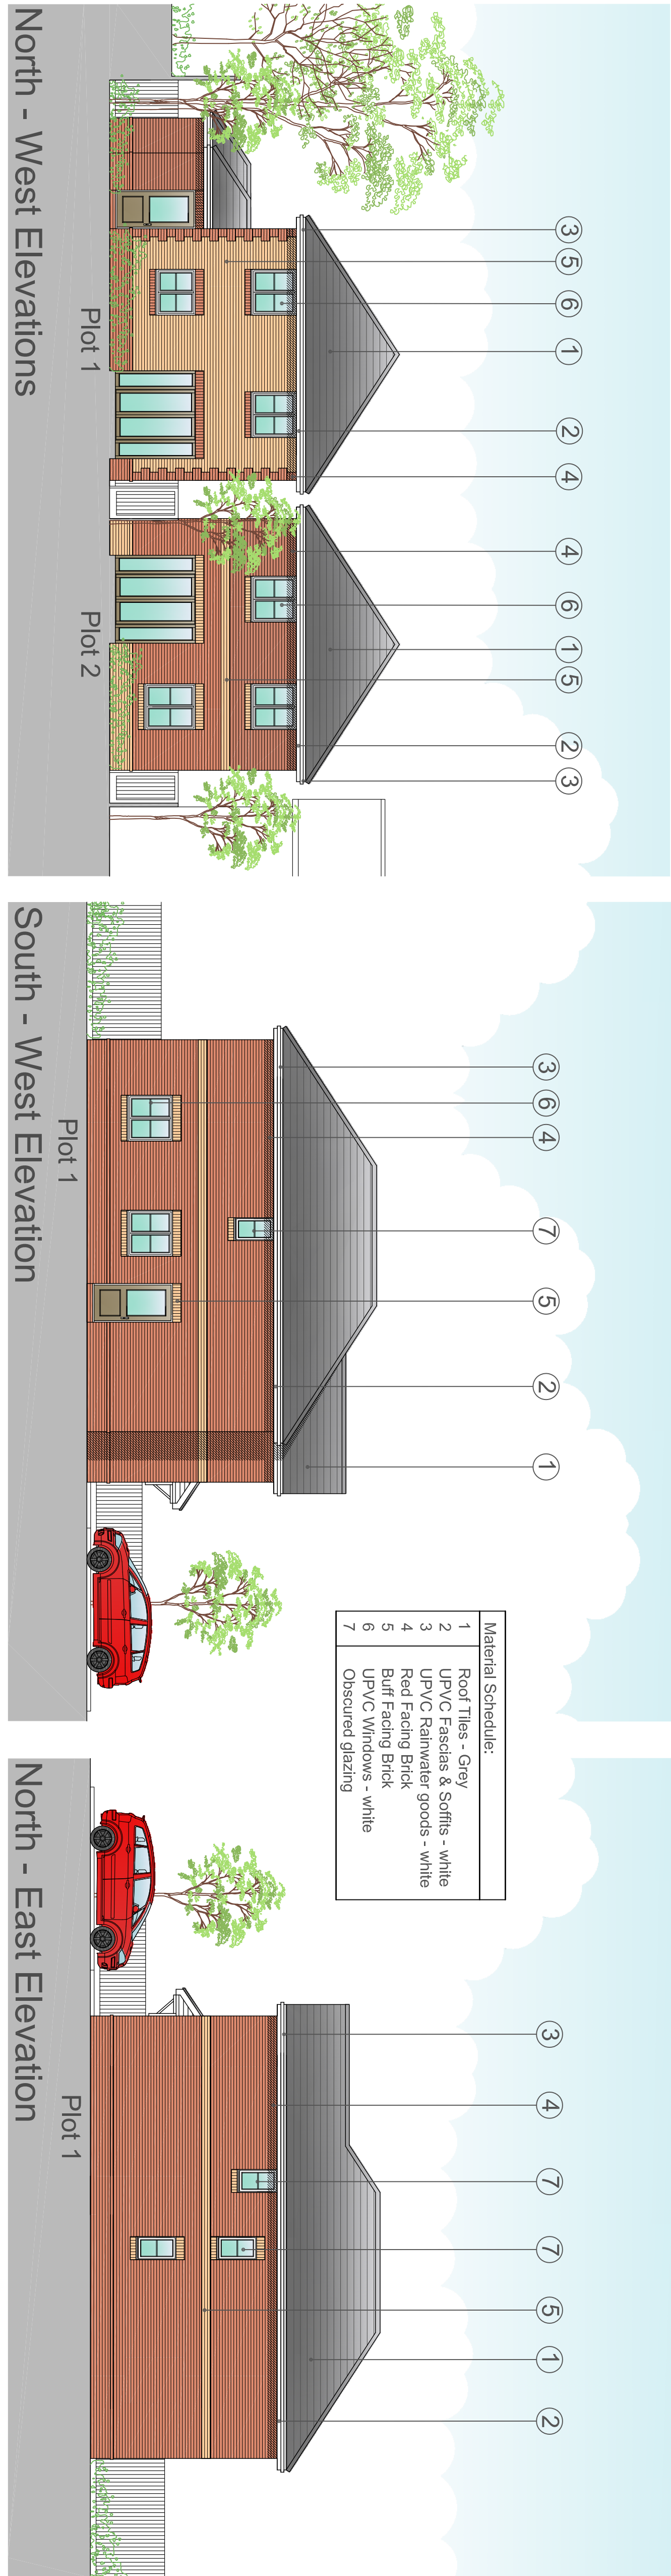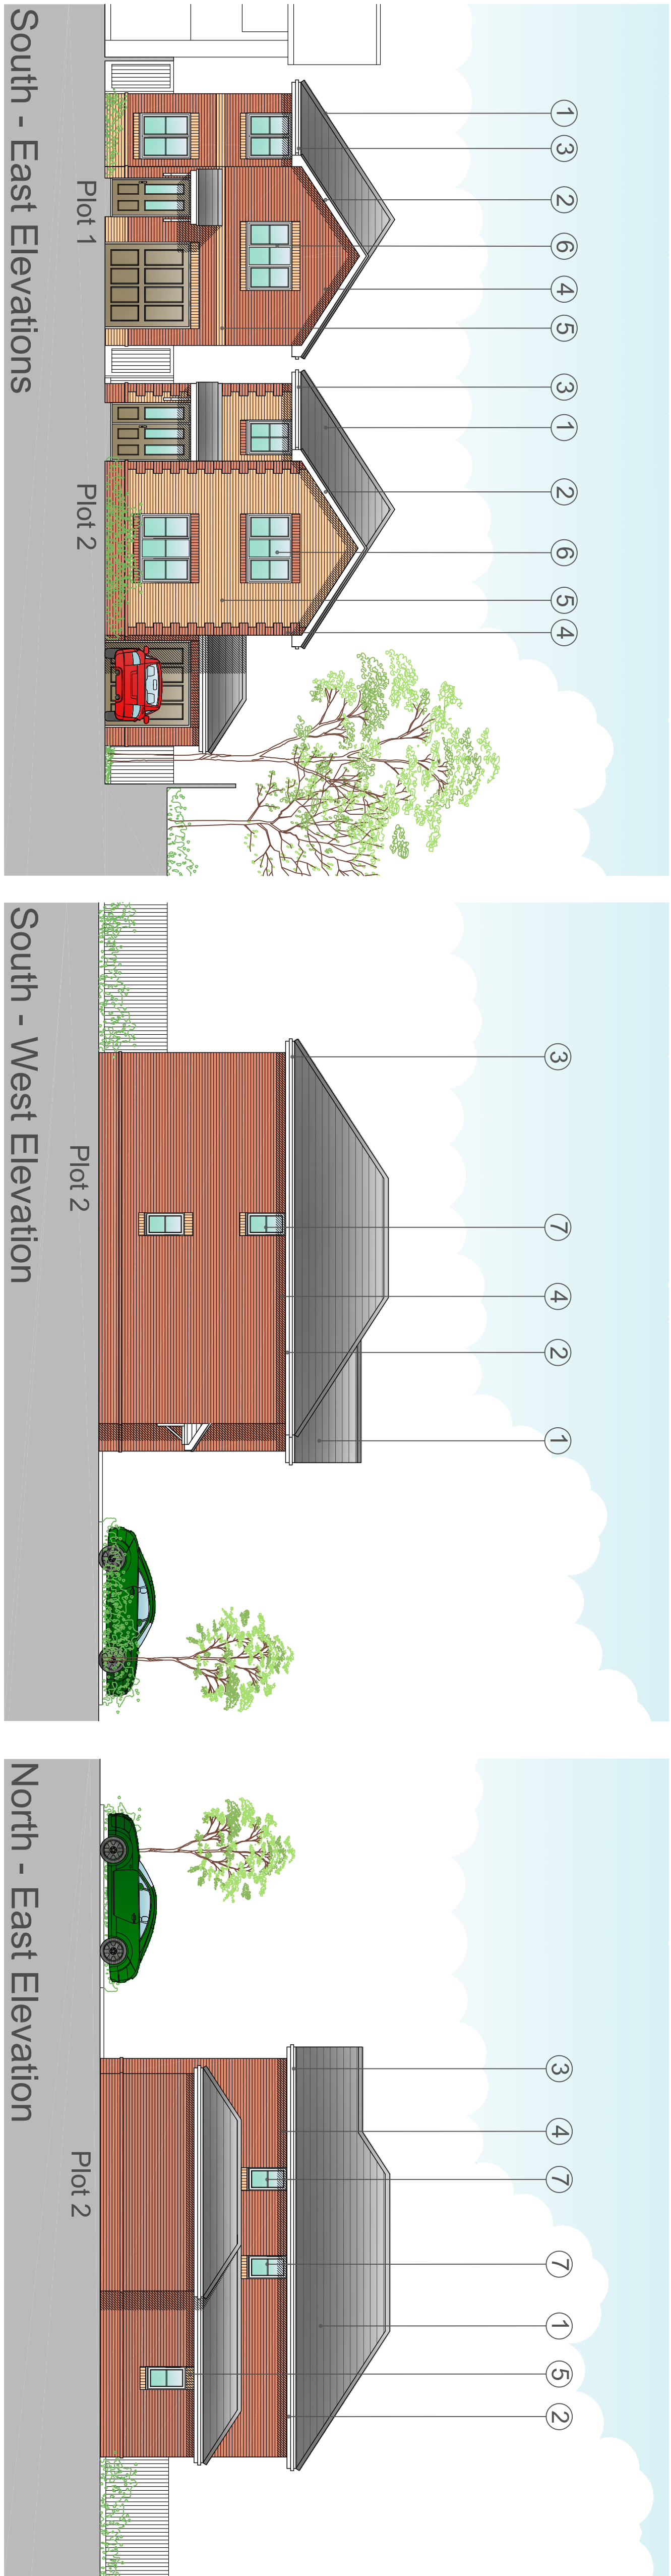

Material Schedule:	
1	Roof Tiles - Grey
2	UPVC Fascias & Soffits - white
3	UPVC Rainwater goods - white
4	Red Facing Brick
5	Buff Facing Brick
6	UPVC Windows - white
7	Obscured glazing

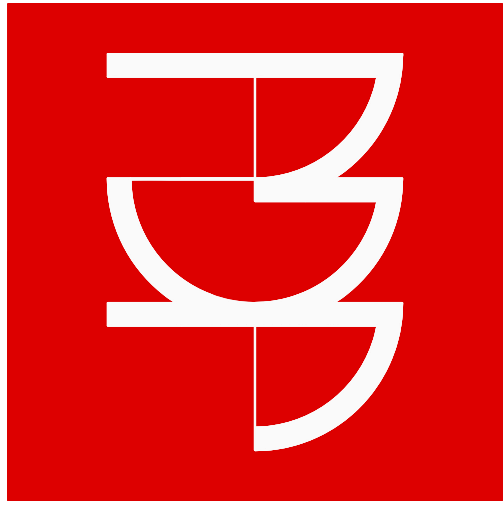

pdp architecture llp
chartered architects town planning
interior design consultants
2 beechworth road havant
hampshire po9 1ax
tel 023 9248 1100
fax 023 9247 5050
email pdp@pdp-architects.co.uk
www.pdp-architects.co.uk

project	Proposed Development Land to rear of 22 Frogmore Lane, Lovedean
detail	Plots 1 & 2 Floor Plans & Elevations
drawn	MAS/HM
checked	MBW
date	Feb 2013
at scale	a3 scale
status	Planning
rev	27944-PD102 B