



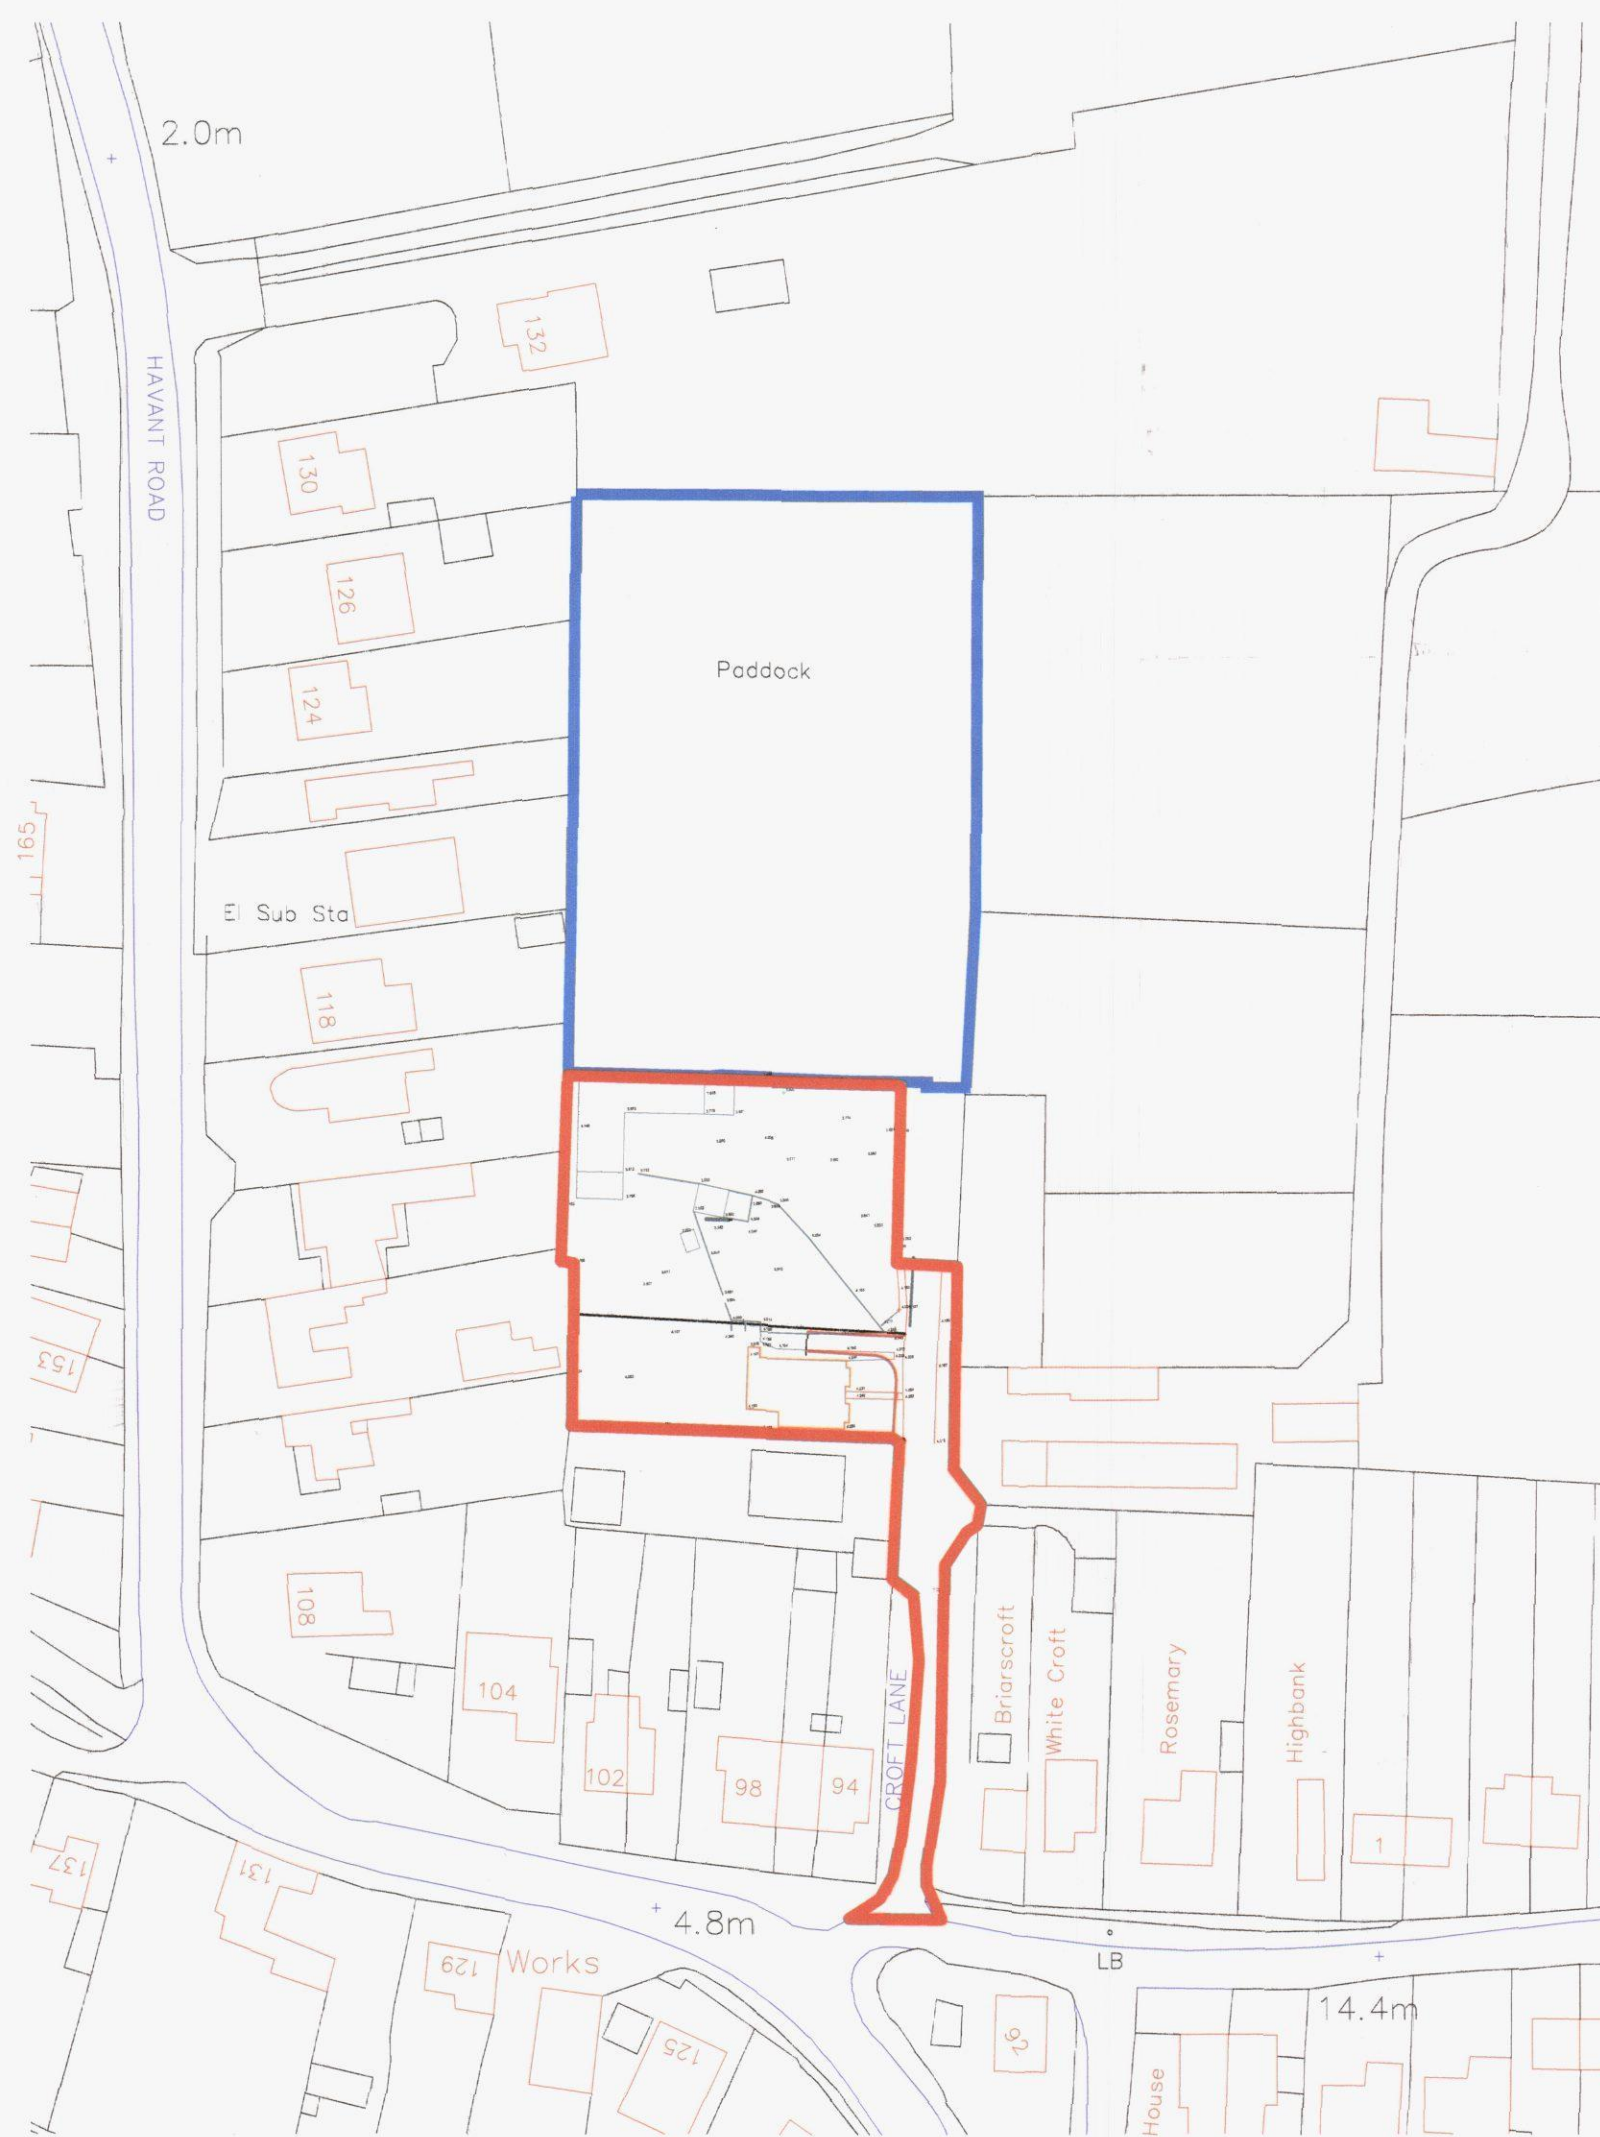

Site Location Plan
SCALE 1:1000

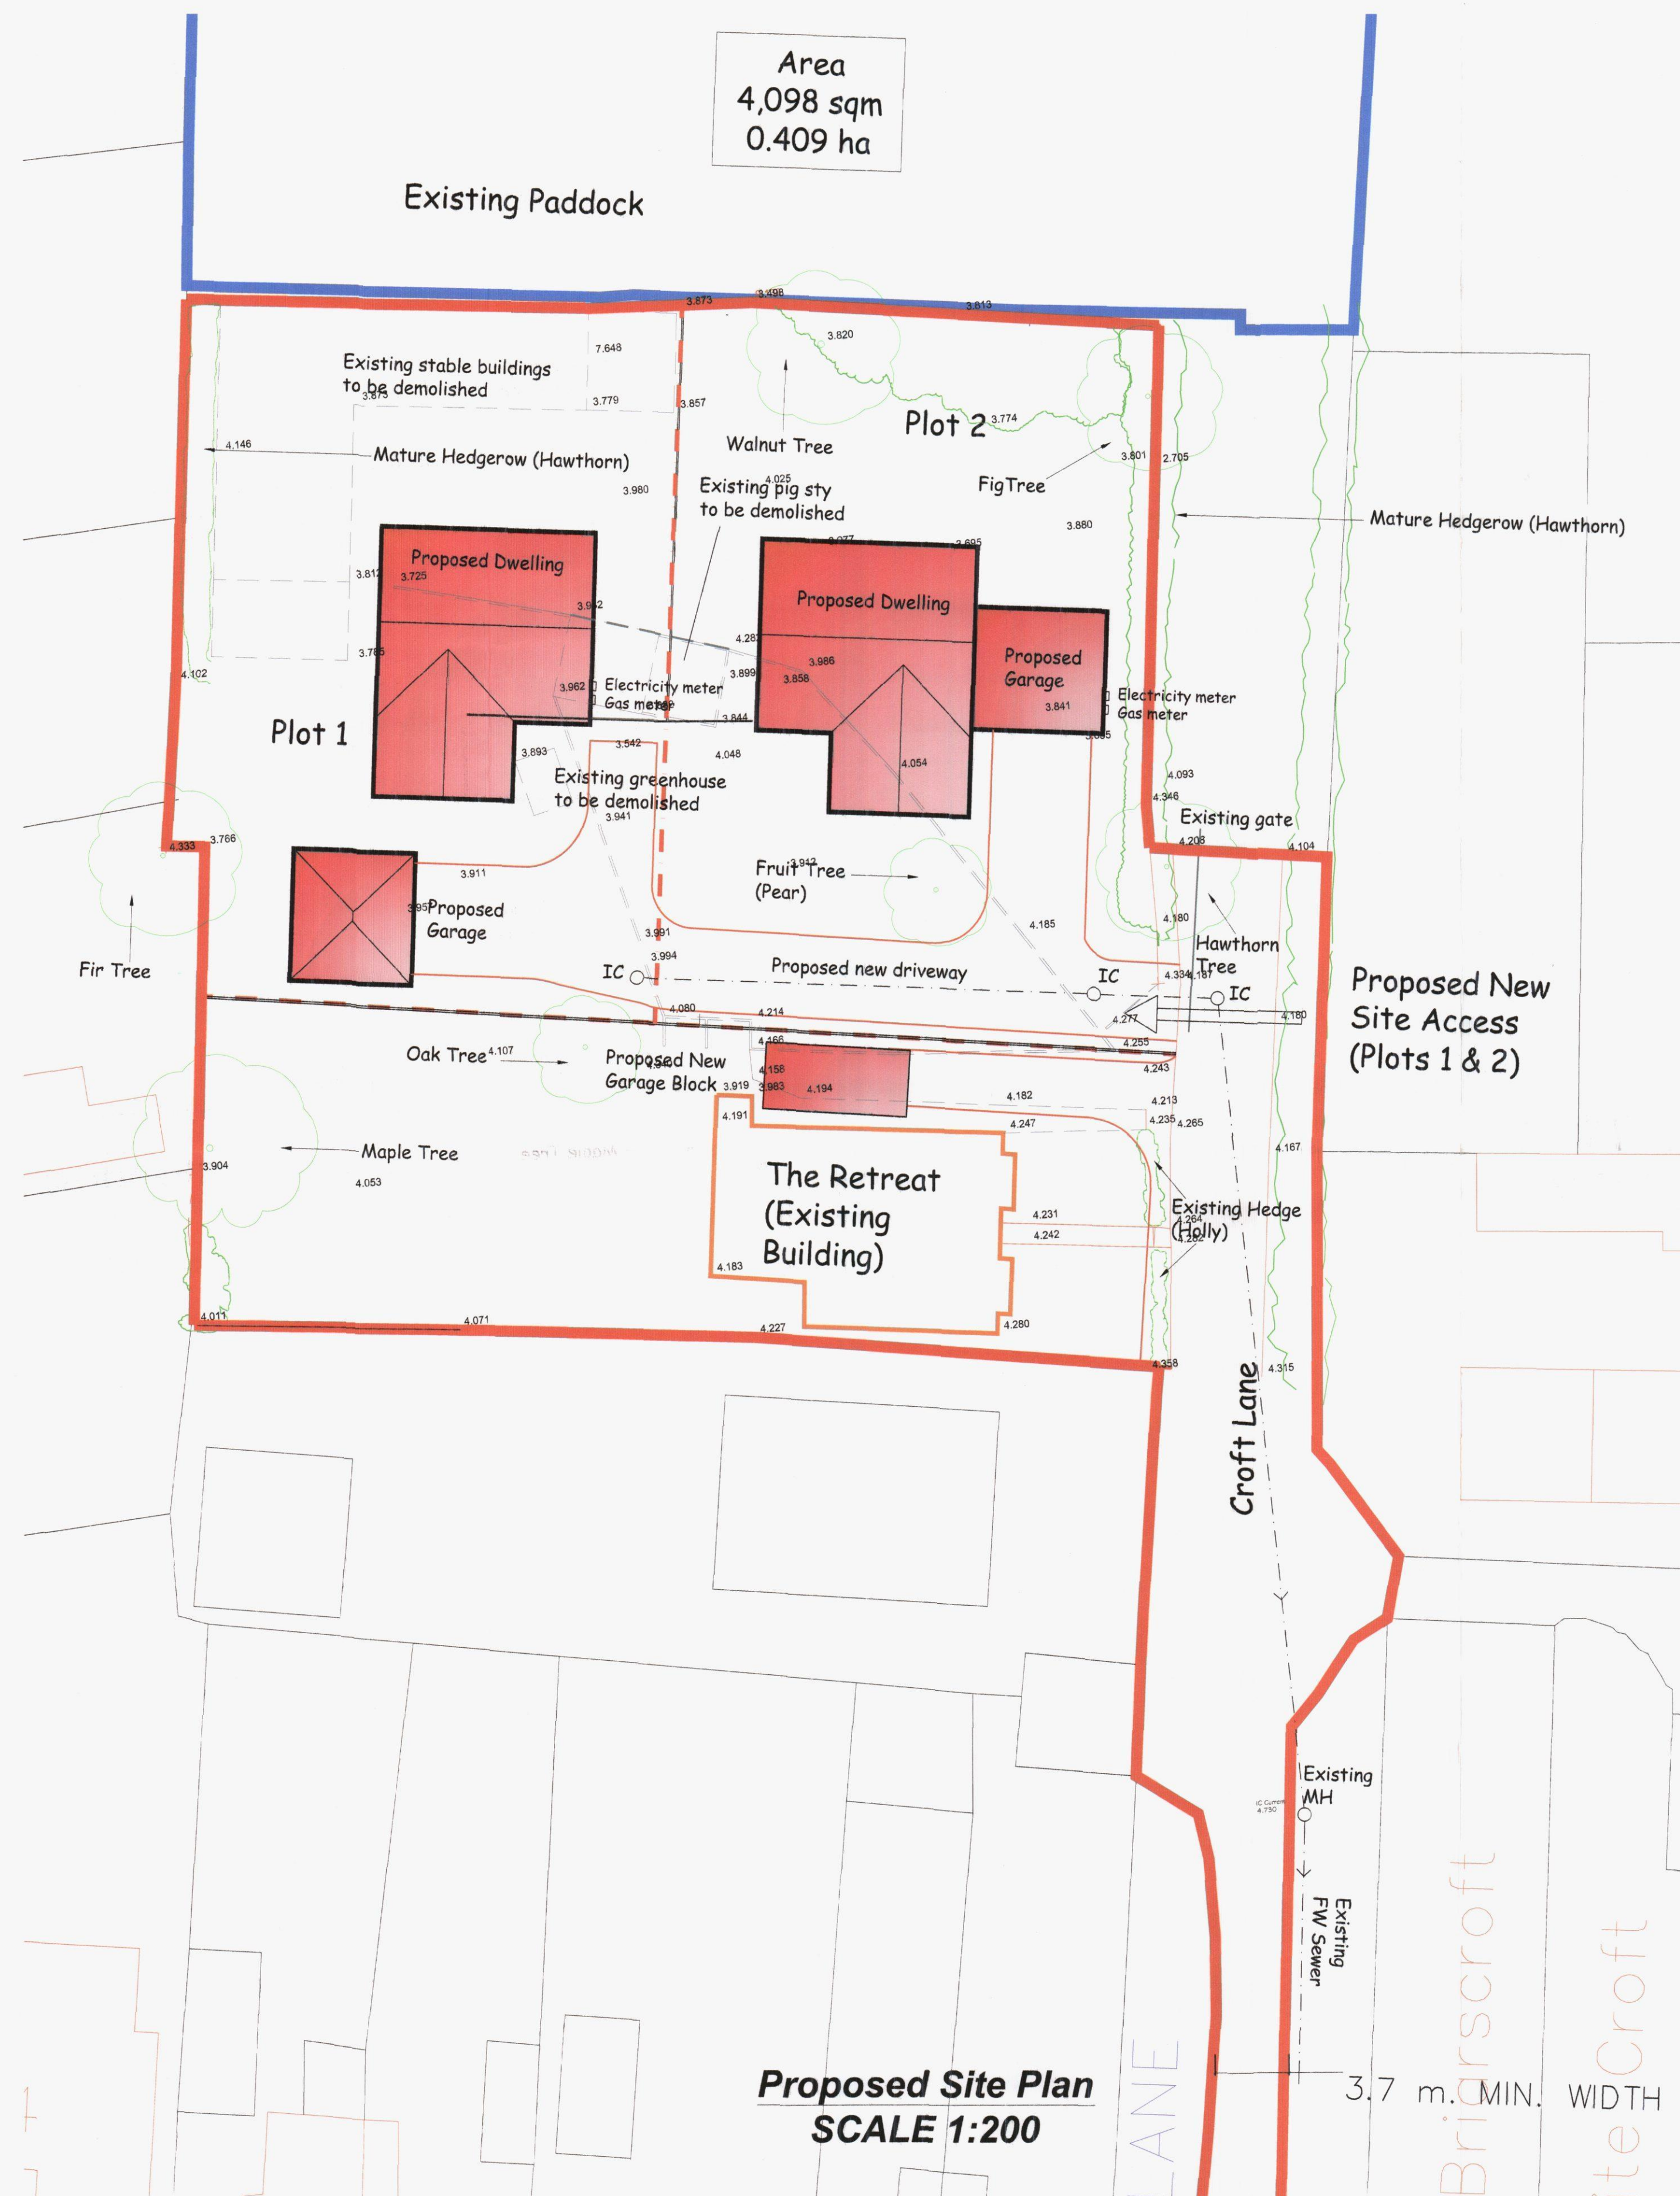

Proposed Site Plan
SCALE 1:200

NOTES

This drawing is the property of McAndrew Martin and must not be reproduced in part or whole or used for the execution of works without their permission.

All dimensions to be checked on site prior to commencement of any construction works and McAndrew Martin notified of any discrepancy via the Supervising Officer.

Figured dimensions are to be used in preference to scaled dimensions. However for Planning purposes scaling is permitted.

No deviation from this drawing will be permitted without the express consent of McAndrew Martin via the Supervising officer.

All works are to comply with the current edition of the Building Regulations and British Standards.

CLIENT

P. Hickman Esq.
Hugh Hickman & Son
Four Keys House
8 Elm Grove
Hayling Island
Portsmouth, Hampshire
PO11 9EH

PROJECT

Proposed Redevelopment of The Retreat
Croft Lane
Hayling Island
Hants
PO11 0LT

DRAWING TITLE

Site Location and Proposed Site Plan

DATE

18/11/2011

DRAWN BY

AJ

SCALE

1:200, 1:1000 @ A1

CHECKED BY

NK

AMENDMENTS

AMENDMENTS	DATE	CHECKED BY
C1 Addition of tree species to proposed site plan	12.12.11	NK
D1 Minimum Driveway Access Amended	07.02.12	NK
E1 BOUNDARY LINE	27.02.12	NK
F1 Levels added	23.03.12	NK
G1 Proposed foul sewer, electricity / gas meters added	20.08.12	NK

DRAWING NO.

101/P/197.07

REVISION

G1

McANDREW MARTIN
CHARTERED SURVEYORS

ONE LINKS HOUSE
FAIRWAY BUSINESS
CENTRE
DUNDAS LANE
PORTSMOUTH
HAMPSHIRE
PO5 5BL

TEL: 023 9269 7193
FAX: 023 9266 4678
office@mcandrewmartin.com

RICS
Chartered Building Consultancy

www.mcandrewmartin.com

HAVANT BOROUGH COUNCIL
20 MAR 2013

RECEIVED