






Existing South Elevation

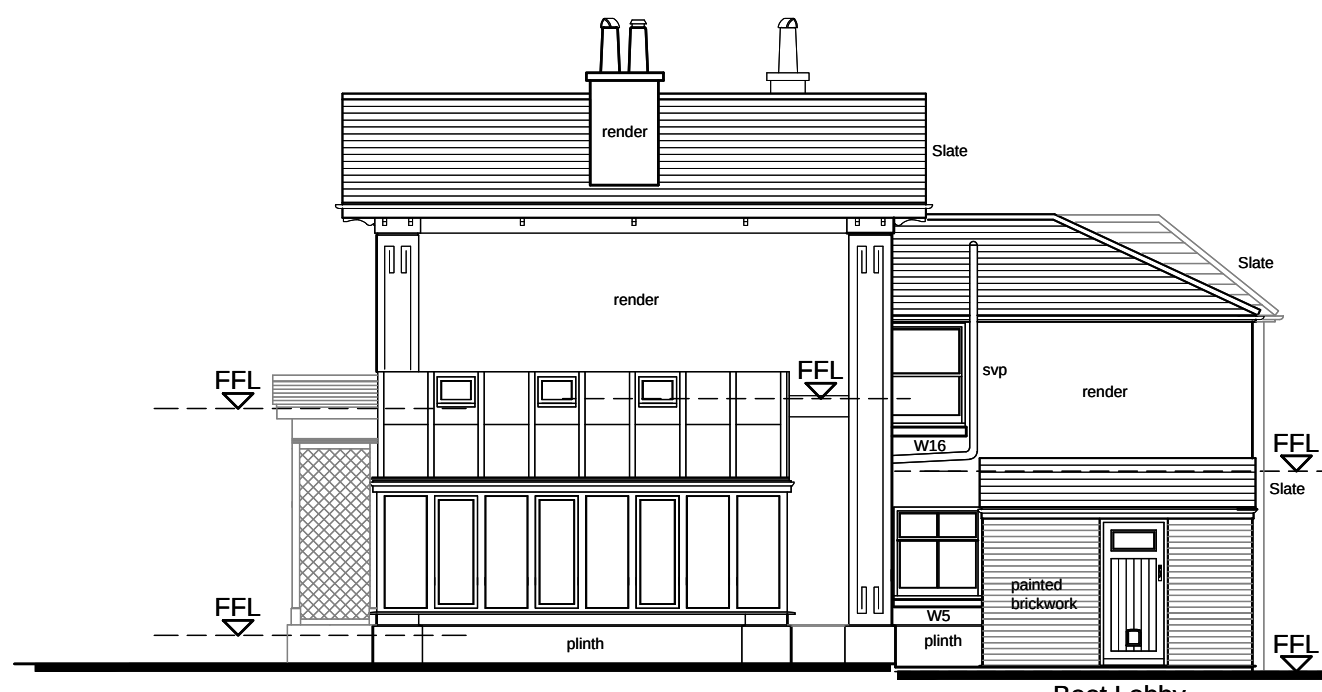


Existing East Elevation

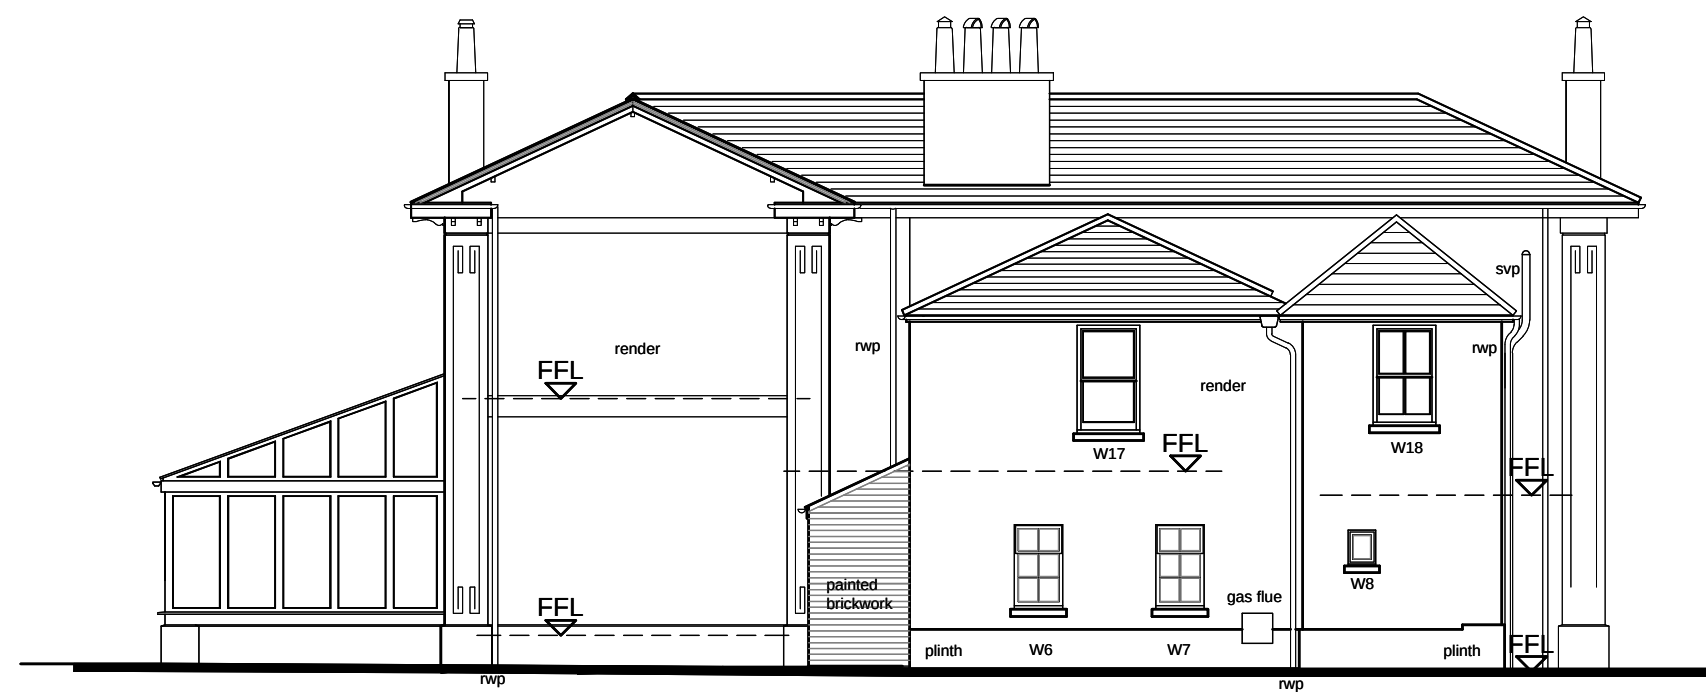


Existing North Elevation

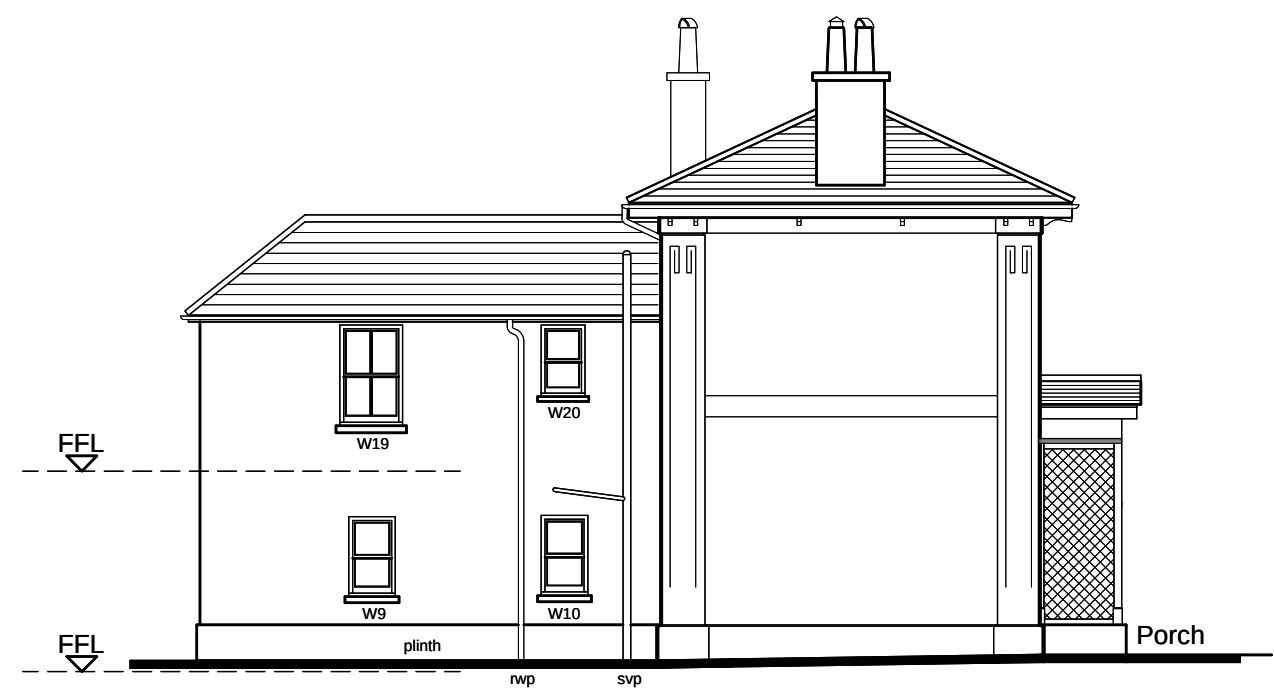


Existing West Elevation

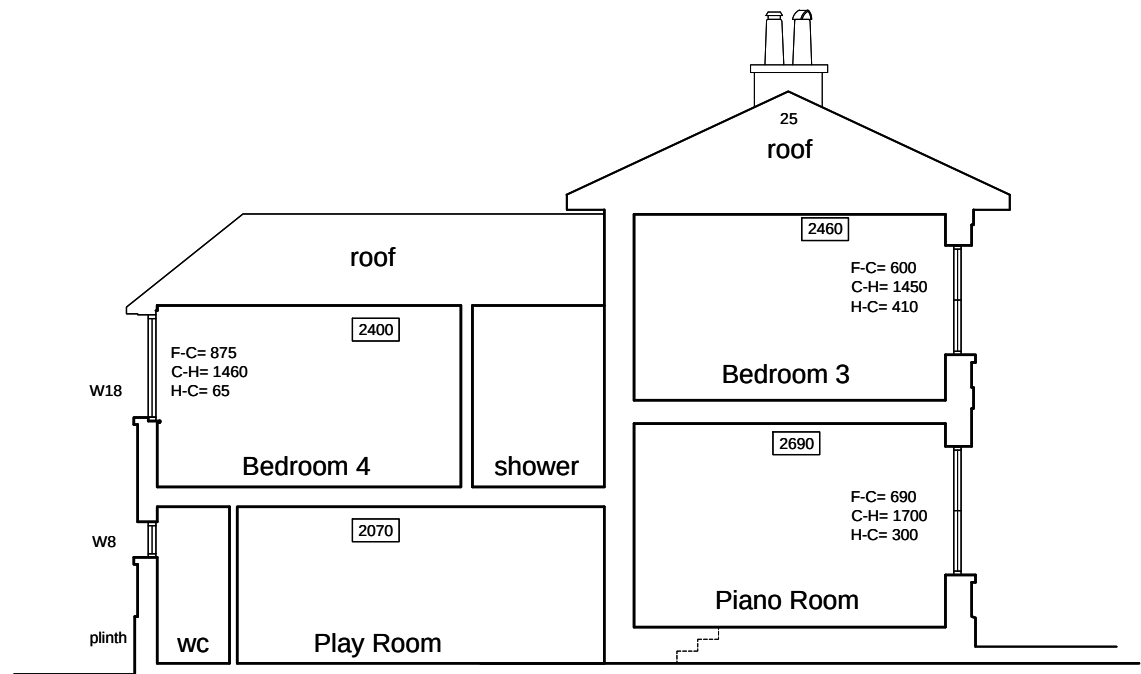


Existing Cross Section AA

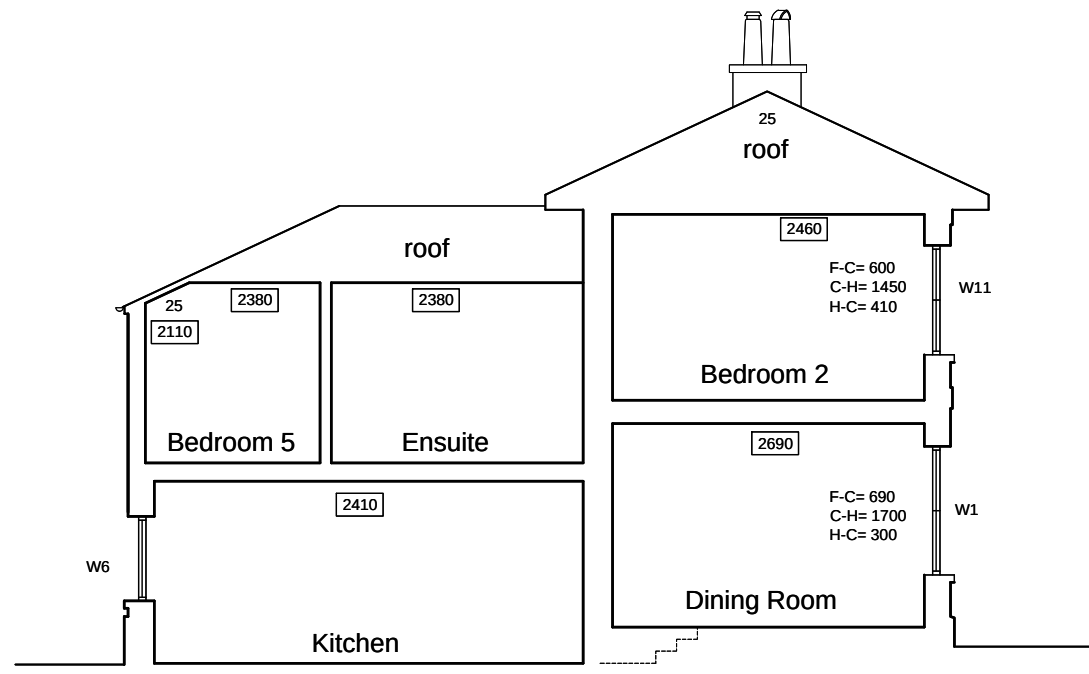

Existing Cross Section BB

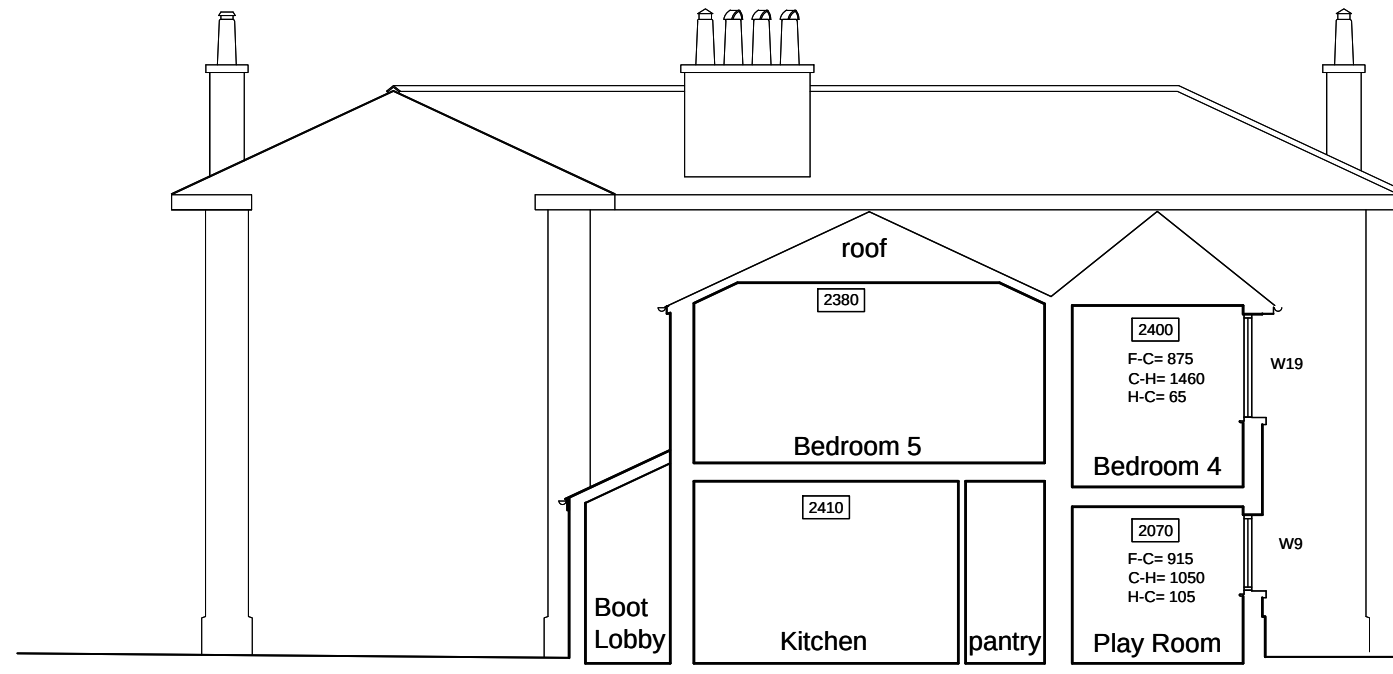


Existing Cross Section CC

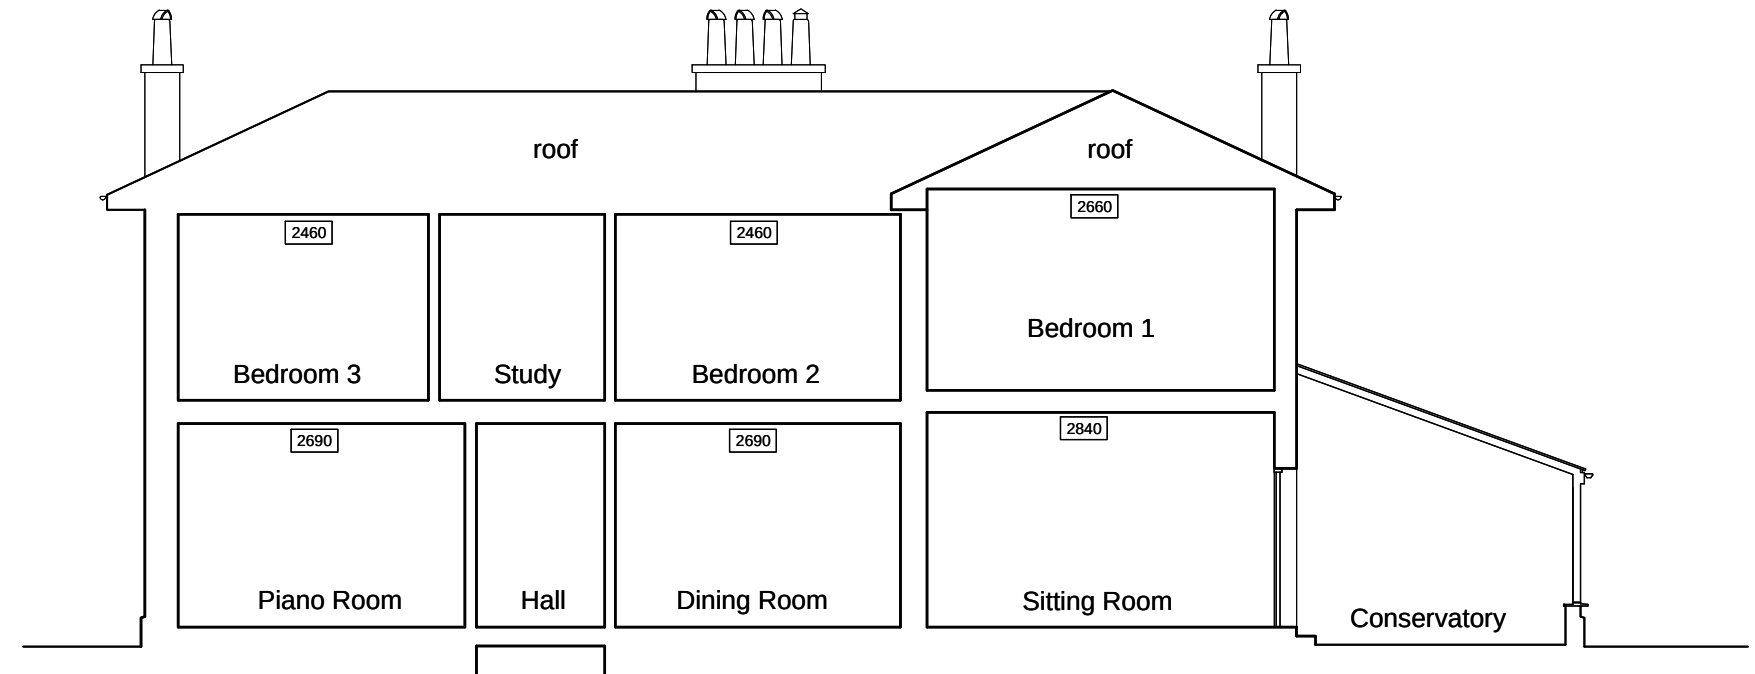


Existing Cross Section DD


wine cellar

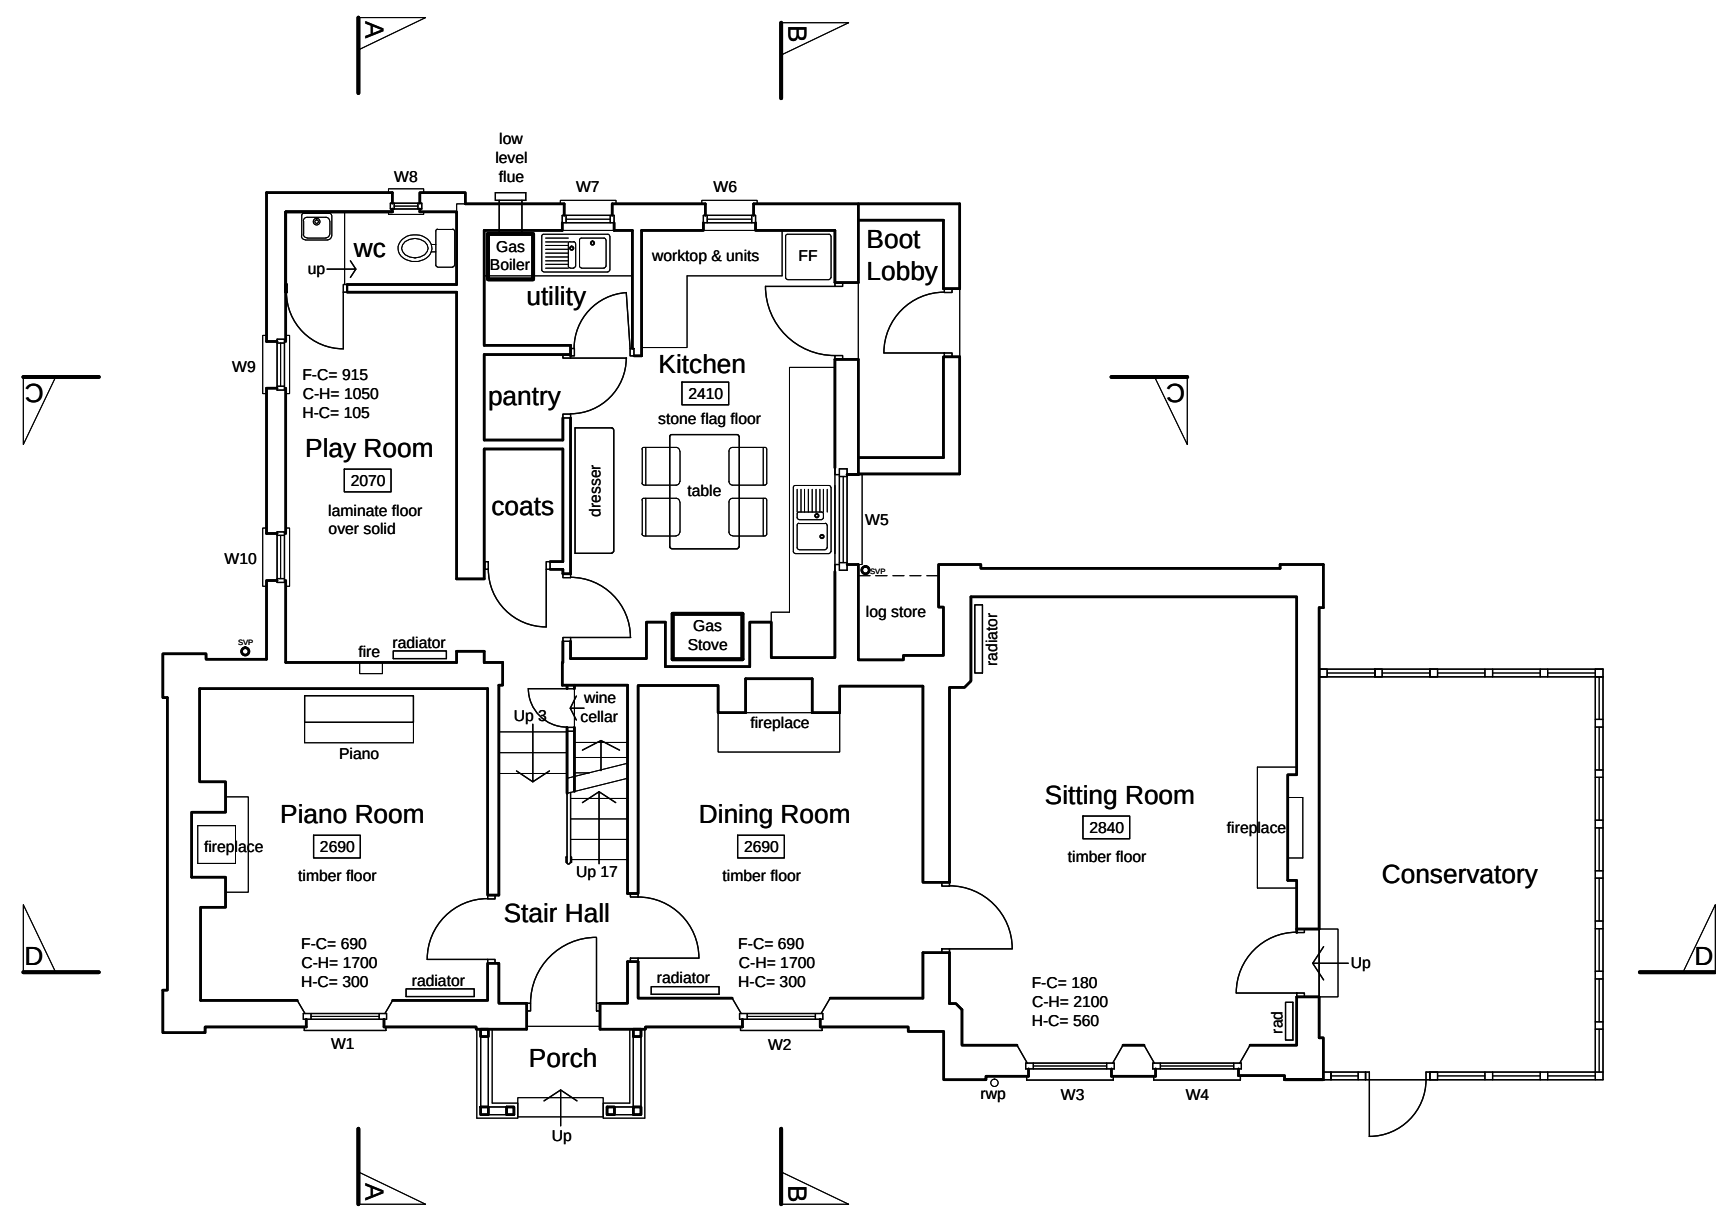

Existing Ground Floor Plan

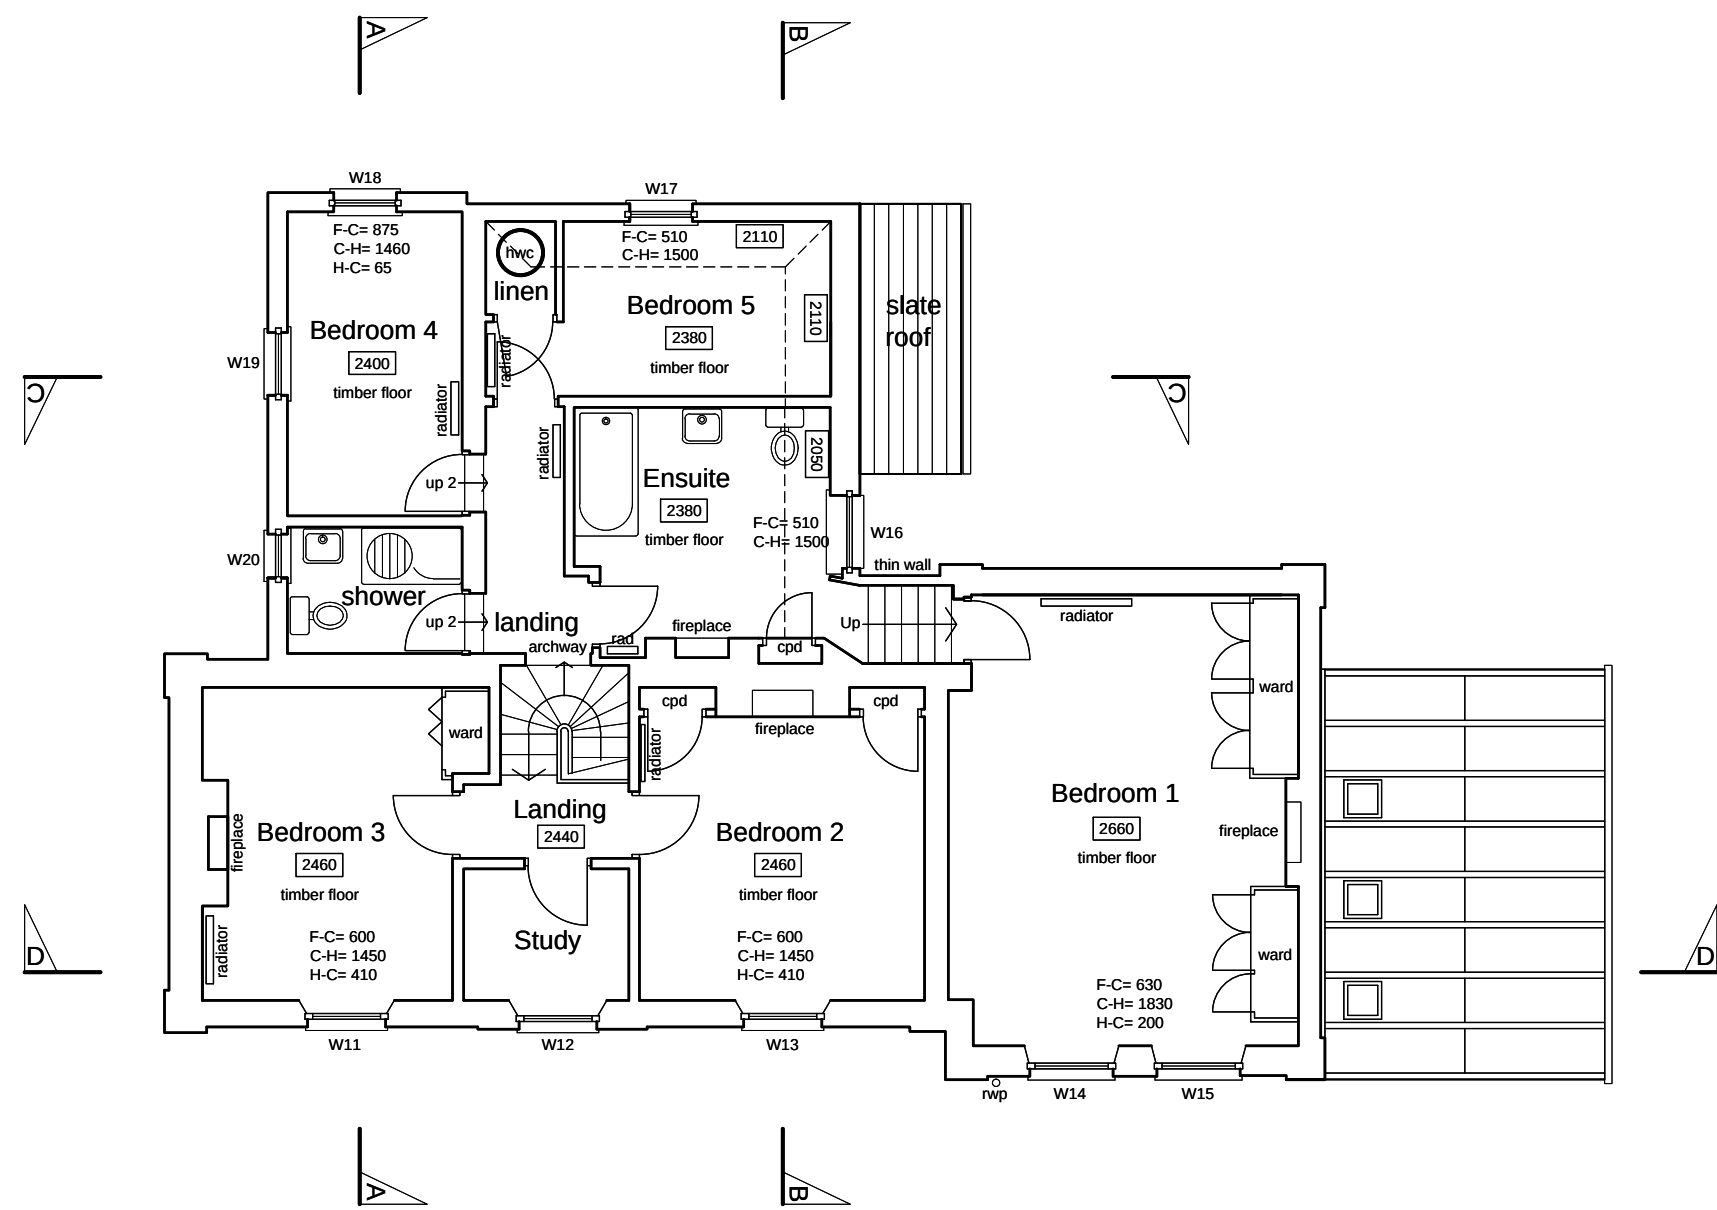

Existing First Floor Plan

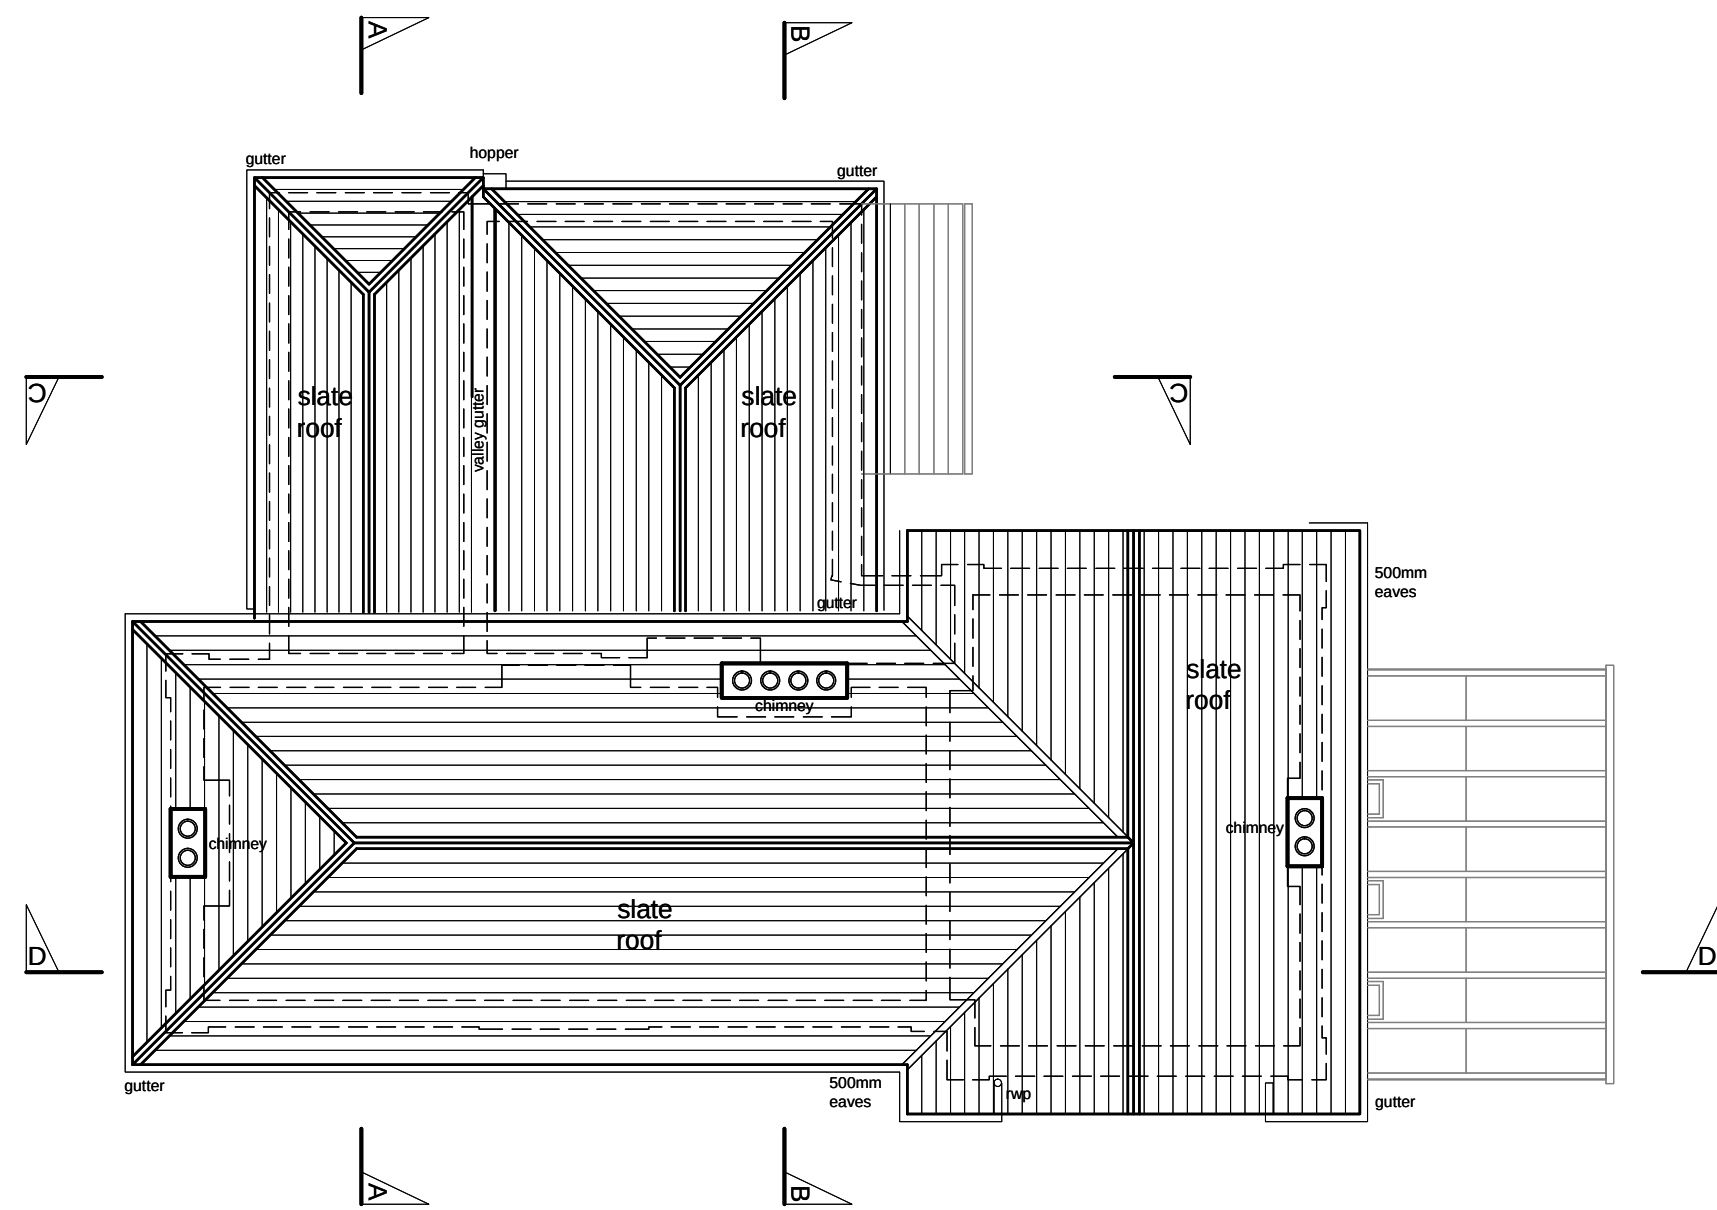


Existing Roof Plan

notes:

revisions: -- | 12.12.12 | JG | INFORMATION
A | 18.03.13 | SJB | SVP ADDED. FOR PLANNING

revisions:

 

NOTE: The contractor is responsible for checking all site dimensions and levels. These should be checked prior to the ordering of any components and before the commencement of the works. All discrepancies should be brought to the attention of the Contract Administrator

Mr & Mrs Holden
Alterations & Extension
15 HOLLOW LANE, HAYLING ISLAND
drawing information



PWP Architects Ltd 61 South Street, Havant, Hampshire PO9 1BZ
t: 02392 482494 f: 02392 481152

status: LISTED BUILDING & PLANNING
date: DECEMBER 2012
scale: 1:100 at A1
drawn: JG
chk'd: JS

job: 4901
dwg: 1200
rev: A