

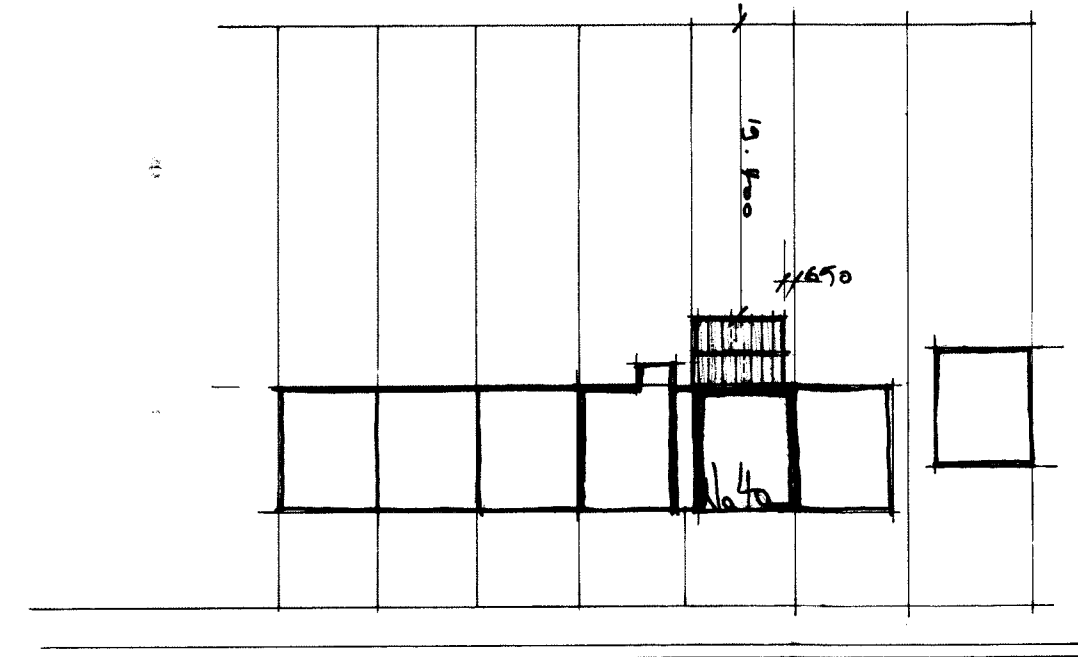


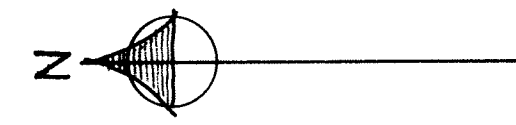


ERNEST ROAD


BLOCK PLAN 1:500

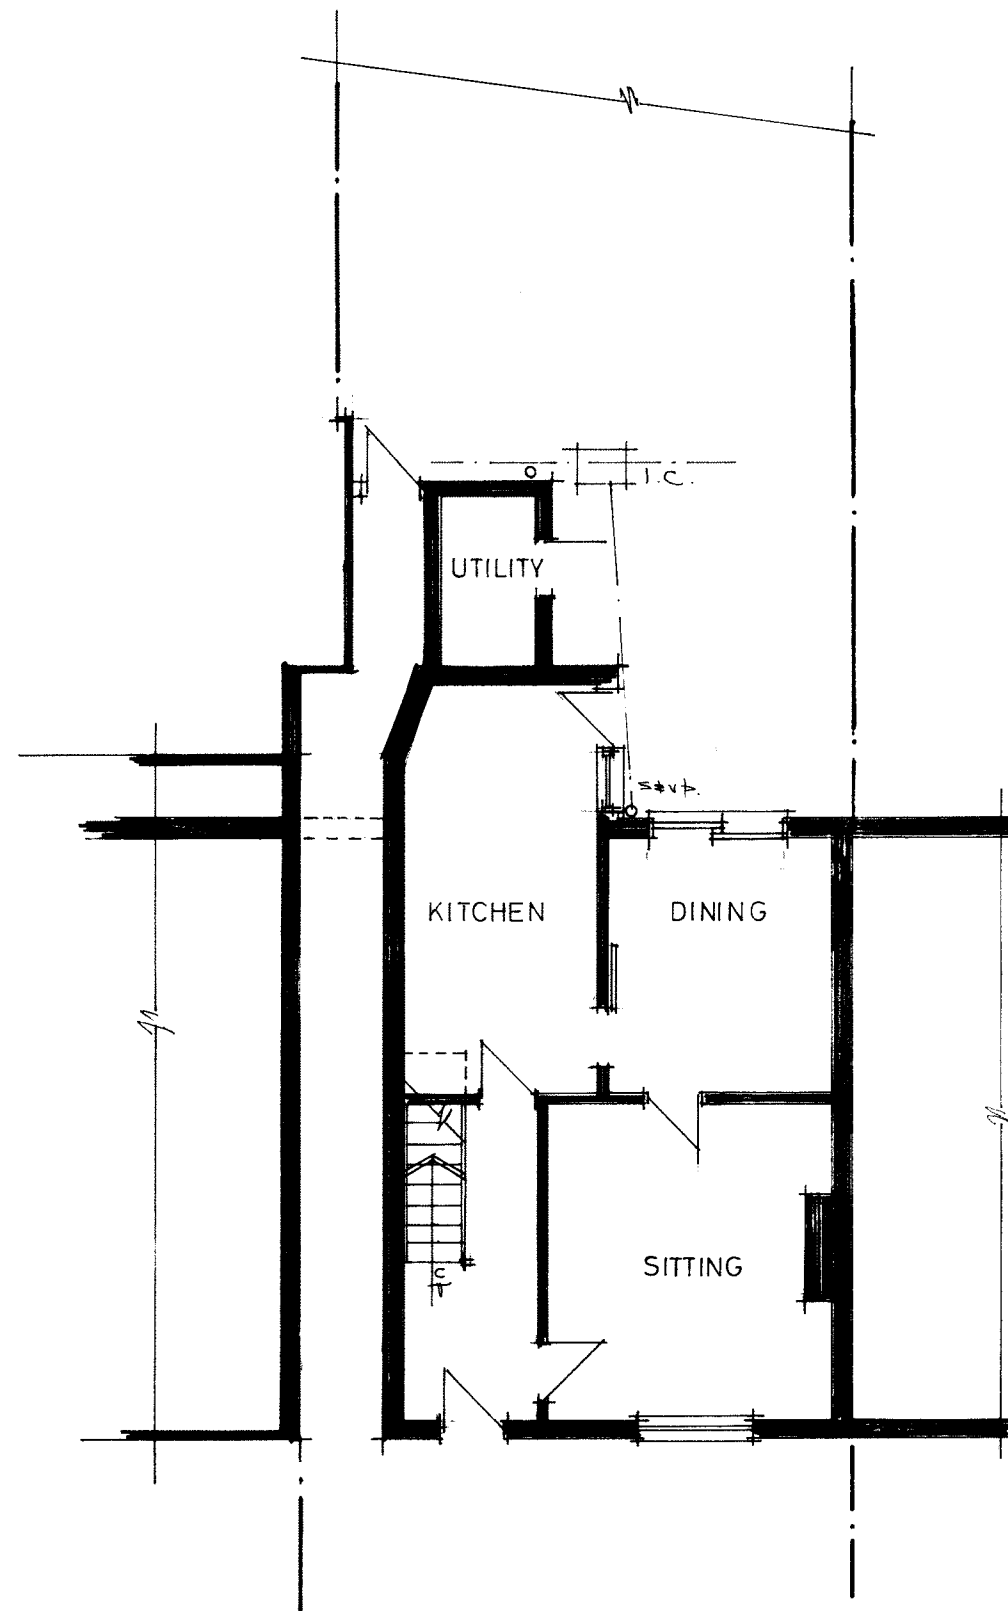


GROUND FLOOR extng.

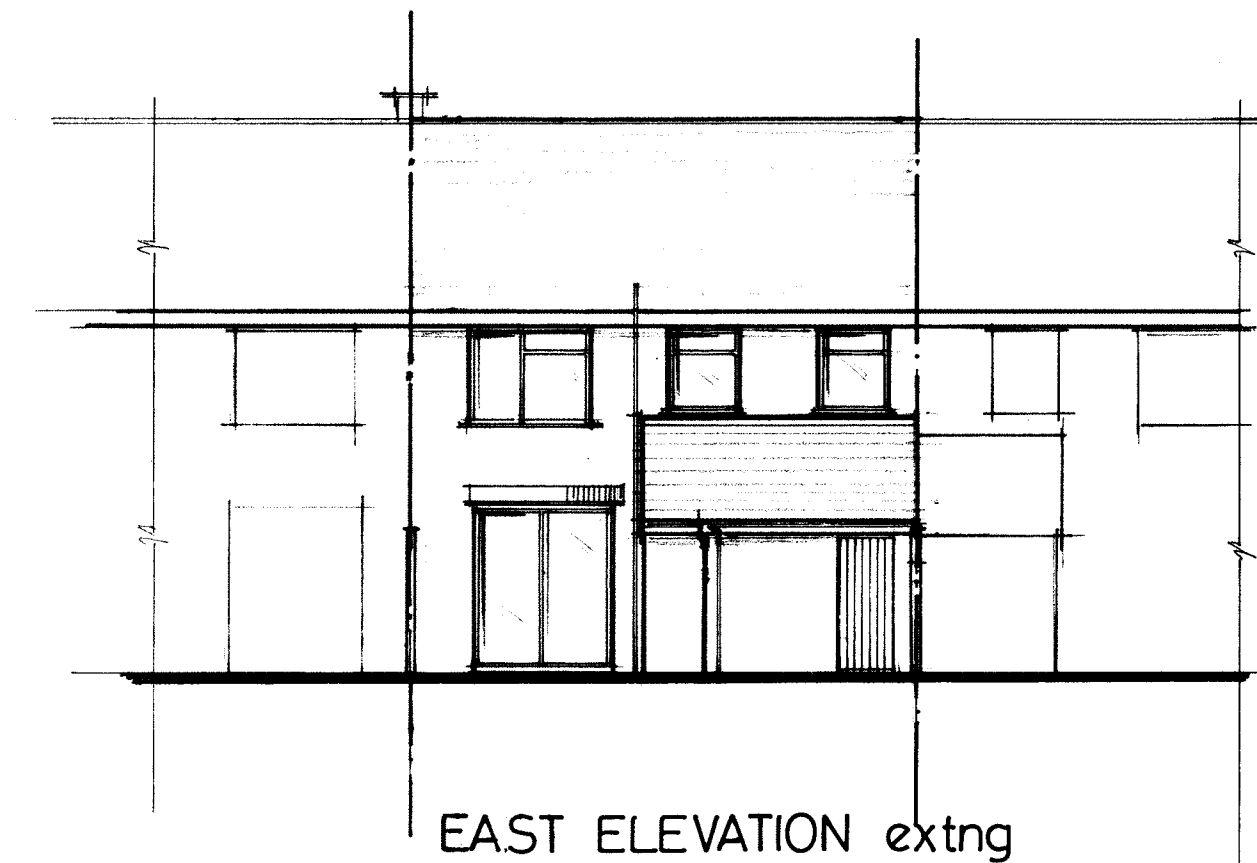


EAST ELEVATION extng

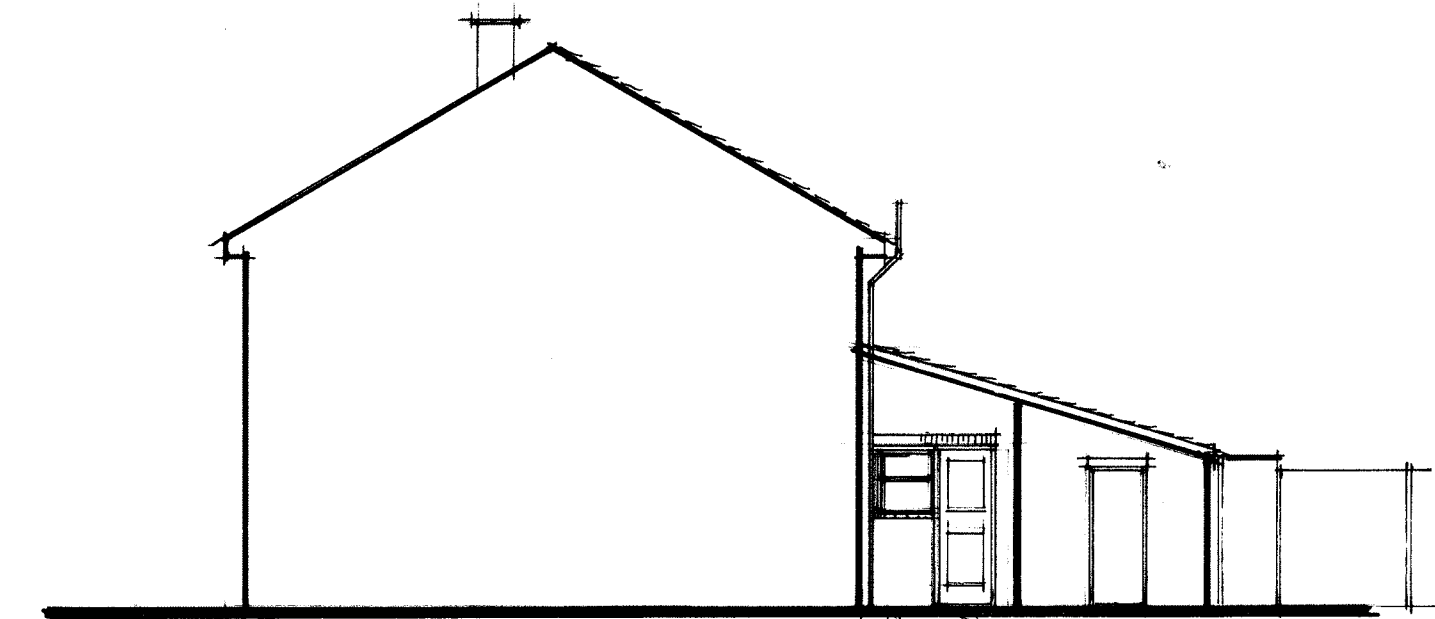


SOUTH ELEVATION extng

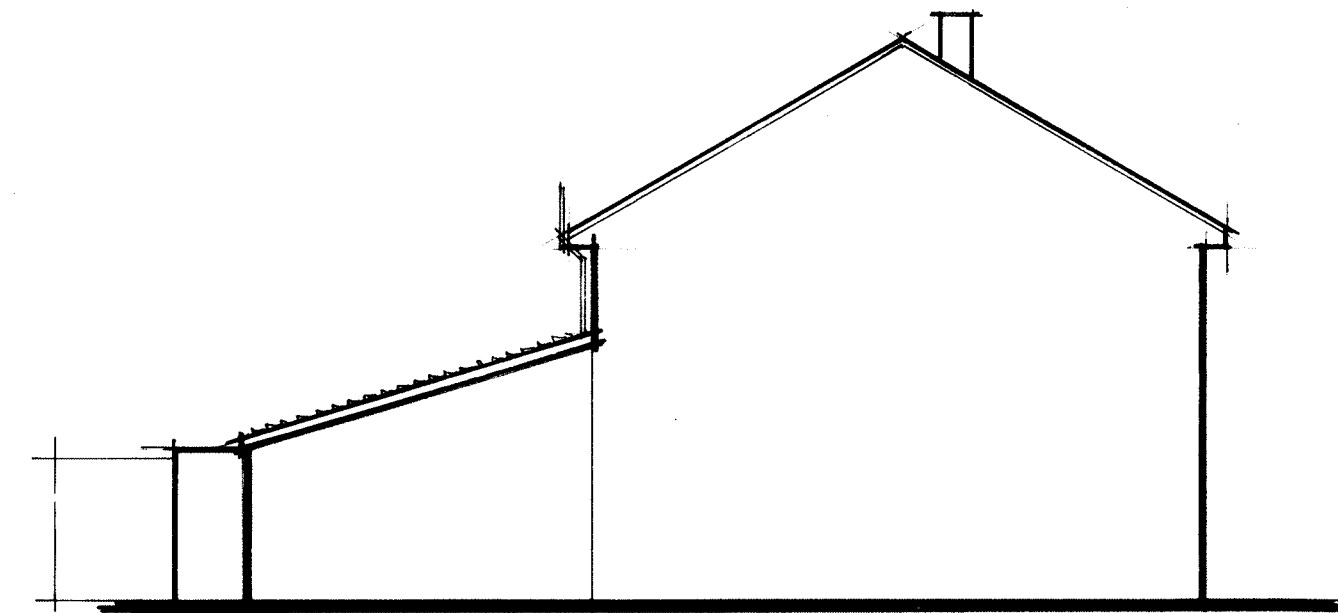


NORTH ELEVATION extng

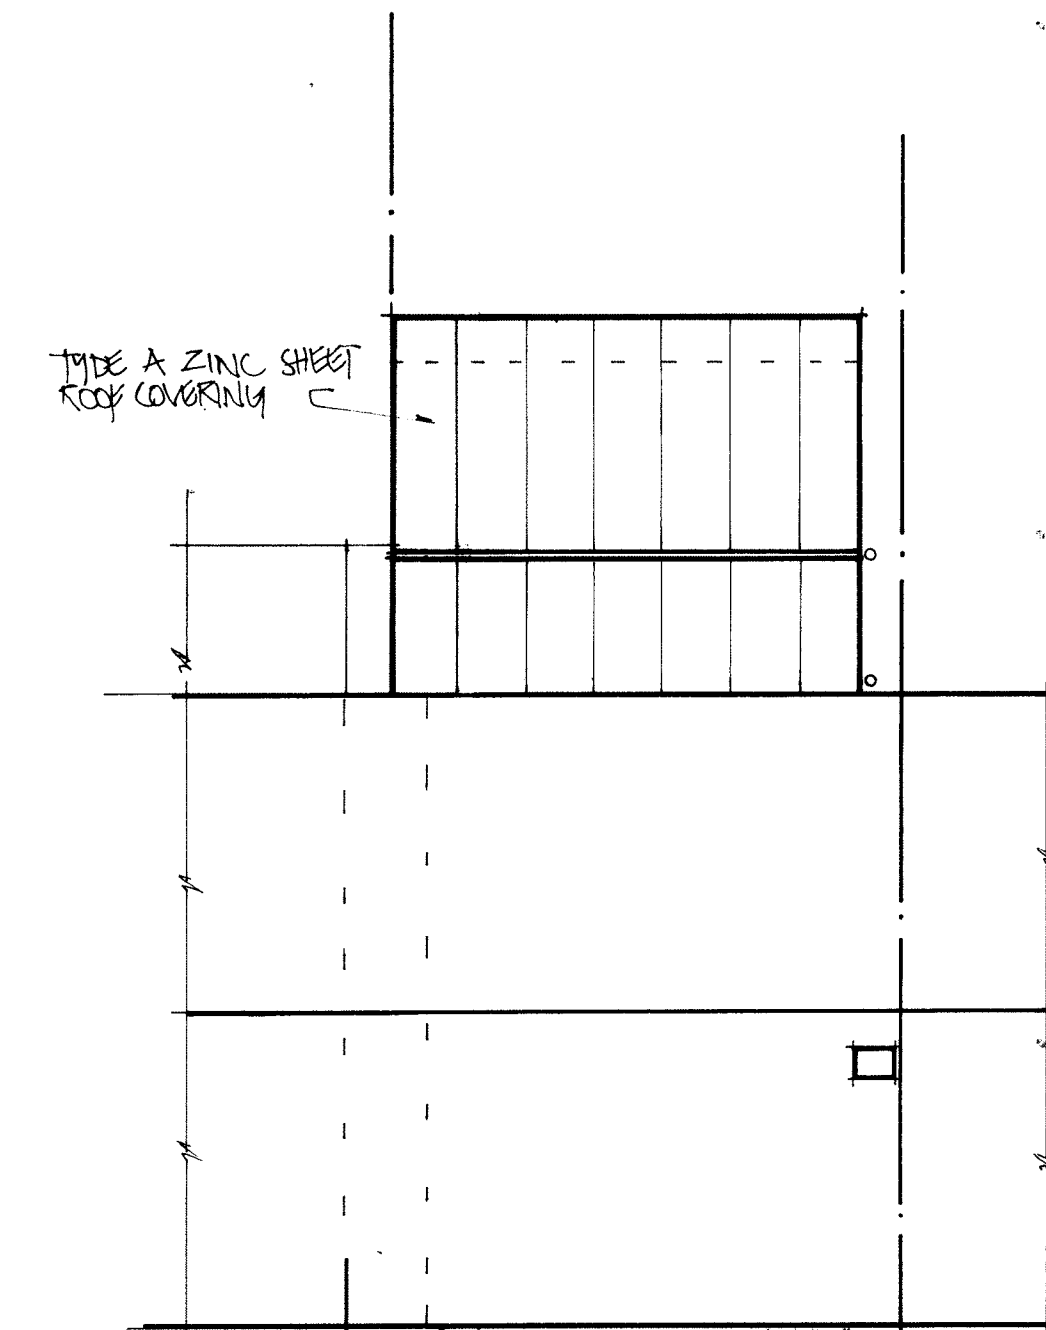


ROOF PLAN prop

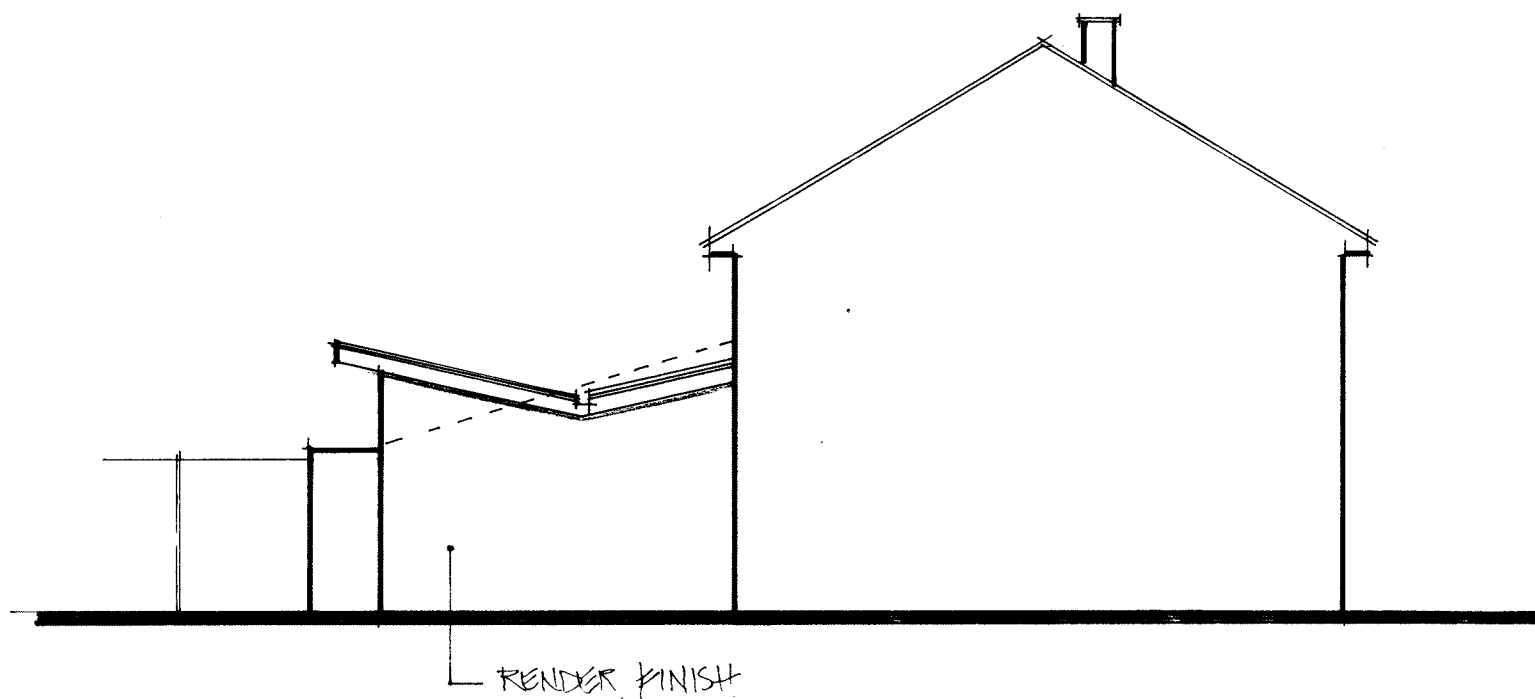


NORTH ELEVATION prop

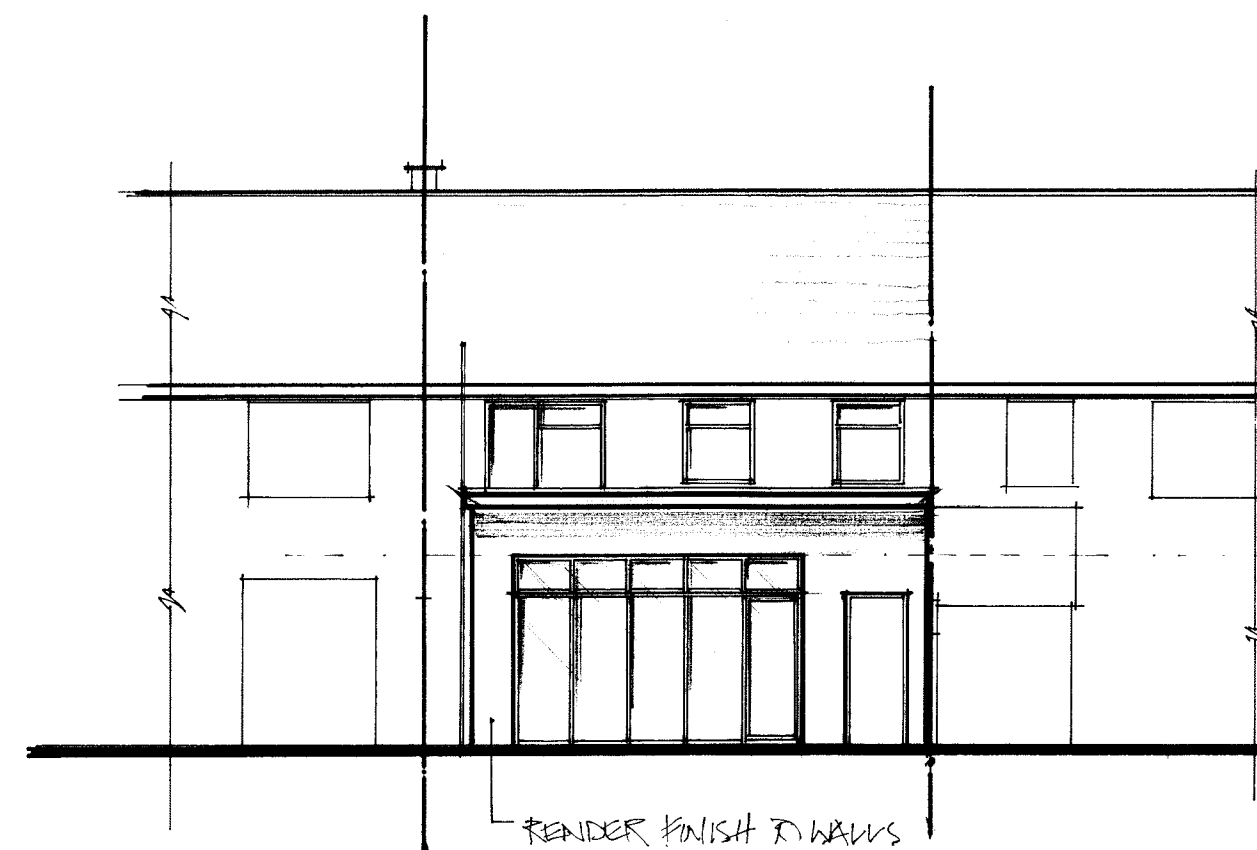

EAST ELEVATION prop

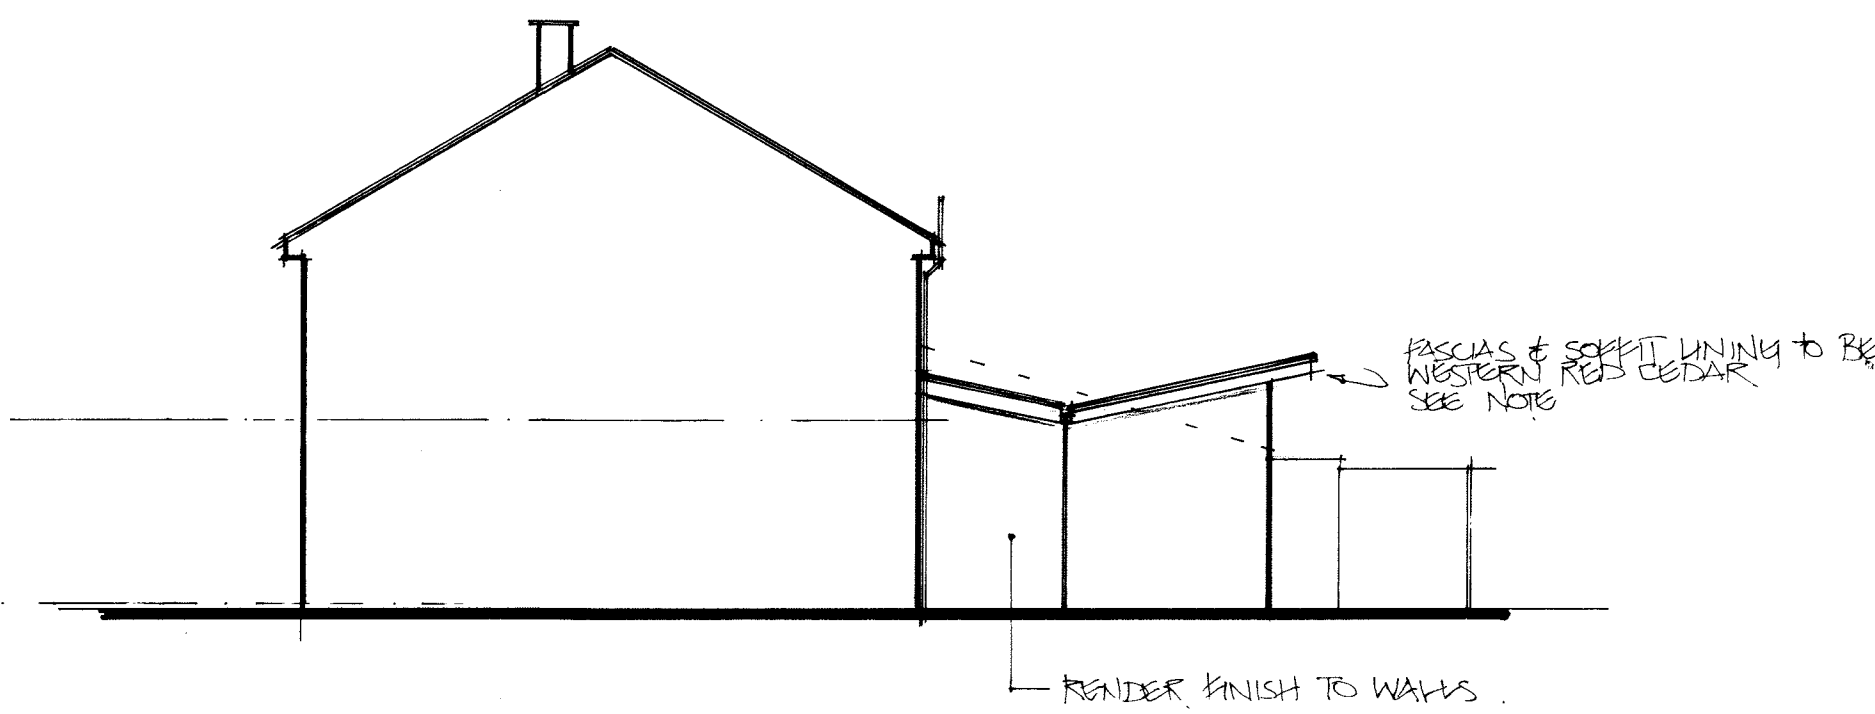

SOUTH ELEVATION prop

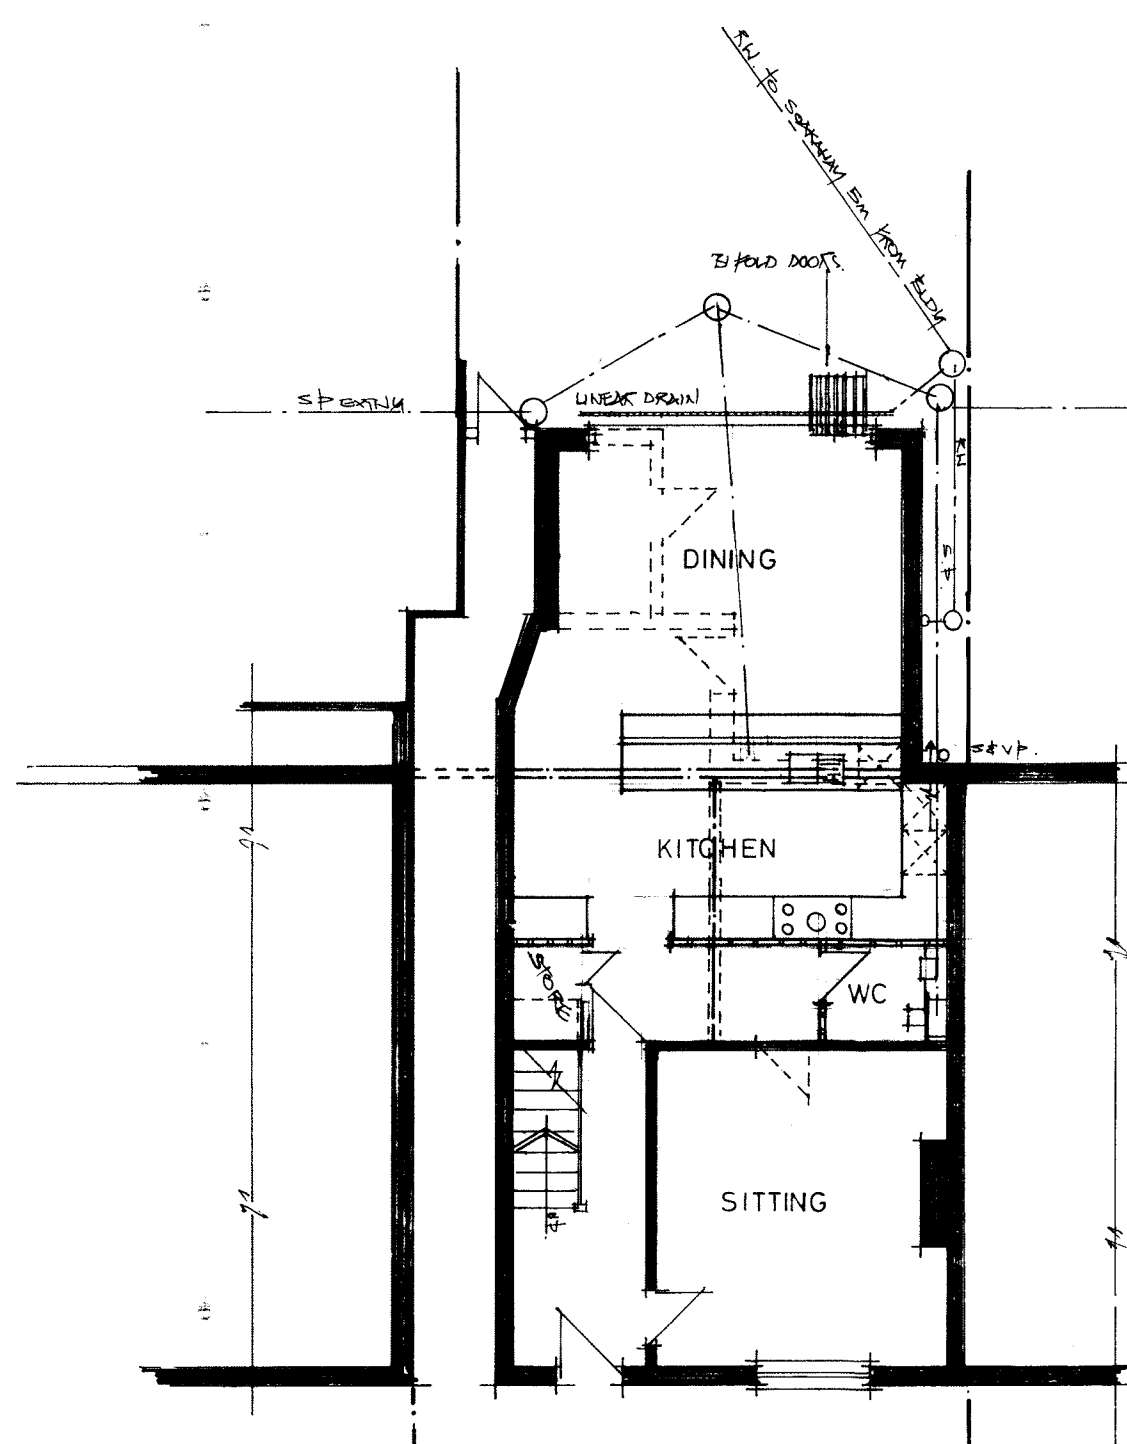

GROUND FLOOR prop

NOTES:  
All dimensions must be checked on site and not scaled from this drawing.  
EXCEPT FOR PLANNING & BUILDING REG. PURPOSES

NOTE: WESTERN RED CEDAR MUST NOT BE IN CONTACT WITH ZINC.

| A | Date | Revisions |
|---|------|-----------|
|   |      |           |

© copyright

Client  
Mr & Mrs B Wooley

Job Title  
Proposed extension to:  
40 ERNEST ROAD  
BEDHAMPTON  
PO9 3TJ

Drawing Title  
PLANS & ELEVATIONS

Scale 1:100 1:500

Date 20 09 13 Drawn by PD

Dwg No. PDC /13/09/126 /01 Rev.