

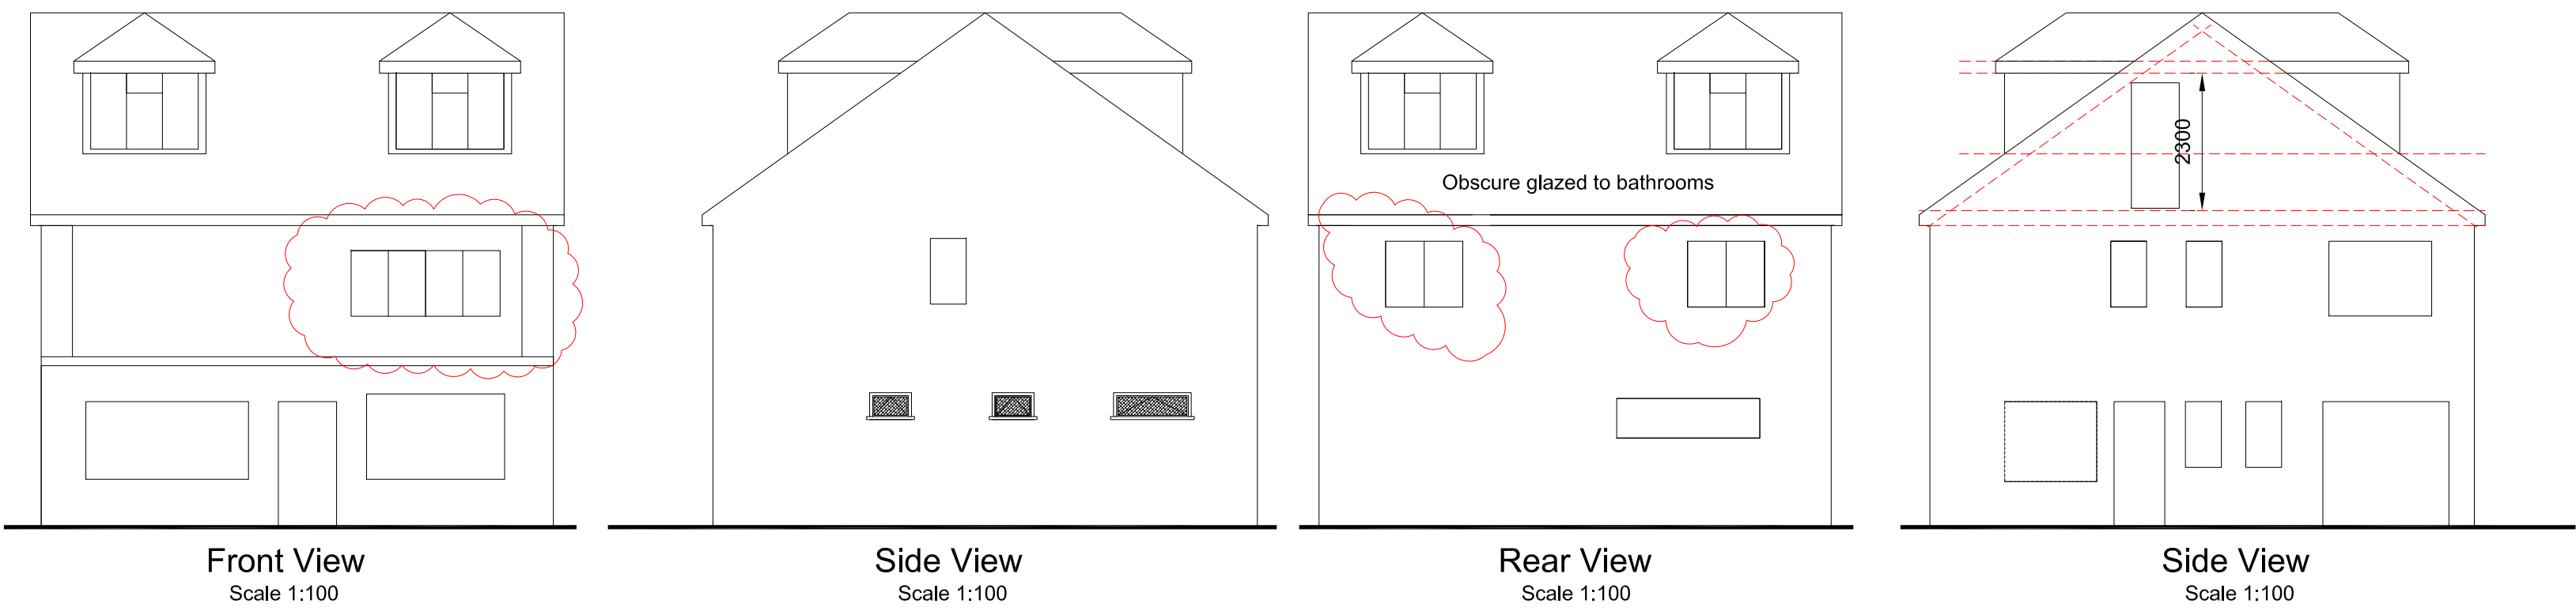


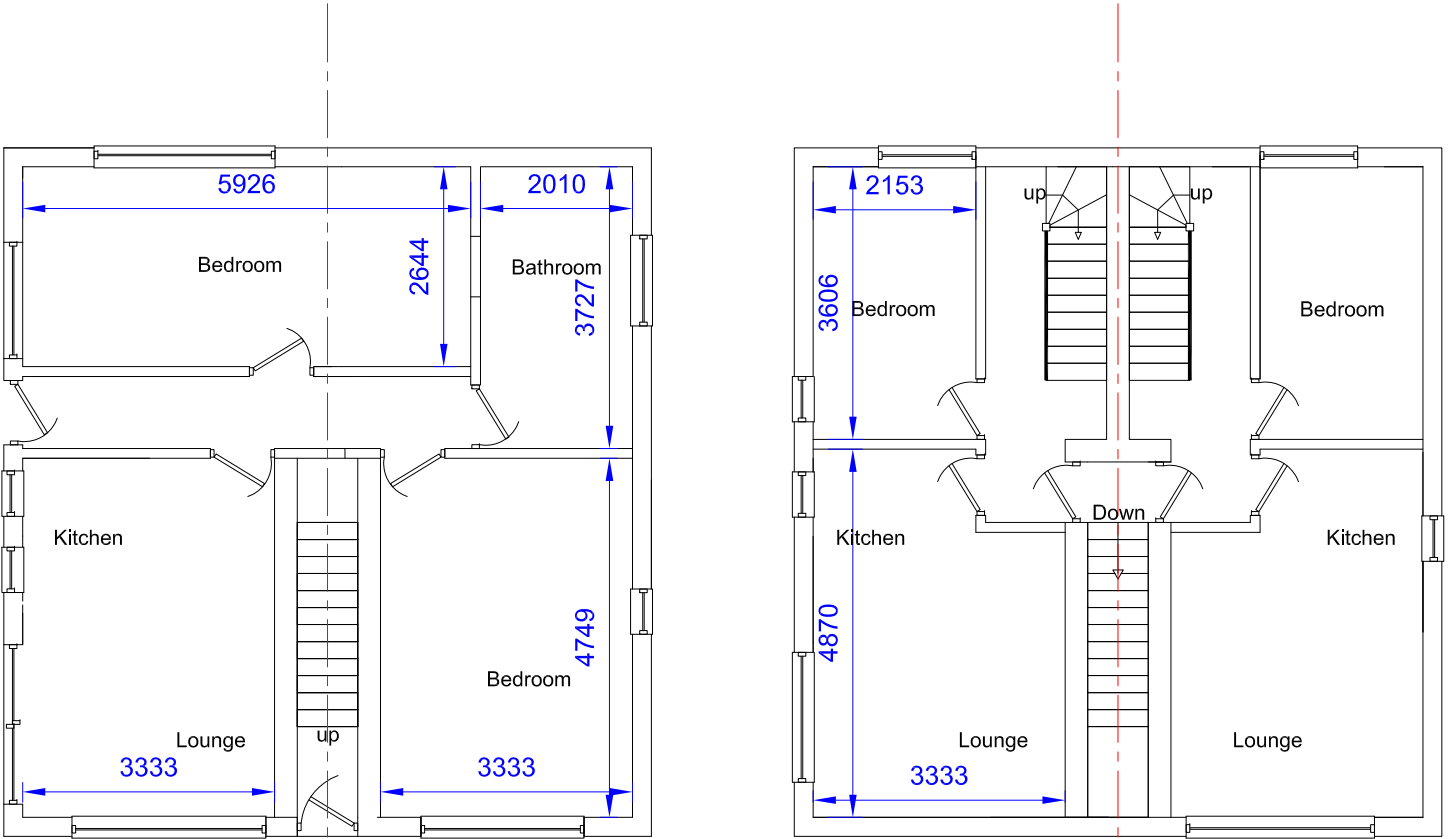


windows made smaller to accommodate staircases for escape routes


Notes
All dimensions and details to be checked on site by builder prior to commencement of works.
This plan must not be acted upon until it has been approved by the Local Authority.
Client to conform to party wall act of 1996 if required.

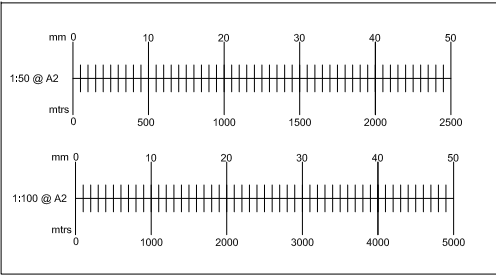


Ground Floor
Scale 1:100

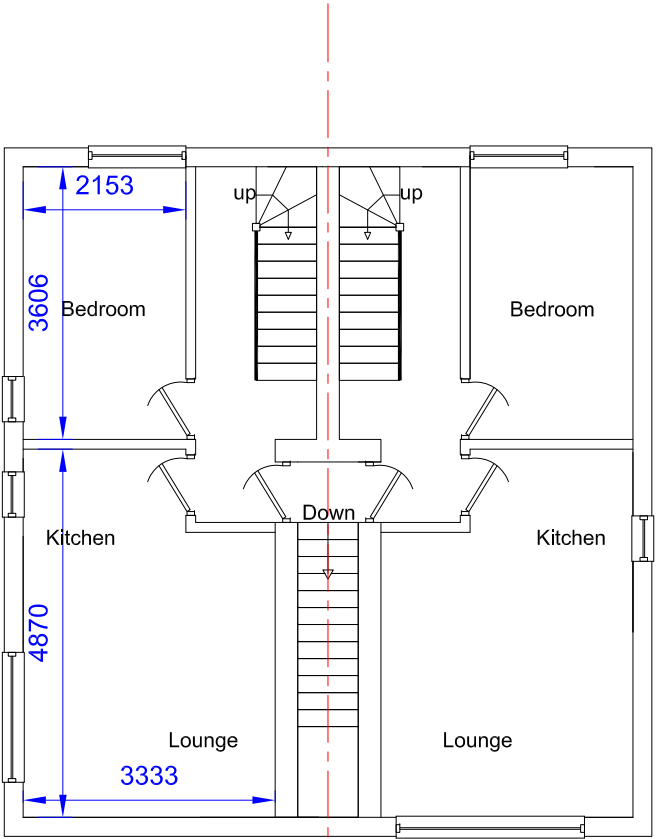

First Floor
Scale 1:100

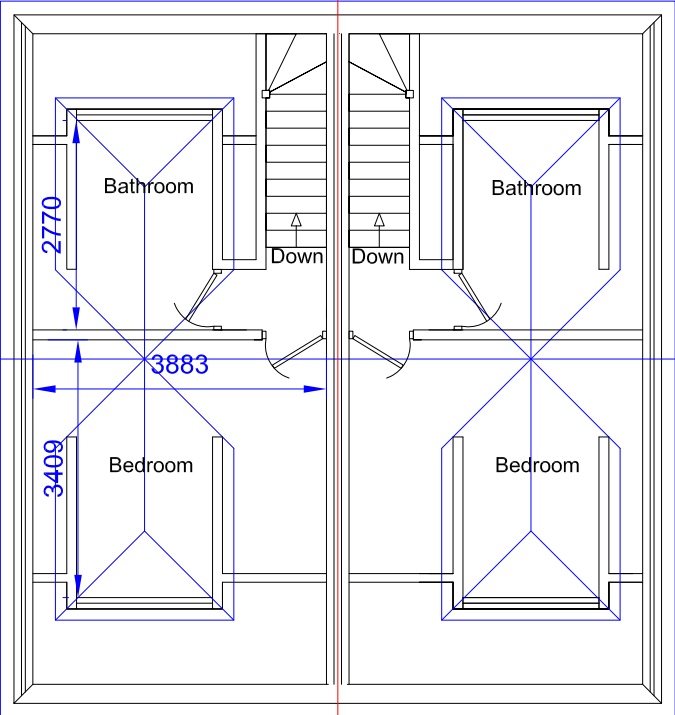

Loft Plan
Scale 1:100

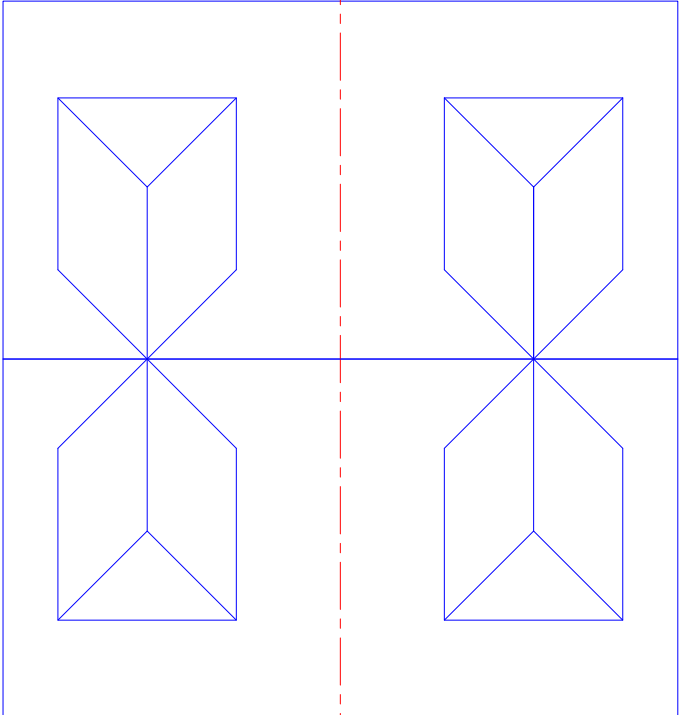

Roof Plan
Scale 1:100

B		
A	20 Sept 2013	Fire escape routes added
	Date	Revisions
Drawing Title.		
Proposed New Roof and conversion to 3 Flats		
SITE ADDRESS		CLIENT ADDRESS
Mr L Butler 44 & 44a Creek Road Hayling Island Hampshire PO11 9RD		
Scale.		
as noted		PAPER SIZE A2
Date.		Drawn by.
May 2013		R.N.S.
Sanders Design Services LTD		
95 Cedar Road Hythe Southampton SO45 3PX		tel 023 8020 7195 fax 023 8020 7195 mobile 07833 912992 e-mail robert@sanders1993.fsnet.co.uk
Drawing No		Revision
Lee sht 2		a