


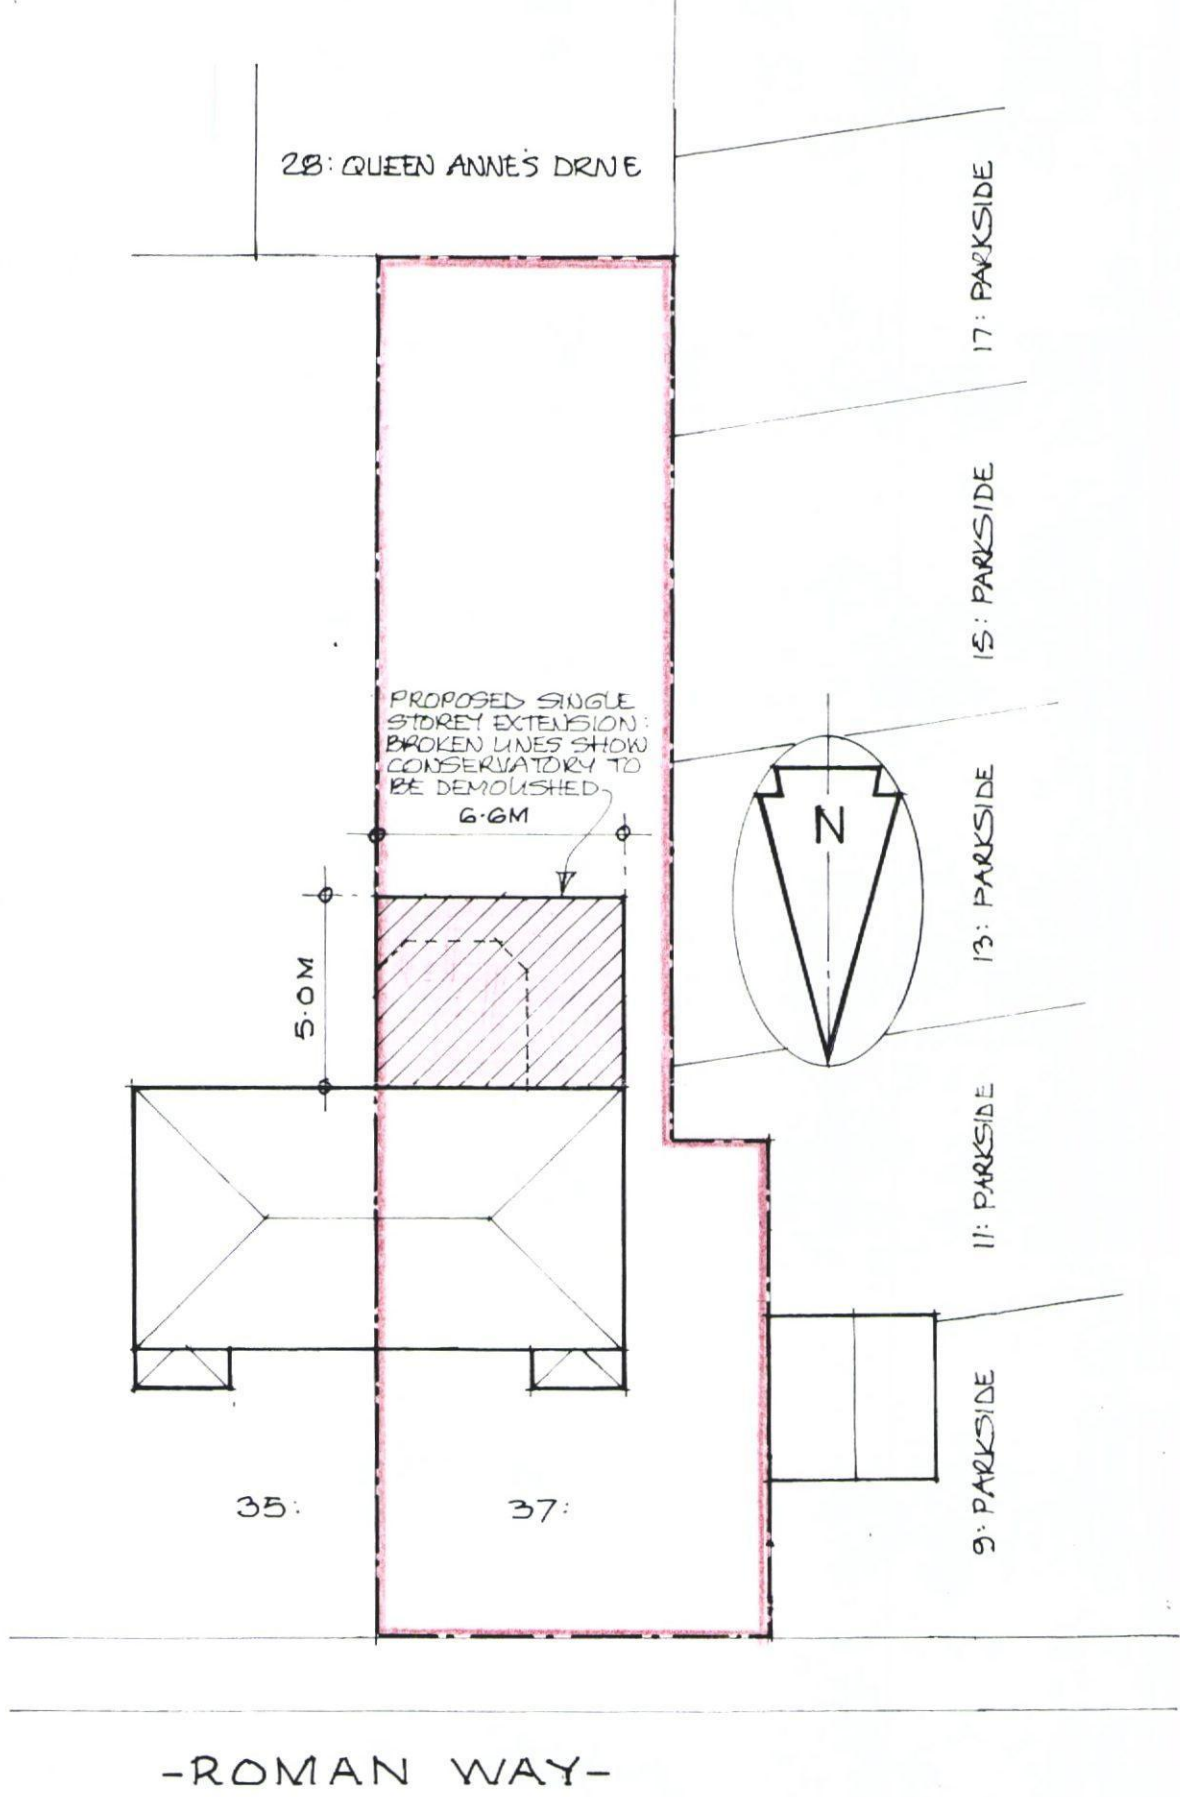

PROPOSED ALTERATIONS & ADDITIONS TO 37 ROMAN WAY,
BEDHAMPTON, HAVANT, PO9 3PR.

Site Plan

Scale 1:200

June 2013