


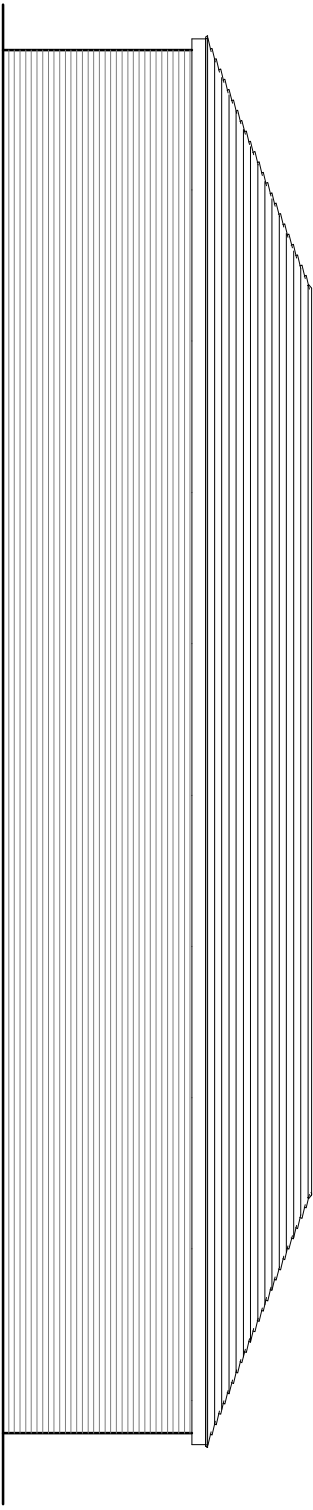


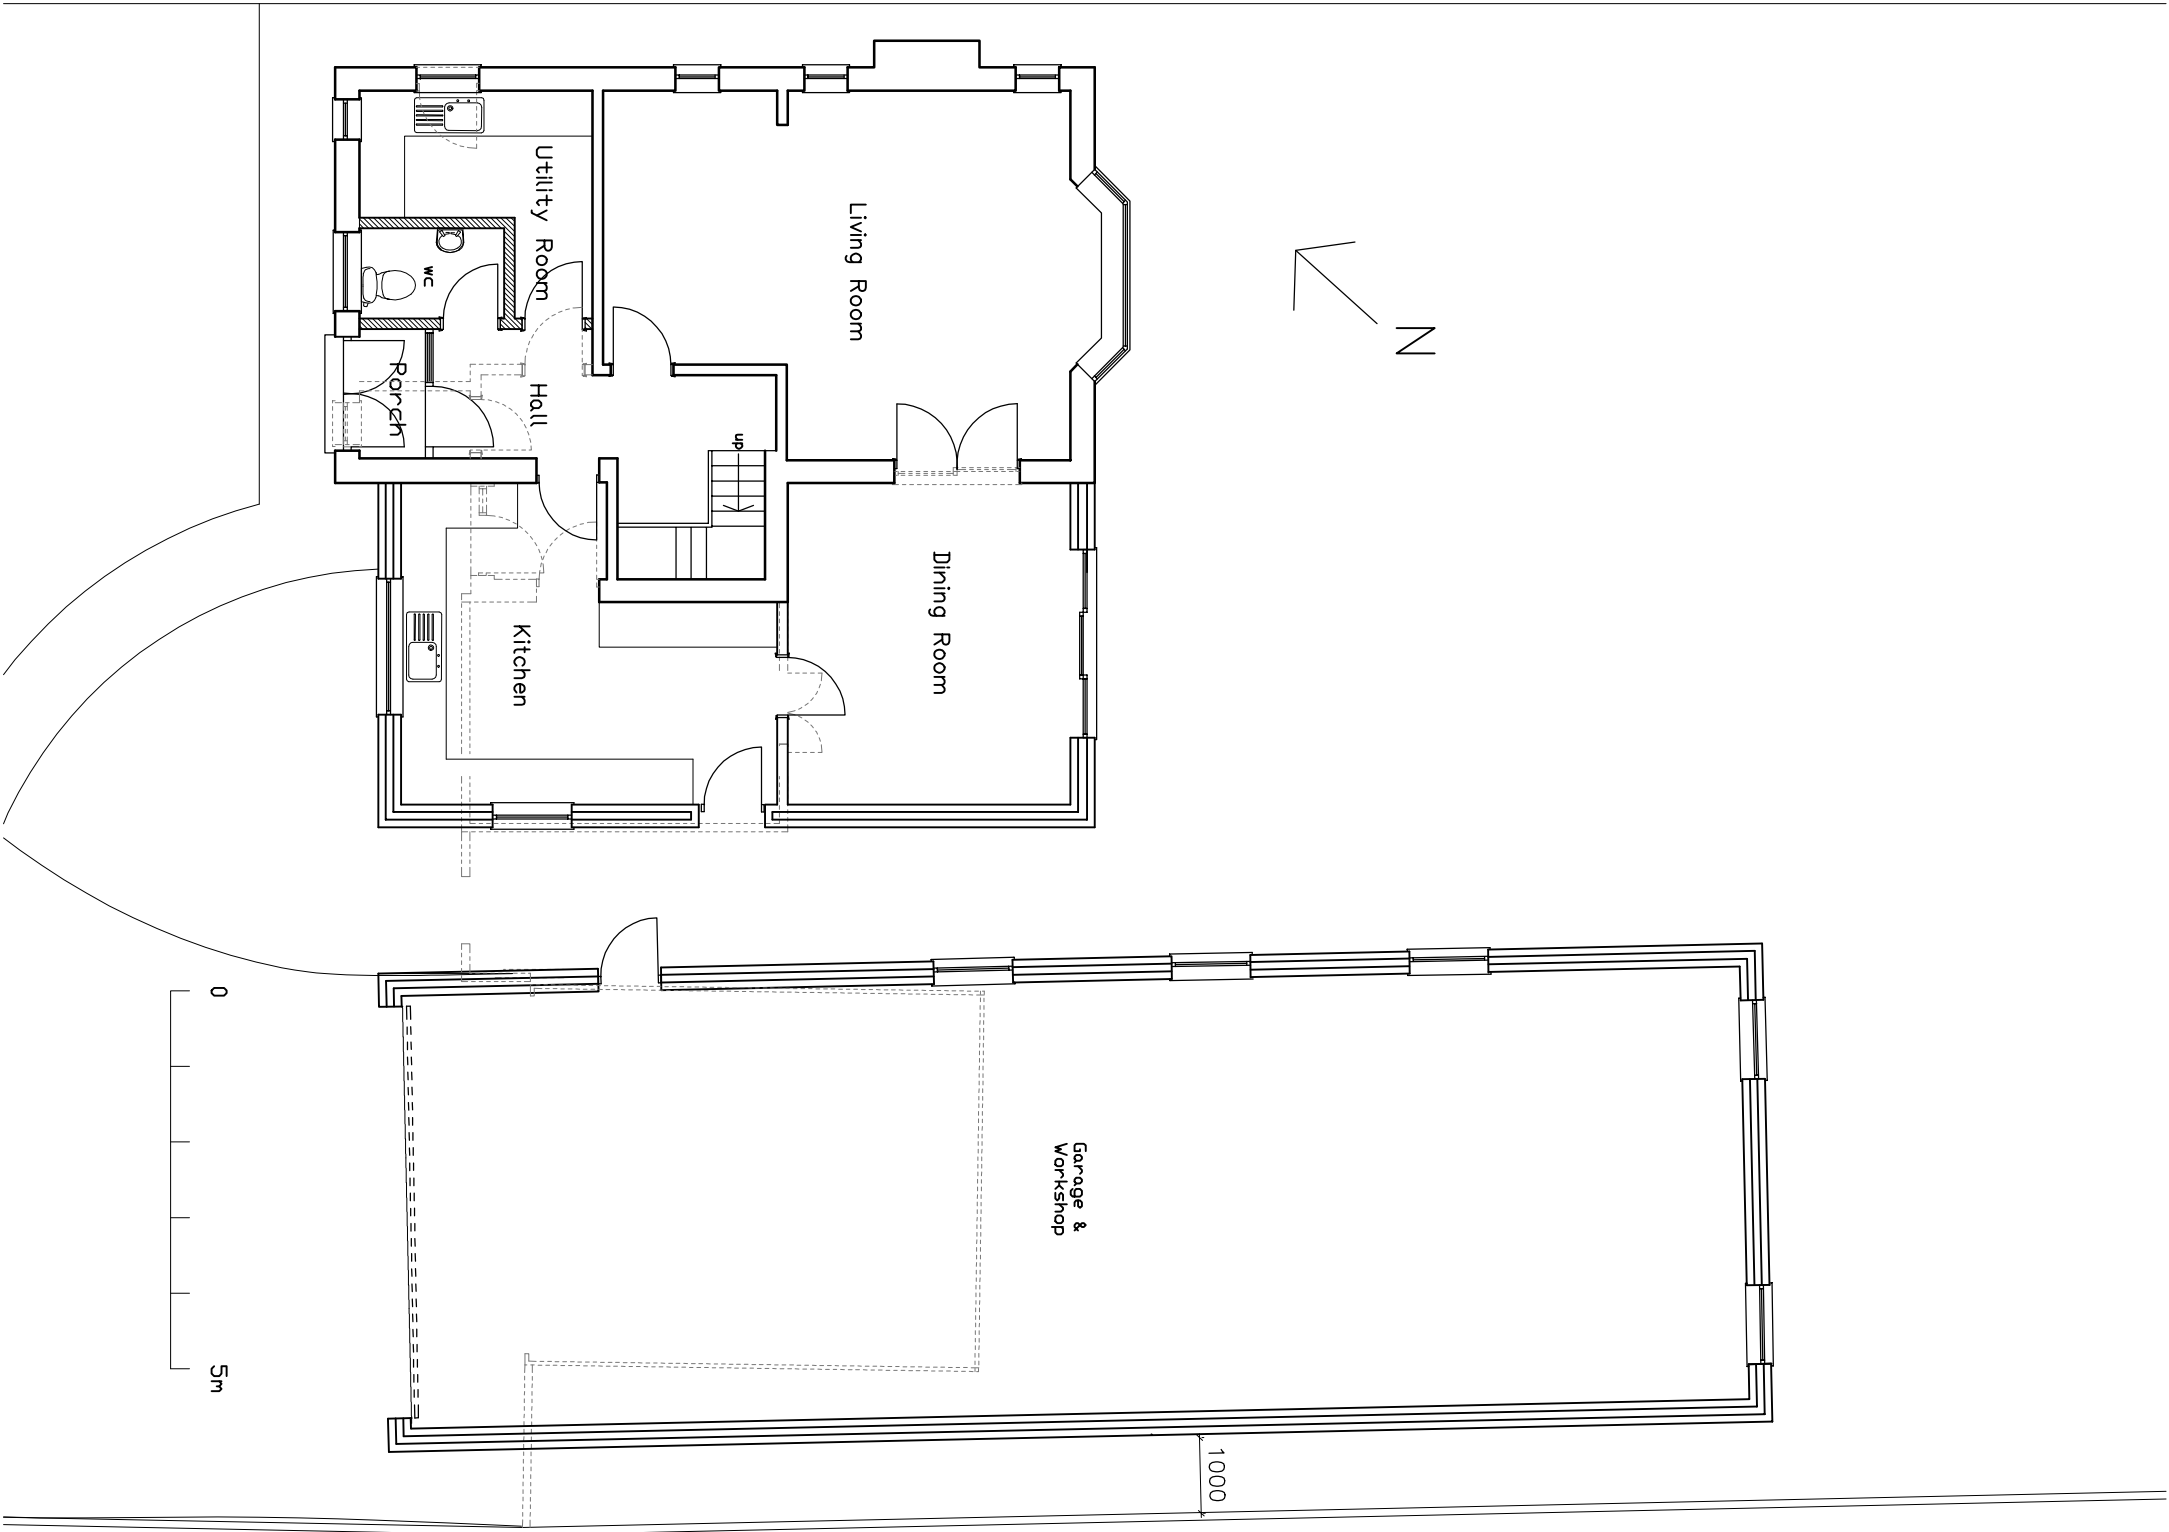

West Elevation of Garage

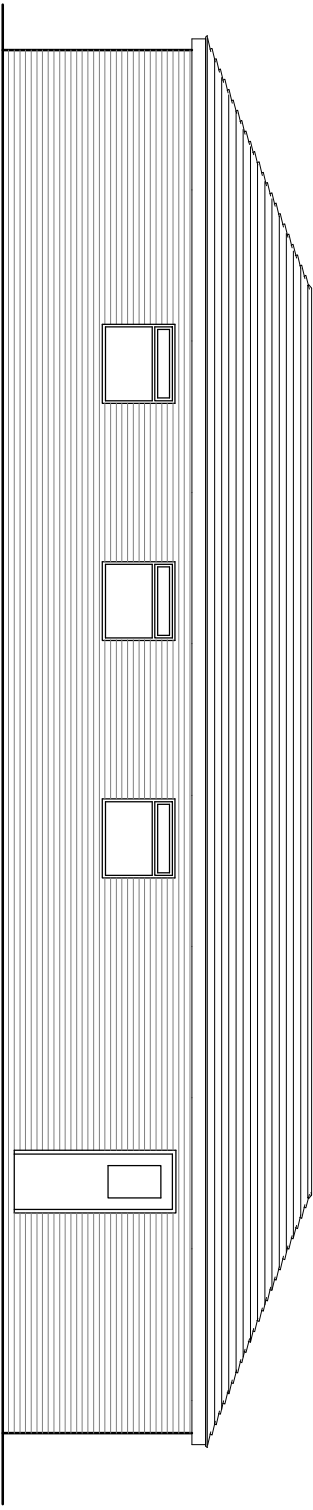

East Elevation of Garage

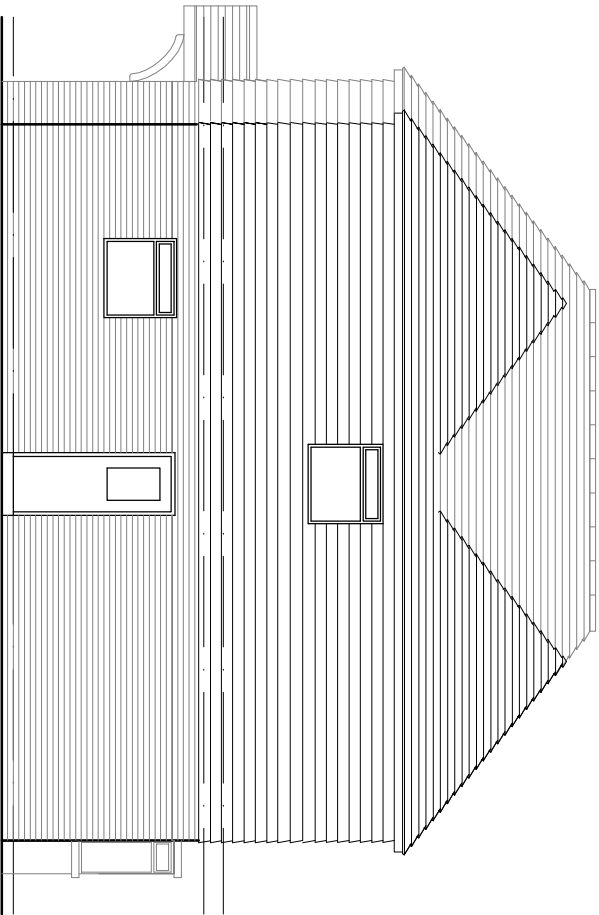

West Elevation as proposed

<i>R.J.N.Day Dip. Arch.</i>			
Proposed extension to No 51 Longwood Avenue Cowplain			
CLIENT	Mr. & Mrs. J. Smith		
TITLE	GF Plan & Elevations		
STATUS	For Planning Application		
SCALES	DATE	DRAWN	
1 : 100	July 2013	RJND	
JOB NO.	DRAWING NO.	REVISION	
0313	07	A	
Original paper size A3			