

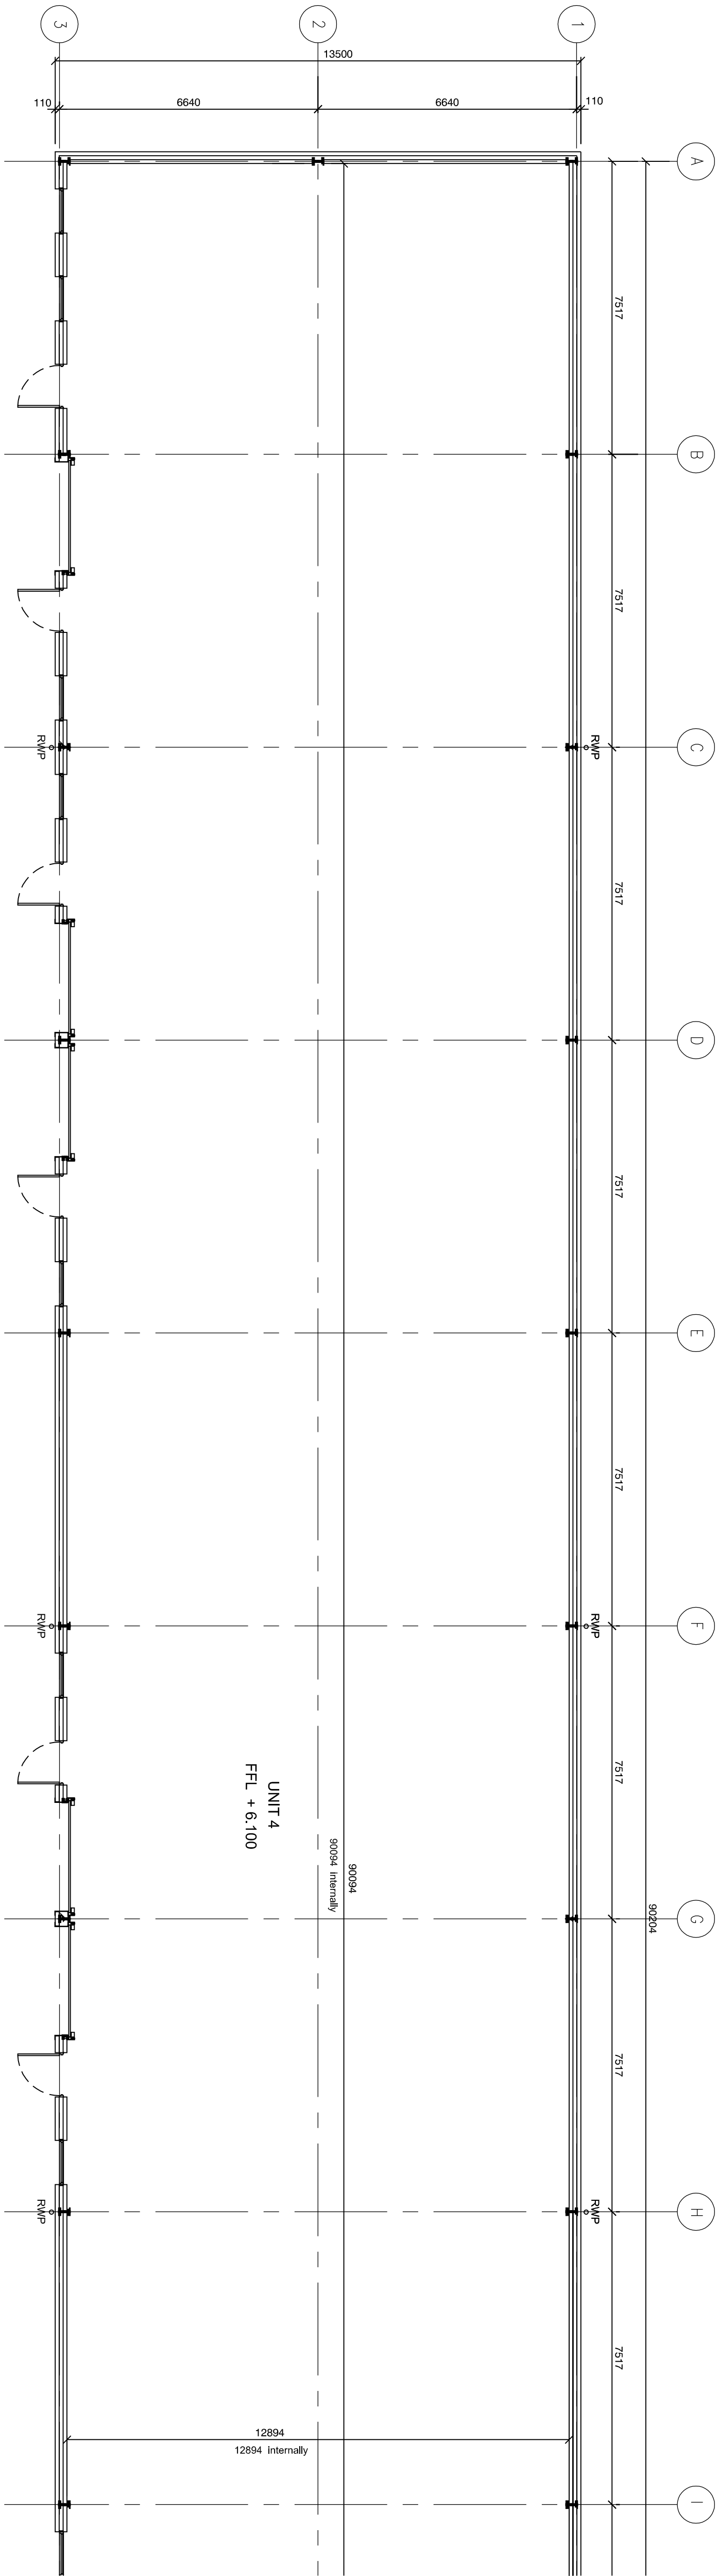


NOTES:
1 GFA = 2,504.5 m2 (27,035 sq ft)
GFA of Unit 3 as a single building
2,441 m2 (26,279 sq ft)
Planning = 2,488 m2
Total Units 3 & 4 = 3,680 m2 (as consented)

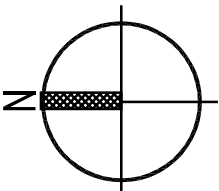

GROUND FLOOR - Unit 4
Scale 1:100

Elevation to service yard

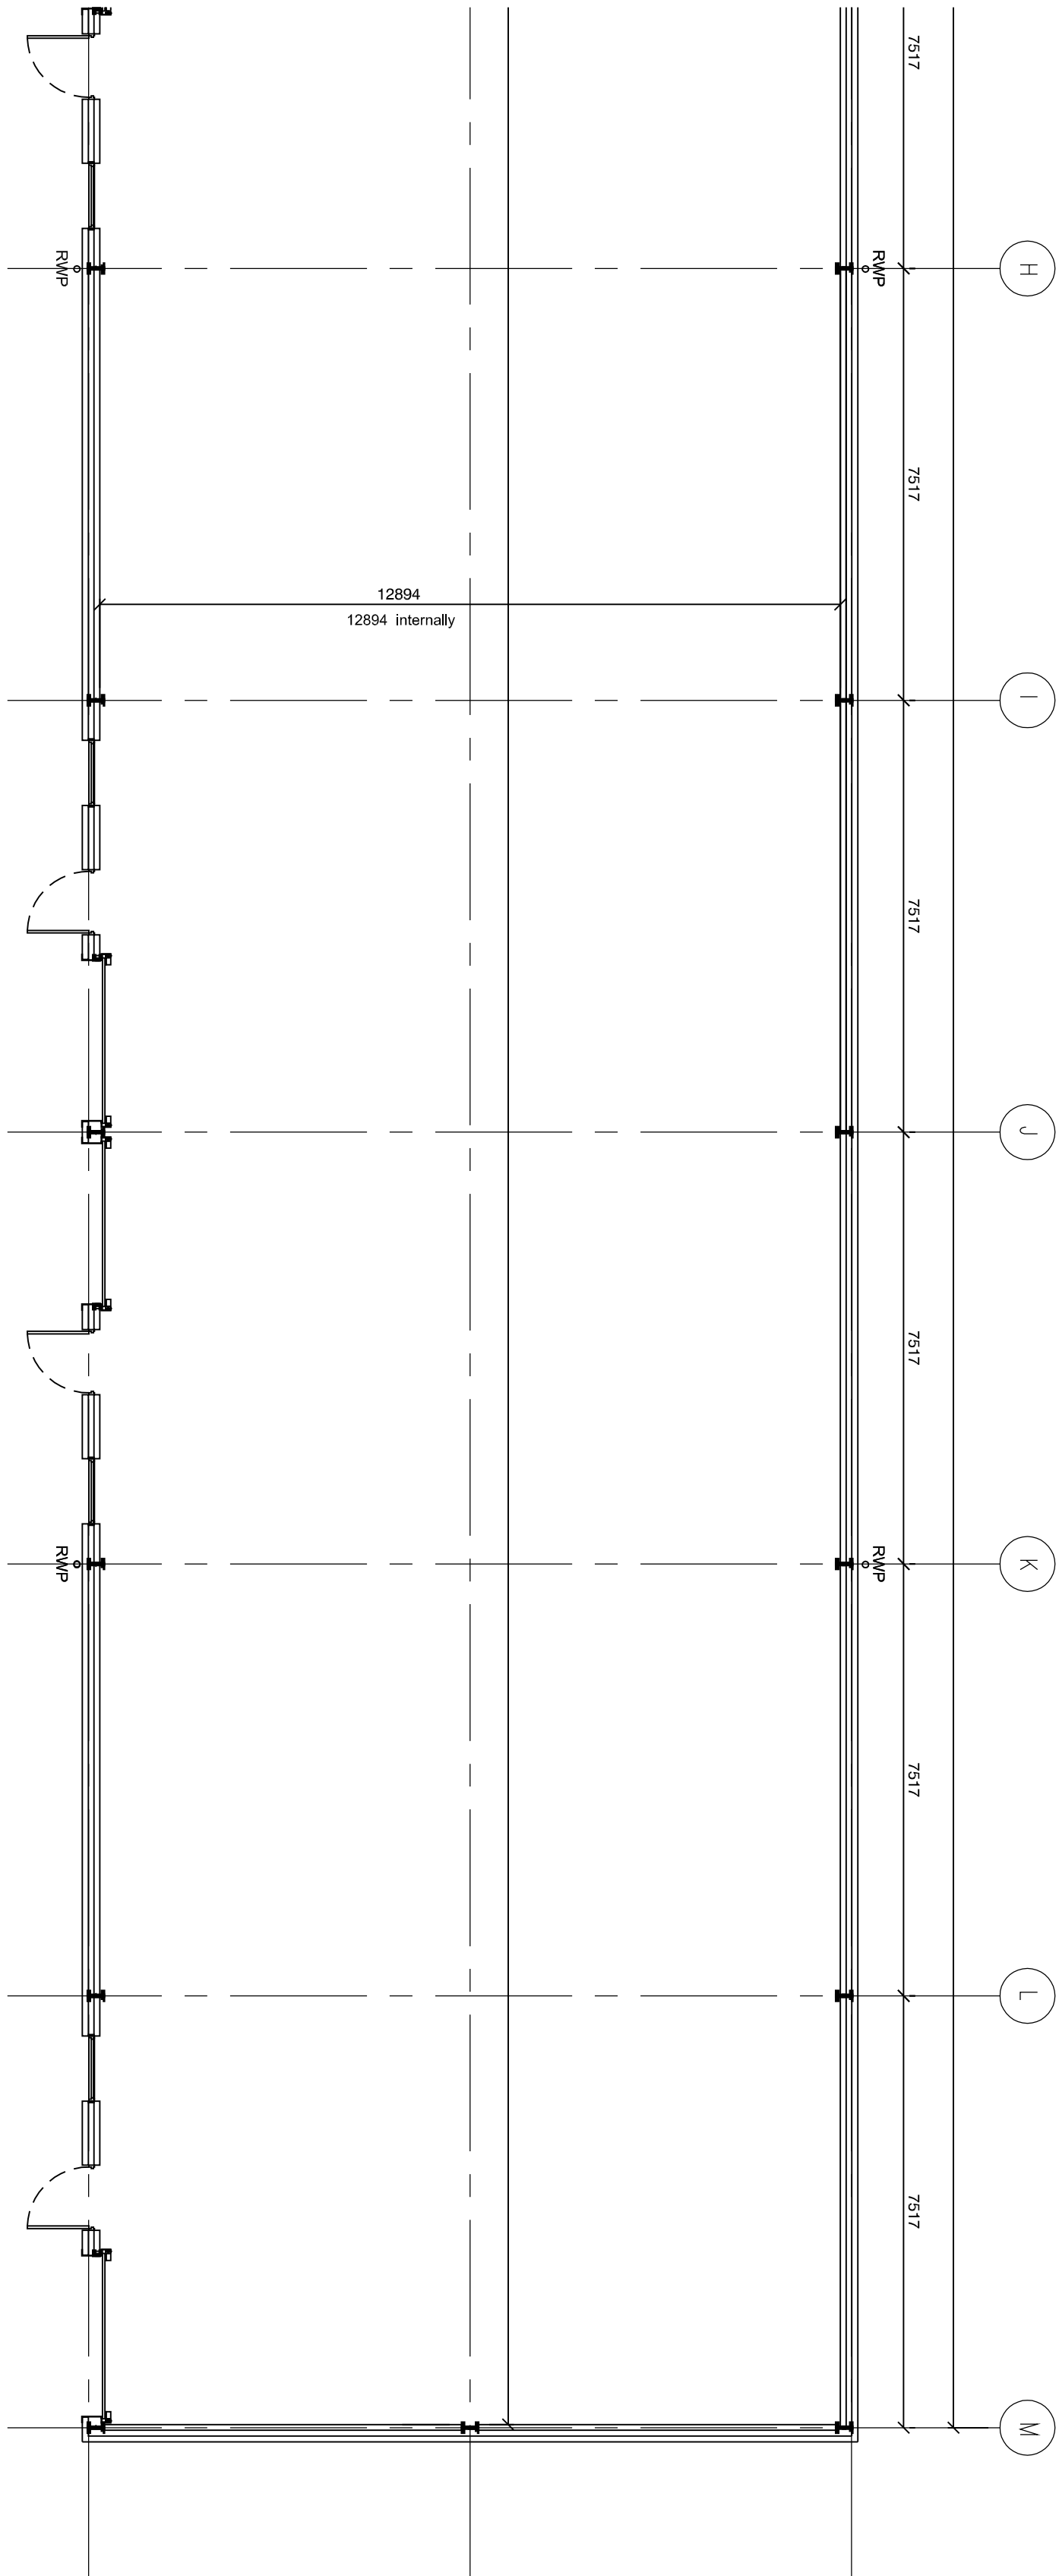

GROUND FLOOR - Unit 4
Scale 1:100

PLANNING

REV	DESCRIPTION	DATE
REVISION		

Drawing no.	Rev.
146 - 400	201
	-

Scale	Drawn	Check
1:100 @ A1	CB	07.10.13

Unit 4
Solent Trade Park
Solent Road
HAVANT

FLOOR PLAN



Ruslington House, Worthing Road, Ruslington, West Sussex, BN16 3PS
Tel No: (01903) 777777 Fax No: (01903) 777700