


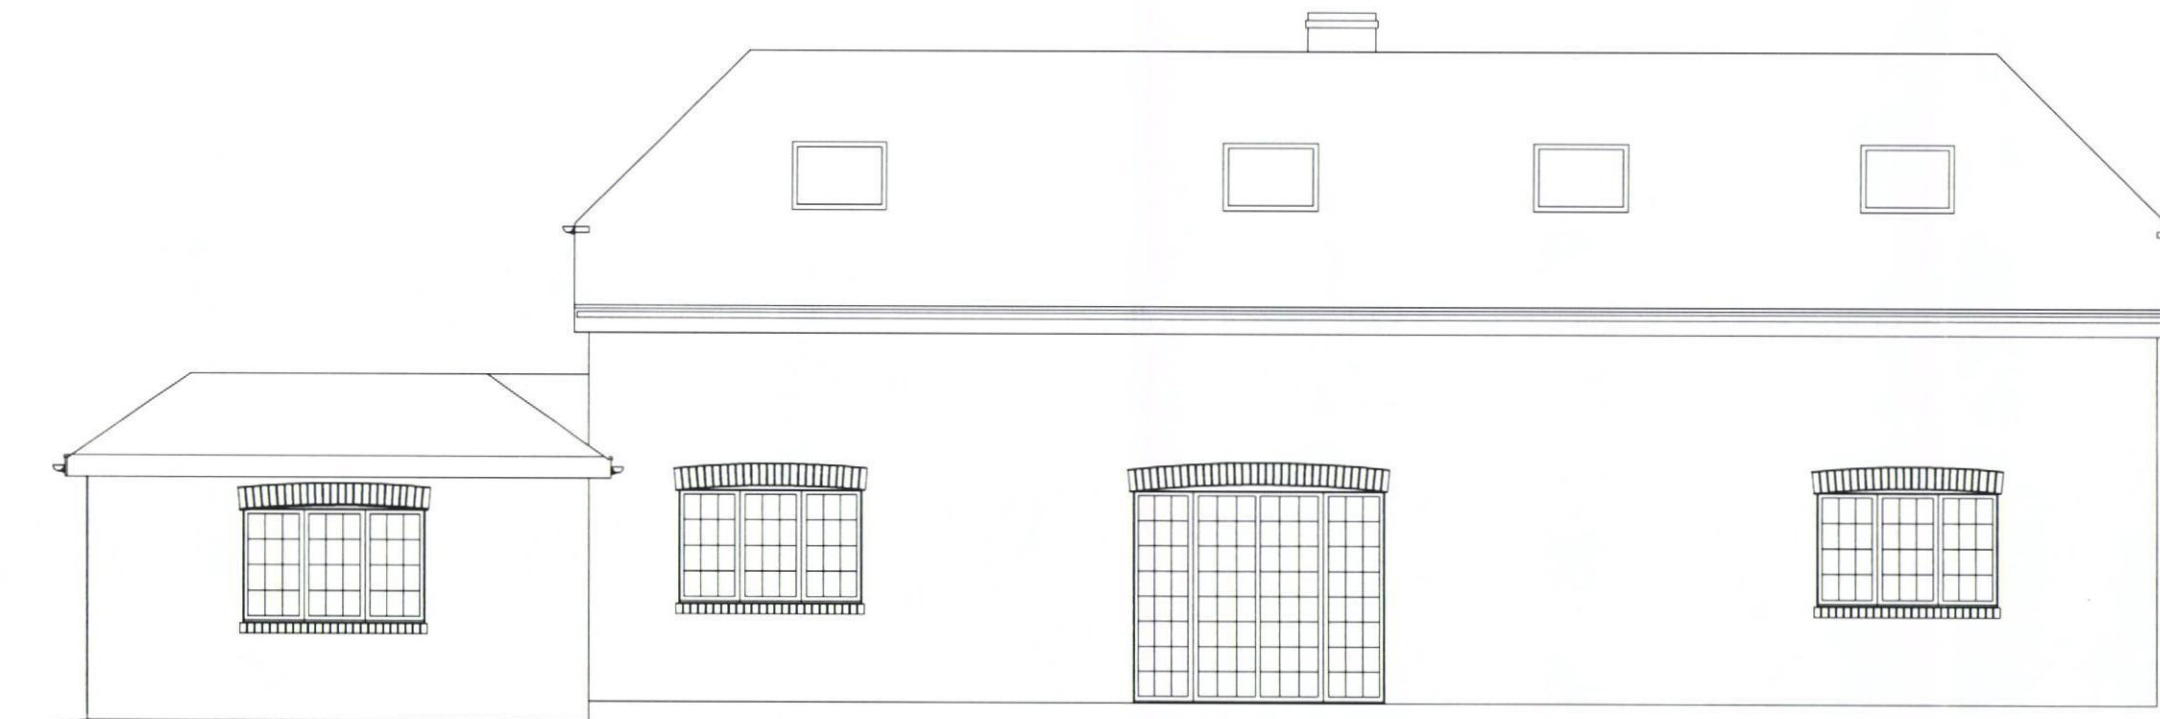

NORTH ELEVATION
Proposed / Existing

HAVANT COUNTY COUNCIL
DEVELOPMENT
21 NOV 2012
RECEIVED

Date	19.11.12	Drawn	EM	Checked		Drawn/checked		Unit	Mrs/Ms. Millers		
Scale	1/75	Drawing title				NORTH ELEVATION				Project	Redwood House - East
	201/27									Address	R New Brighton, Bury, Emsworth, Hants, PO10 7PS

ER
constructions Ltd

5 New Brighton Road,
Emsworth, Hampshire
PO10 7PS
Tel: 02457450662
www.ericconstructions.co.uk