


SECTION DD

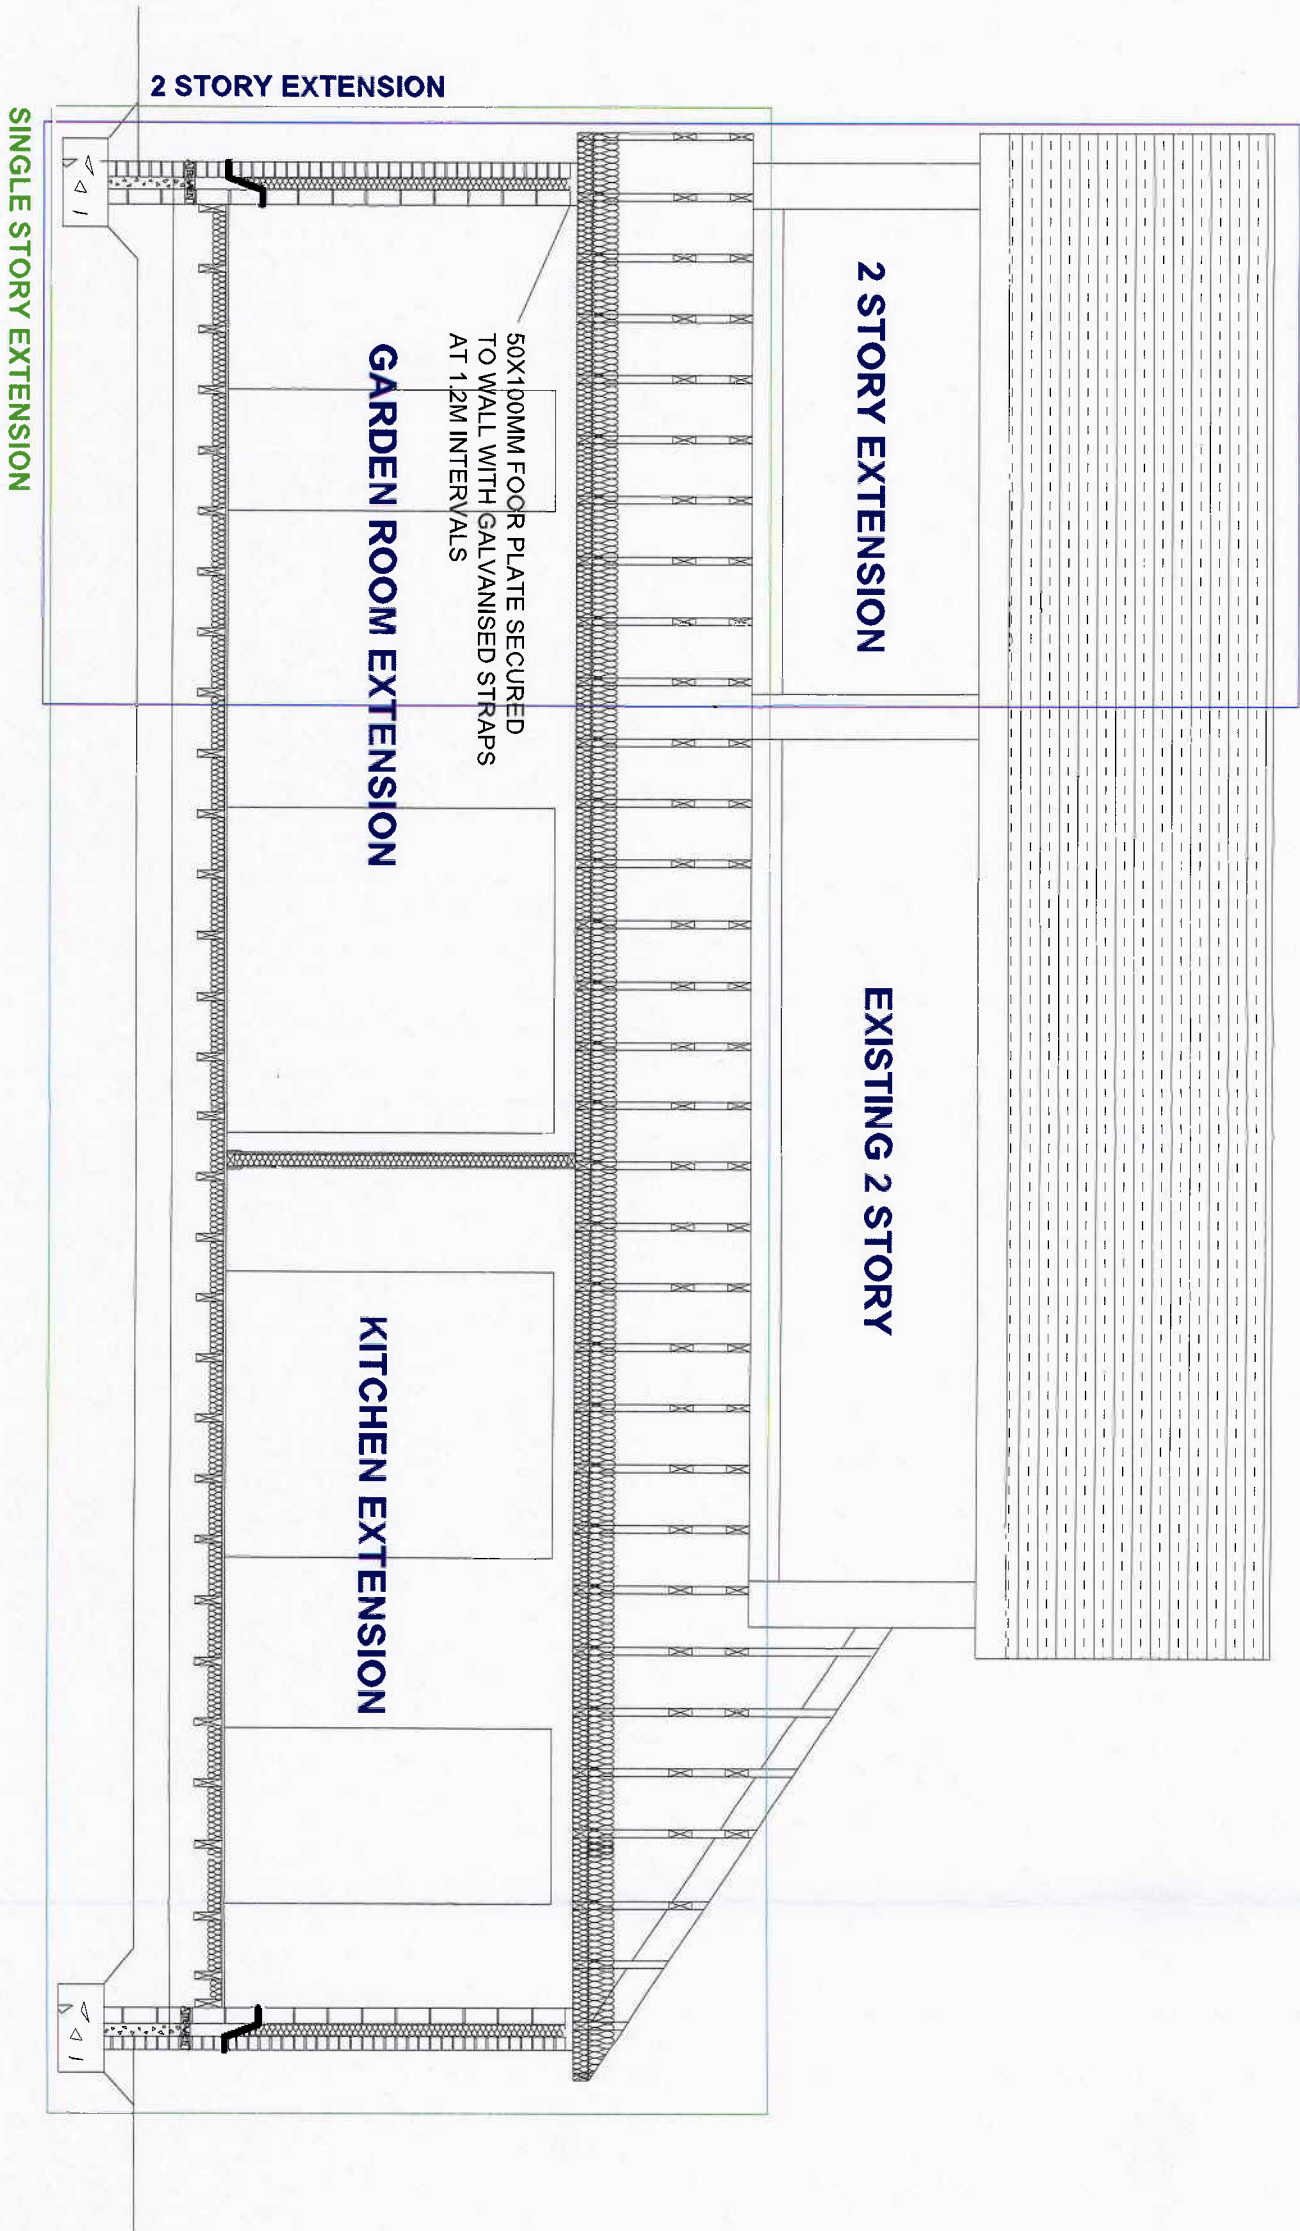

NORTH ELEVATION (SIDE)



SOUTH ELEVATION (SIDE)

RECEIVED
04 MAR 2013
HAVANT BOROUGH COUNCIL
DEVELOPMENT CONTROL

CLIENT **HUGGINS FAMILY, 34 LIDIARDS WAY, PURBROOK**
TITLE **SECTION THROUGH KITCHEN EXTENSION**
SECTION DD

REVISION

DRAWN BY **IAIN SLOANE**

DRAWN DATE **1/2/2013**

SCALE **1:50**

PRINT SIZE **A3**

DWG NO. **SCT DD**