
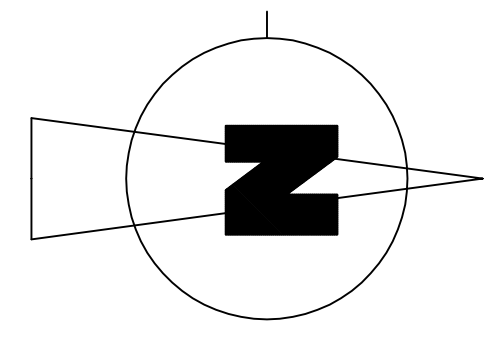


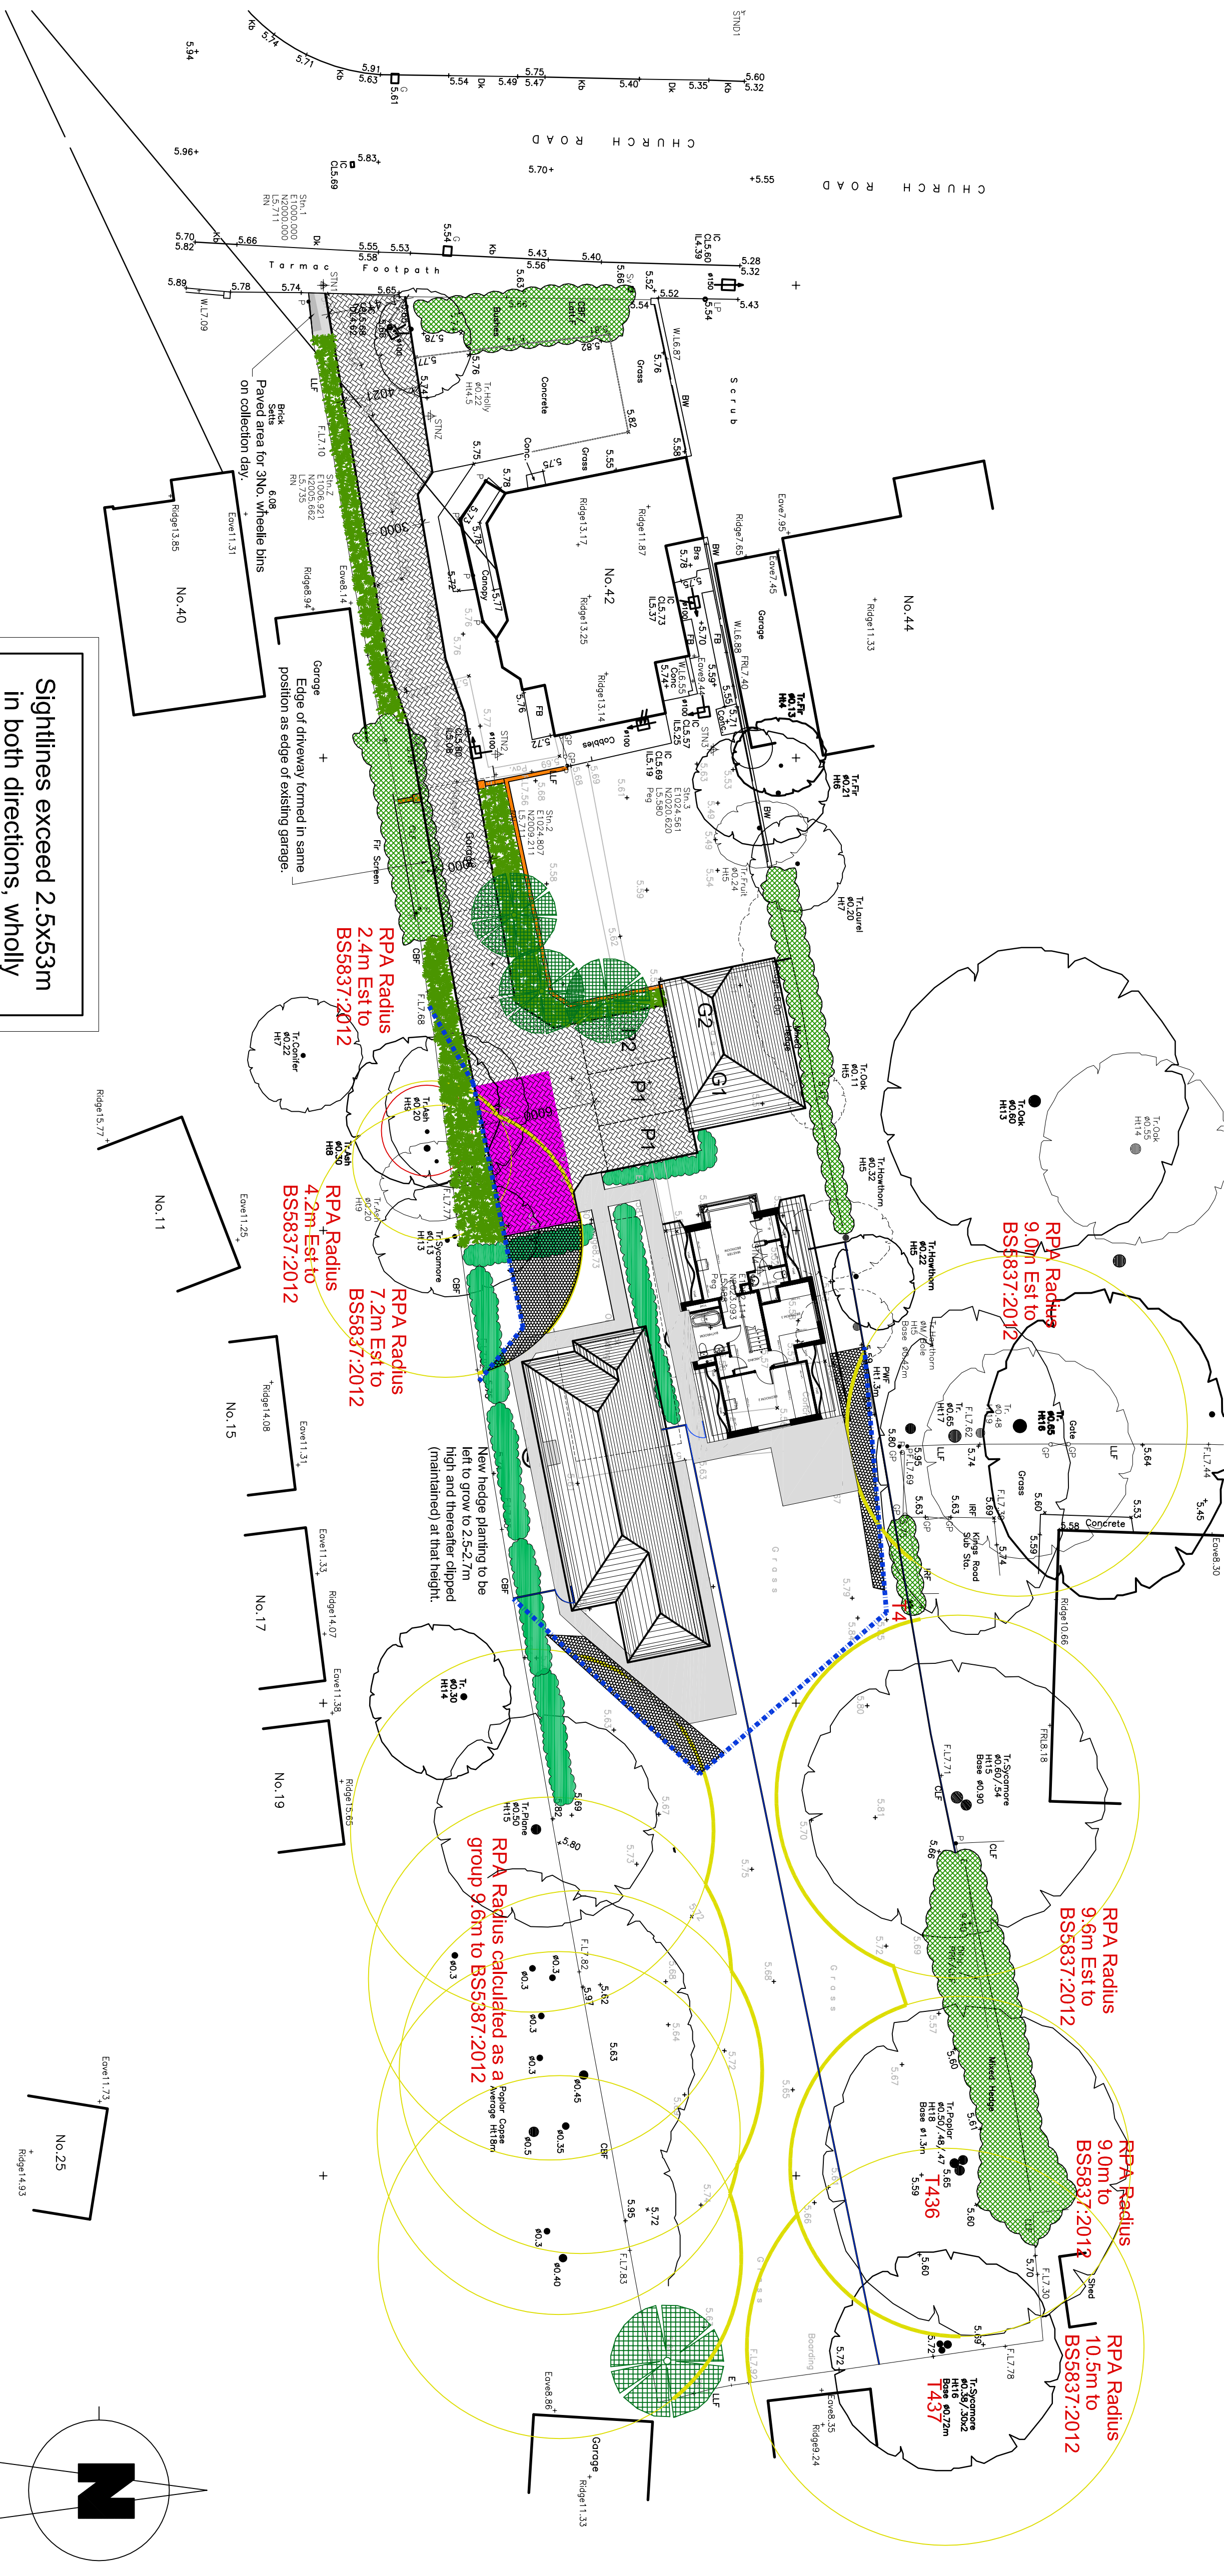


- Denotes proposed new shrub planting.
- Denotes proposed new trees.
- Denotes proposed new hedge planting.
- Denotes existing hedge planting.
- Denotes proposed new 1.8m close board fencing.
- Denotes proposed new permeable block paving.

Denotes permeable block paving laid on a 'Geoweb' as a no dig construction technique within RPA's of trees as arboricultural report.

Denotes proposed new 1.8m high 215mm thick screen wall with brick on edge capping.

Tree protection fencing as arboricultural report.

Ground protection measures as arboricultural report.

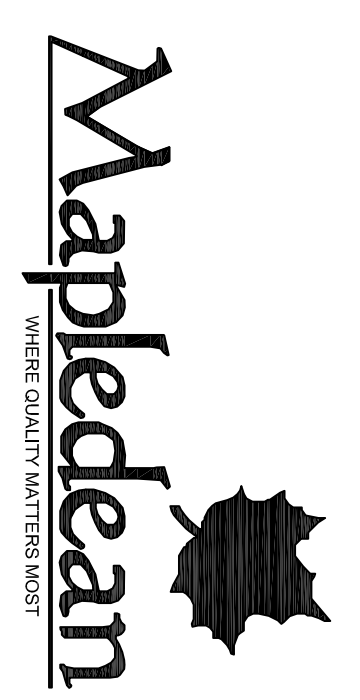

Mapledean Developments Limited
Hollythorns House
New Road, Swannore
Hampshire, SO32 2NW
TEL: 01489 895658 FAX: 01489 895636
EMAIL: enquiries@mapledean.co.uk www.mapledean.co.uk

Job Title:
Land R/O 42 Church Road,
Hayling Island

Description:
Site Plan at First Floor

Scale: As Shown Date: April '12 Drawing No: 102-B