



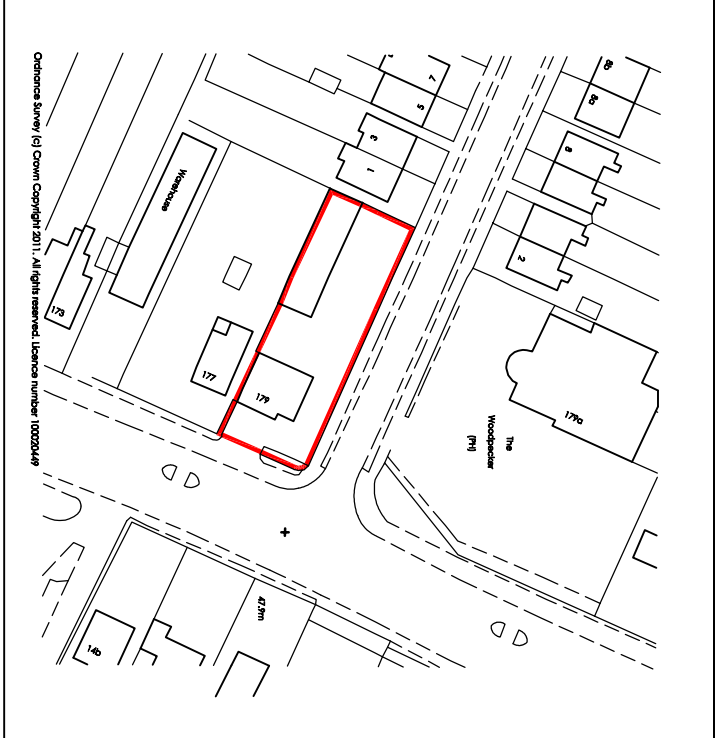


PROPOSED EAST CONTEXT ELEVATION (LONDON ROAD)

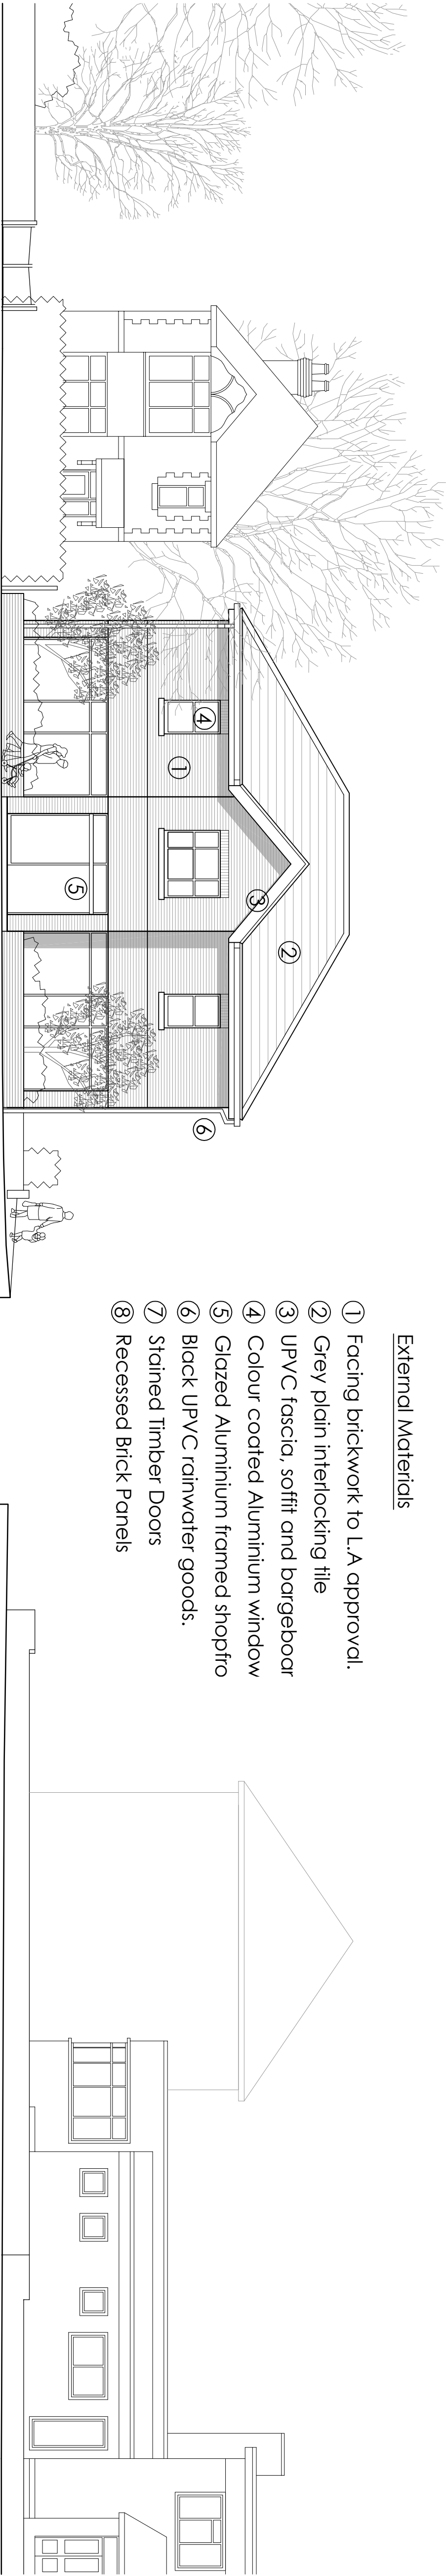


External Materials

- 1 Facing brickwork to L.A approval.
- 2 Grey plain interlocking tile
- 3 UPVC fascia, soffit and bargeboard
- 4 Colour coated Aluminium window
- 5 Glazed Aluminium framed shopfro
- 6 Black UPVC rainwater goods.
- 7 Stained Timber Doors
- 8 Recessed Brick Panels

PROPOSED EAST ELEVATION (LONDON ROAD)

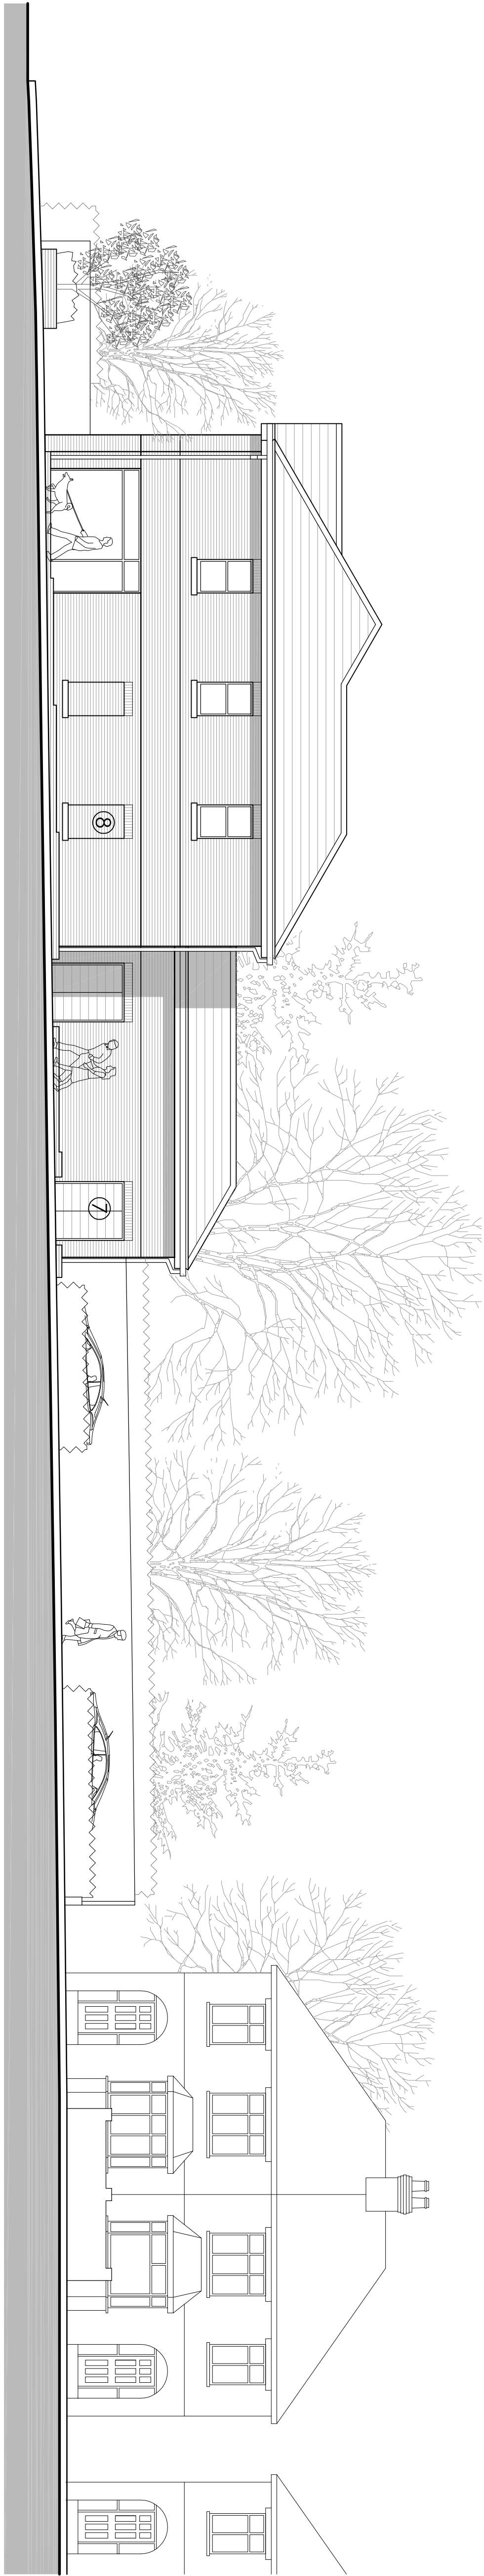

PROPOSED NORTH ELEVATION (ROWLANDS AVENUE)

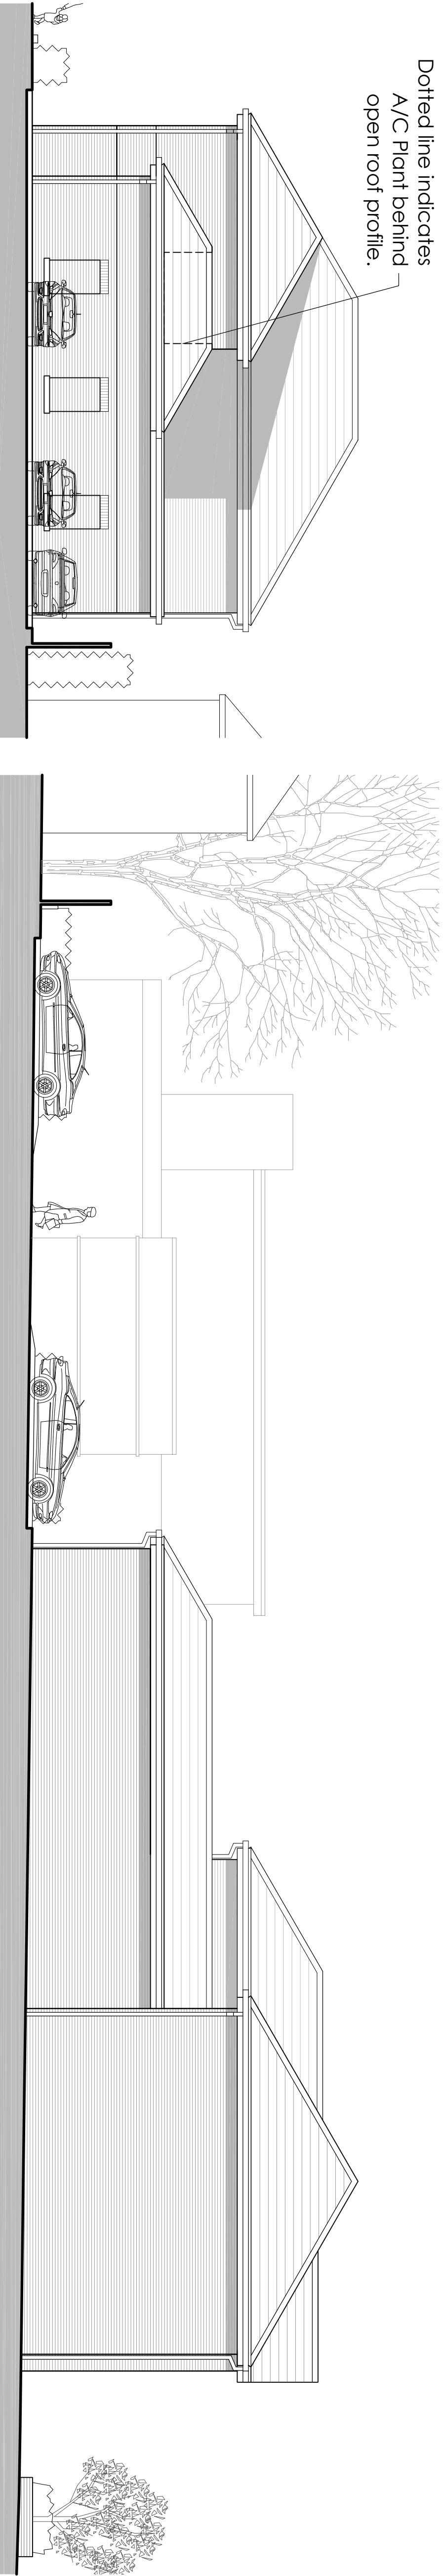

PROPOSED WEST ELEVATION

PROPOSED SOUTH ELEVATION

PROPOSED A1 FOOD RETAIL DEVELOPMENT 179 LONDON ROAD

NOTES

OS LICENSE NO.: 100020449

GENERAL NOTES:
1. THIS DRAWING IS TO BE READ IN CONJUNCTION WITH THE OTHER RELEVANT CONSULTANT DRAWINGS.
2. ALL FINISHES ARE TO CONFORM TO THE CURRENT BUILDING REGULATIONS.
3. REFER TO A SEPARATE DOCUMENT FOR THE DESIGNERS RISK ASSESSMENT.
4. ALL WORKS OR MATERIALS INDICATED ON THIS DRAWING ARE TO BE TO THE LATEST RELEVANT BRITISH STANDARDS AND CARRIED OUT IN ACCORDANCE WITH THE BRITISH STANDARDS CODES OF PRACTICE OR RECOGNIZED INSTITUTE OR TRADE ASSOCIATION RECOMMENDATIONS AND PUBLICATIONS.

P2 108.11 SURVEYORS INFORMATION ADDED.			TH
P1 22.6.11	INFORMATION ONLY		JCB
Revision	Date	Description	Dwnl Chtd

PLC ARCHITECTS
Bronkeshire House
Queens Crescent, Southsea
Portsmouth PO5 3HT
Hampshire England
Tel: (023) 927 55 333
Fax: (023) 927 55 222
E-Mail: admin@plcarchitects.com
Web: www.plcarchitects.com

Client: 179 London Road Ltd

Project: Proposed A1 Food Retail Unit
179 London Road
Waterlooville

Drawing Title: Proposed Elevations

Drawn By	Date	Checked By	Date	Approved By	Date
TH	04/11				
Drawing No.		Revision		Scale	
10 - 1753 - 102		P2		1:100 @ A1	
PLC ARCHITECTS © COPYRIGHT RESERVED 2011 NOT TO BE SCALED. DIMENSIONS TO BE CHECKED ON SITE SCALING ONLY FOR LOCAL AUTHORITY PURPOSES					