



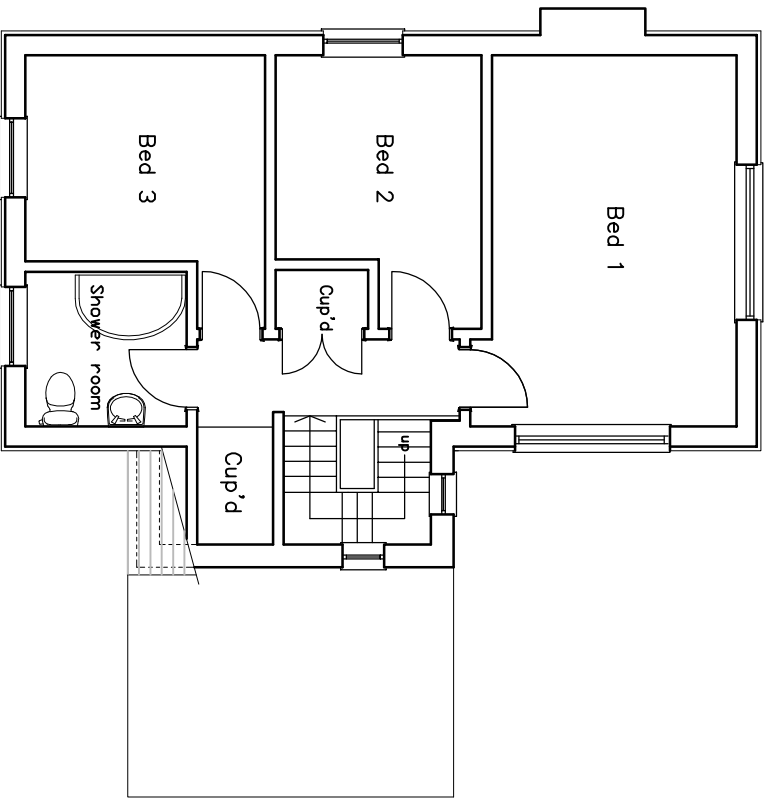

1-100 Scale

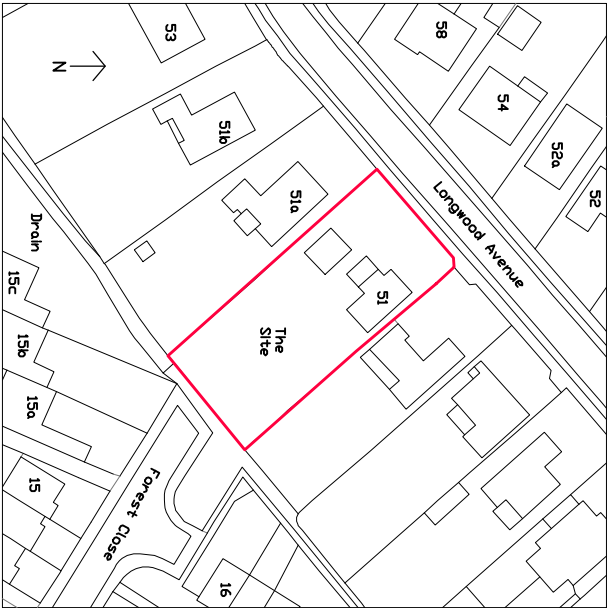


Site Plan 1-1250 Scale




Crown Copyright. All rights reserved. Licence no. 100019980

1st Floor Plan as Existing

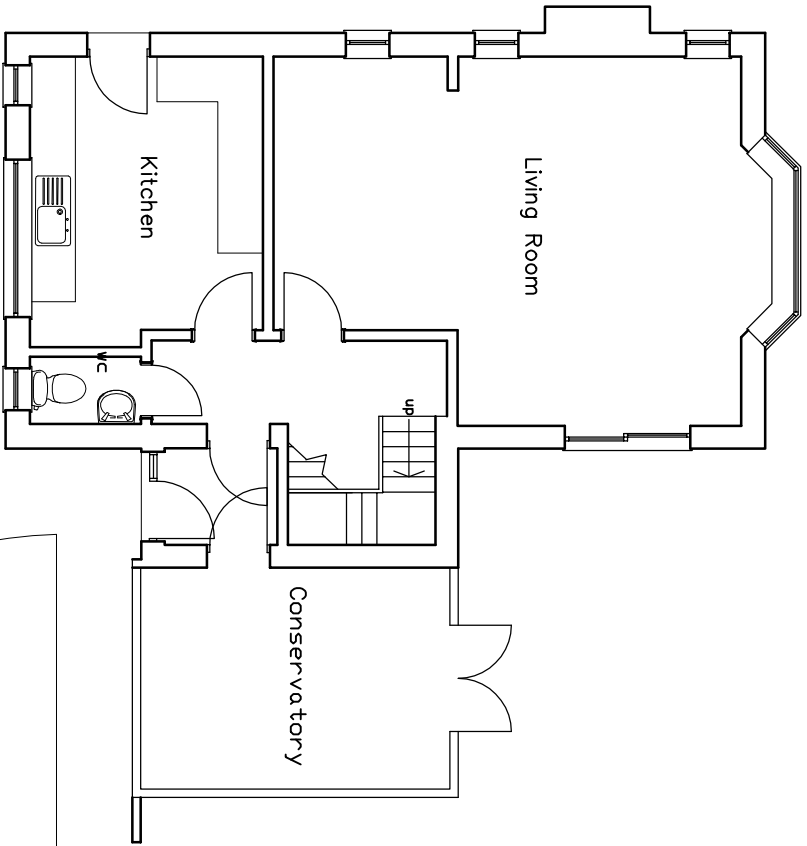

1-100 Scale

Ground Floor Plan as Existing

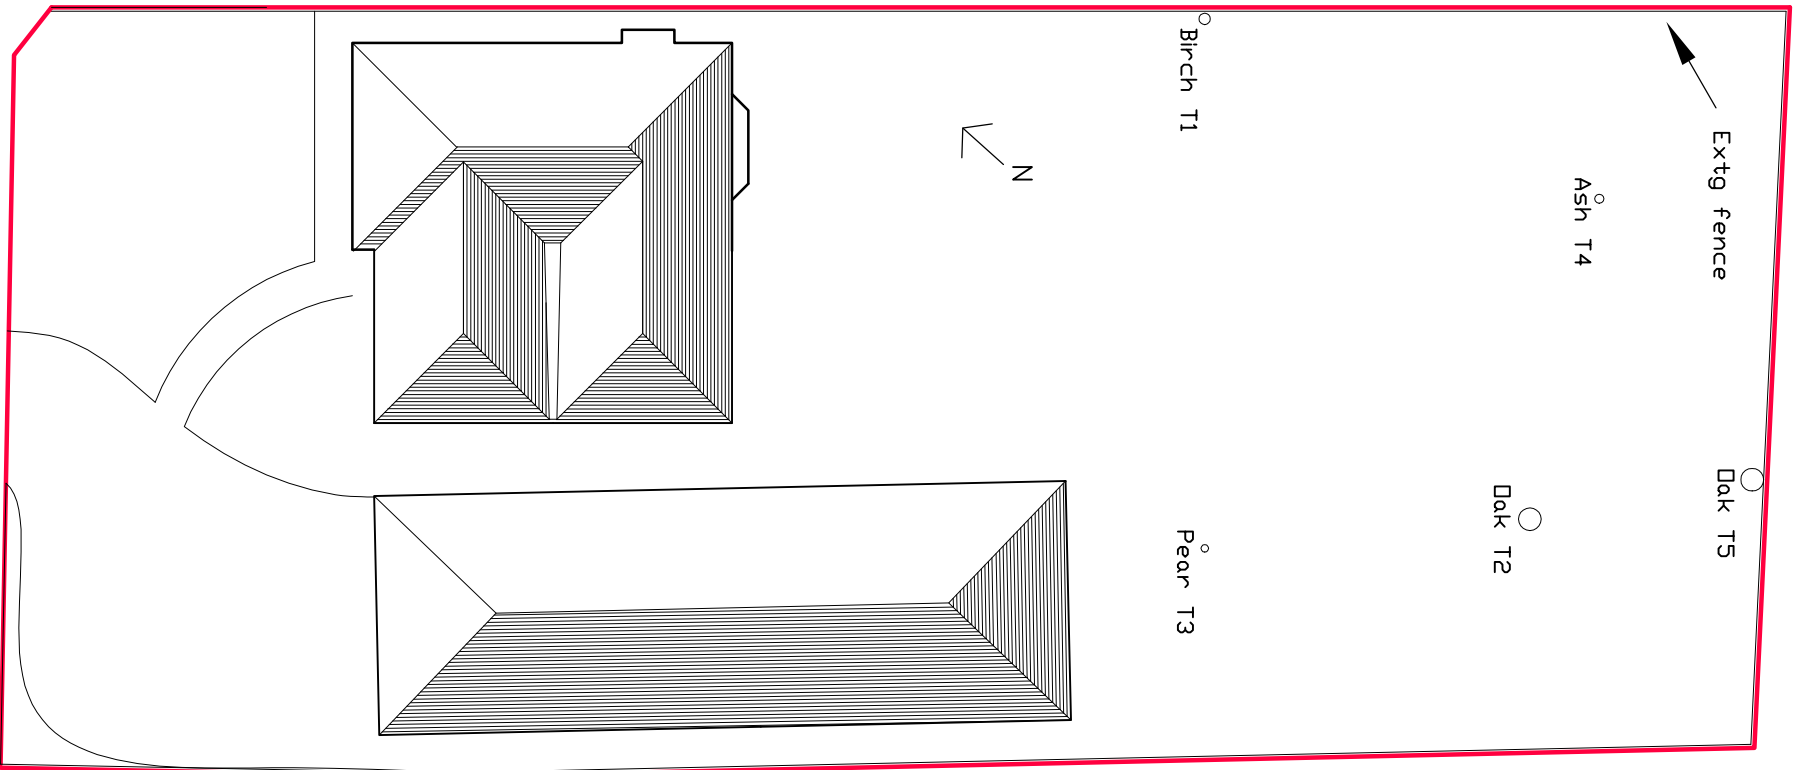

Site Plan as Proposed

1-200 Scale

Revisions		Date
A	Roof plan amended	Sept 2013
B	Trees renumbered as B/LH report	Oct 2013
R.J.N.Day Dip. Arch.		
Proposed extension to No 51 Longwood Avenue Cowplain		
CLIENT		
Mr. & Mrs. J. Smith		
TITLE		
Plans as Existing & Site Plan		
STATUS		
For Planning Application		
SCALES	DATE	DRAWN
as stated on plans	July 2013	RJND
JOB NO.	DRAWING NO.	REVISION
0313	09	B
Original paper size A3		