




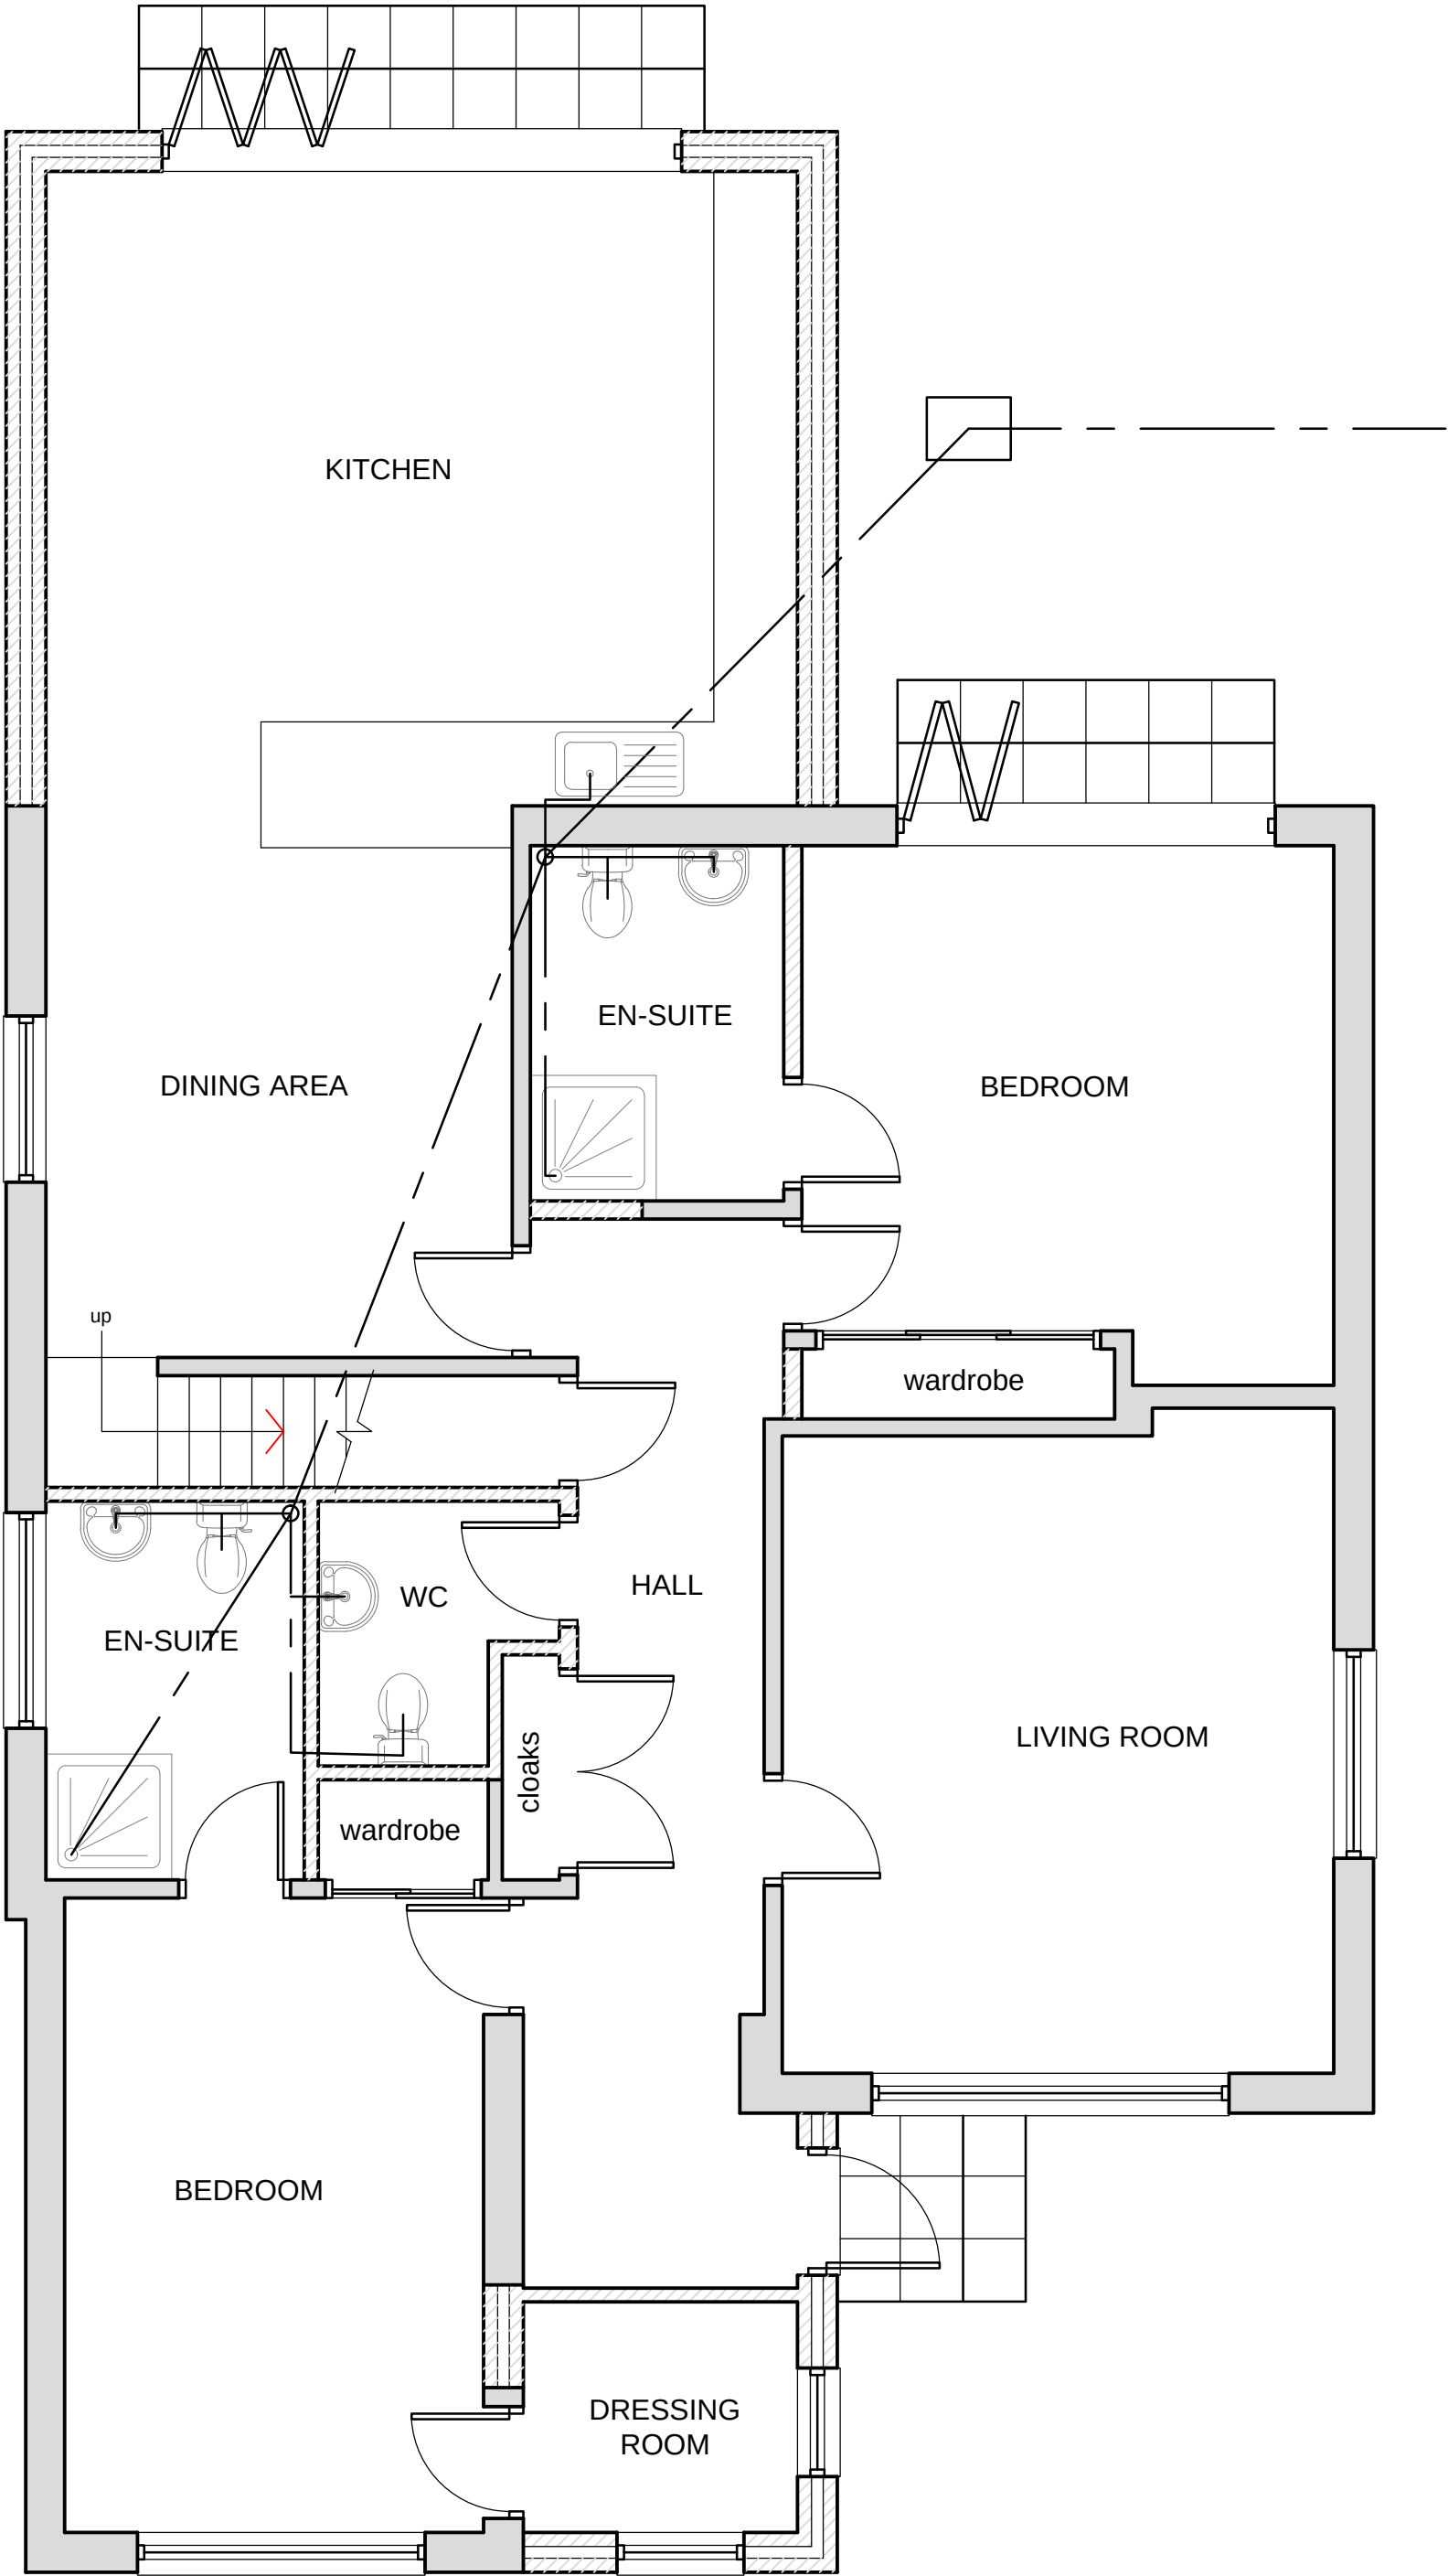


PROPOSED GROUND FLOOR PLAN

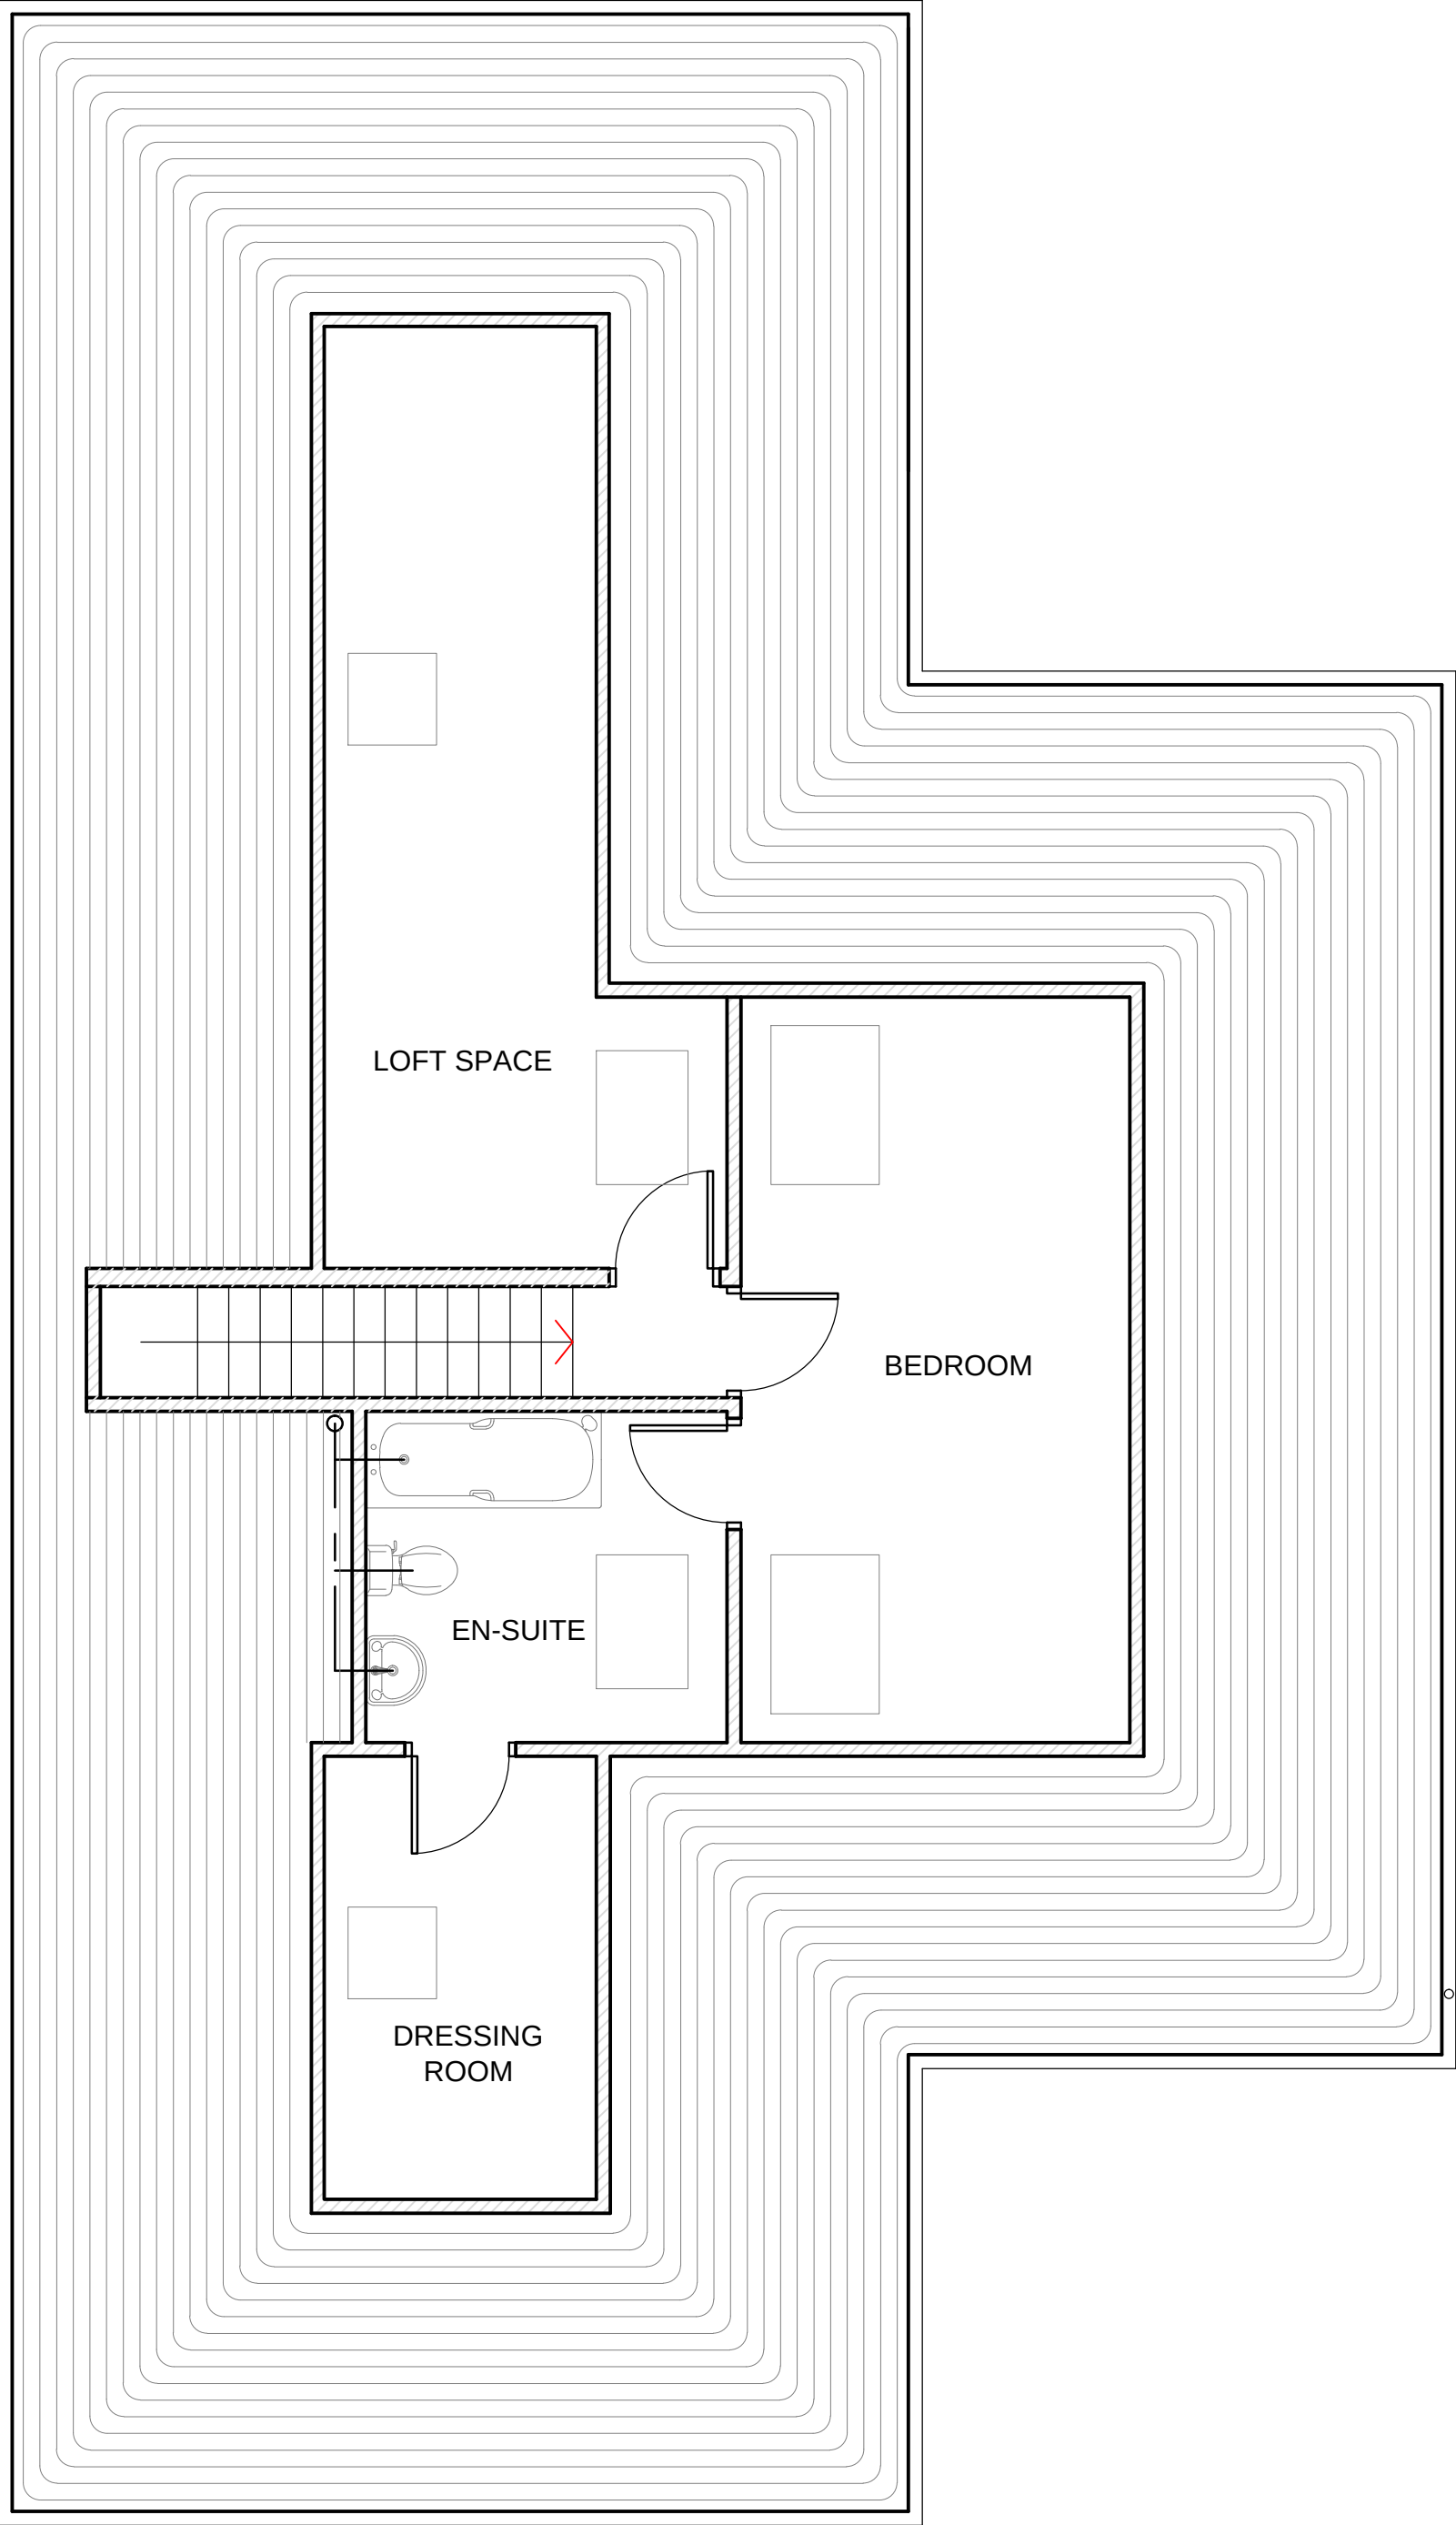

PROPOSED FIRST FLOOR PLAN

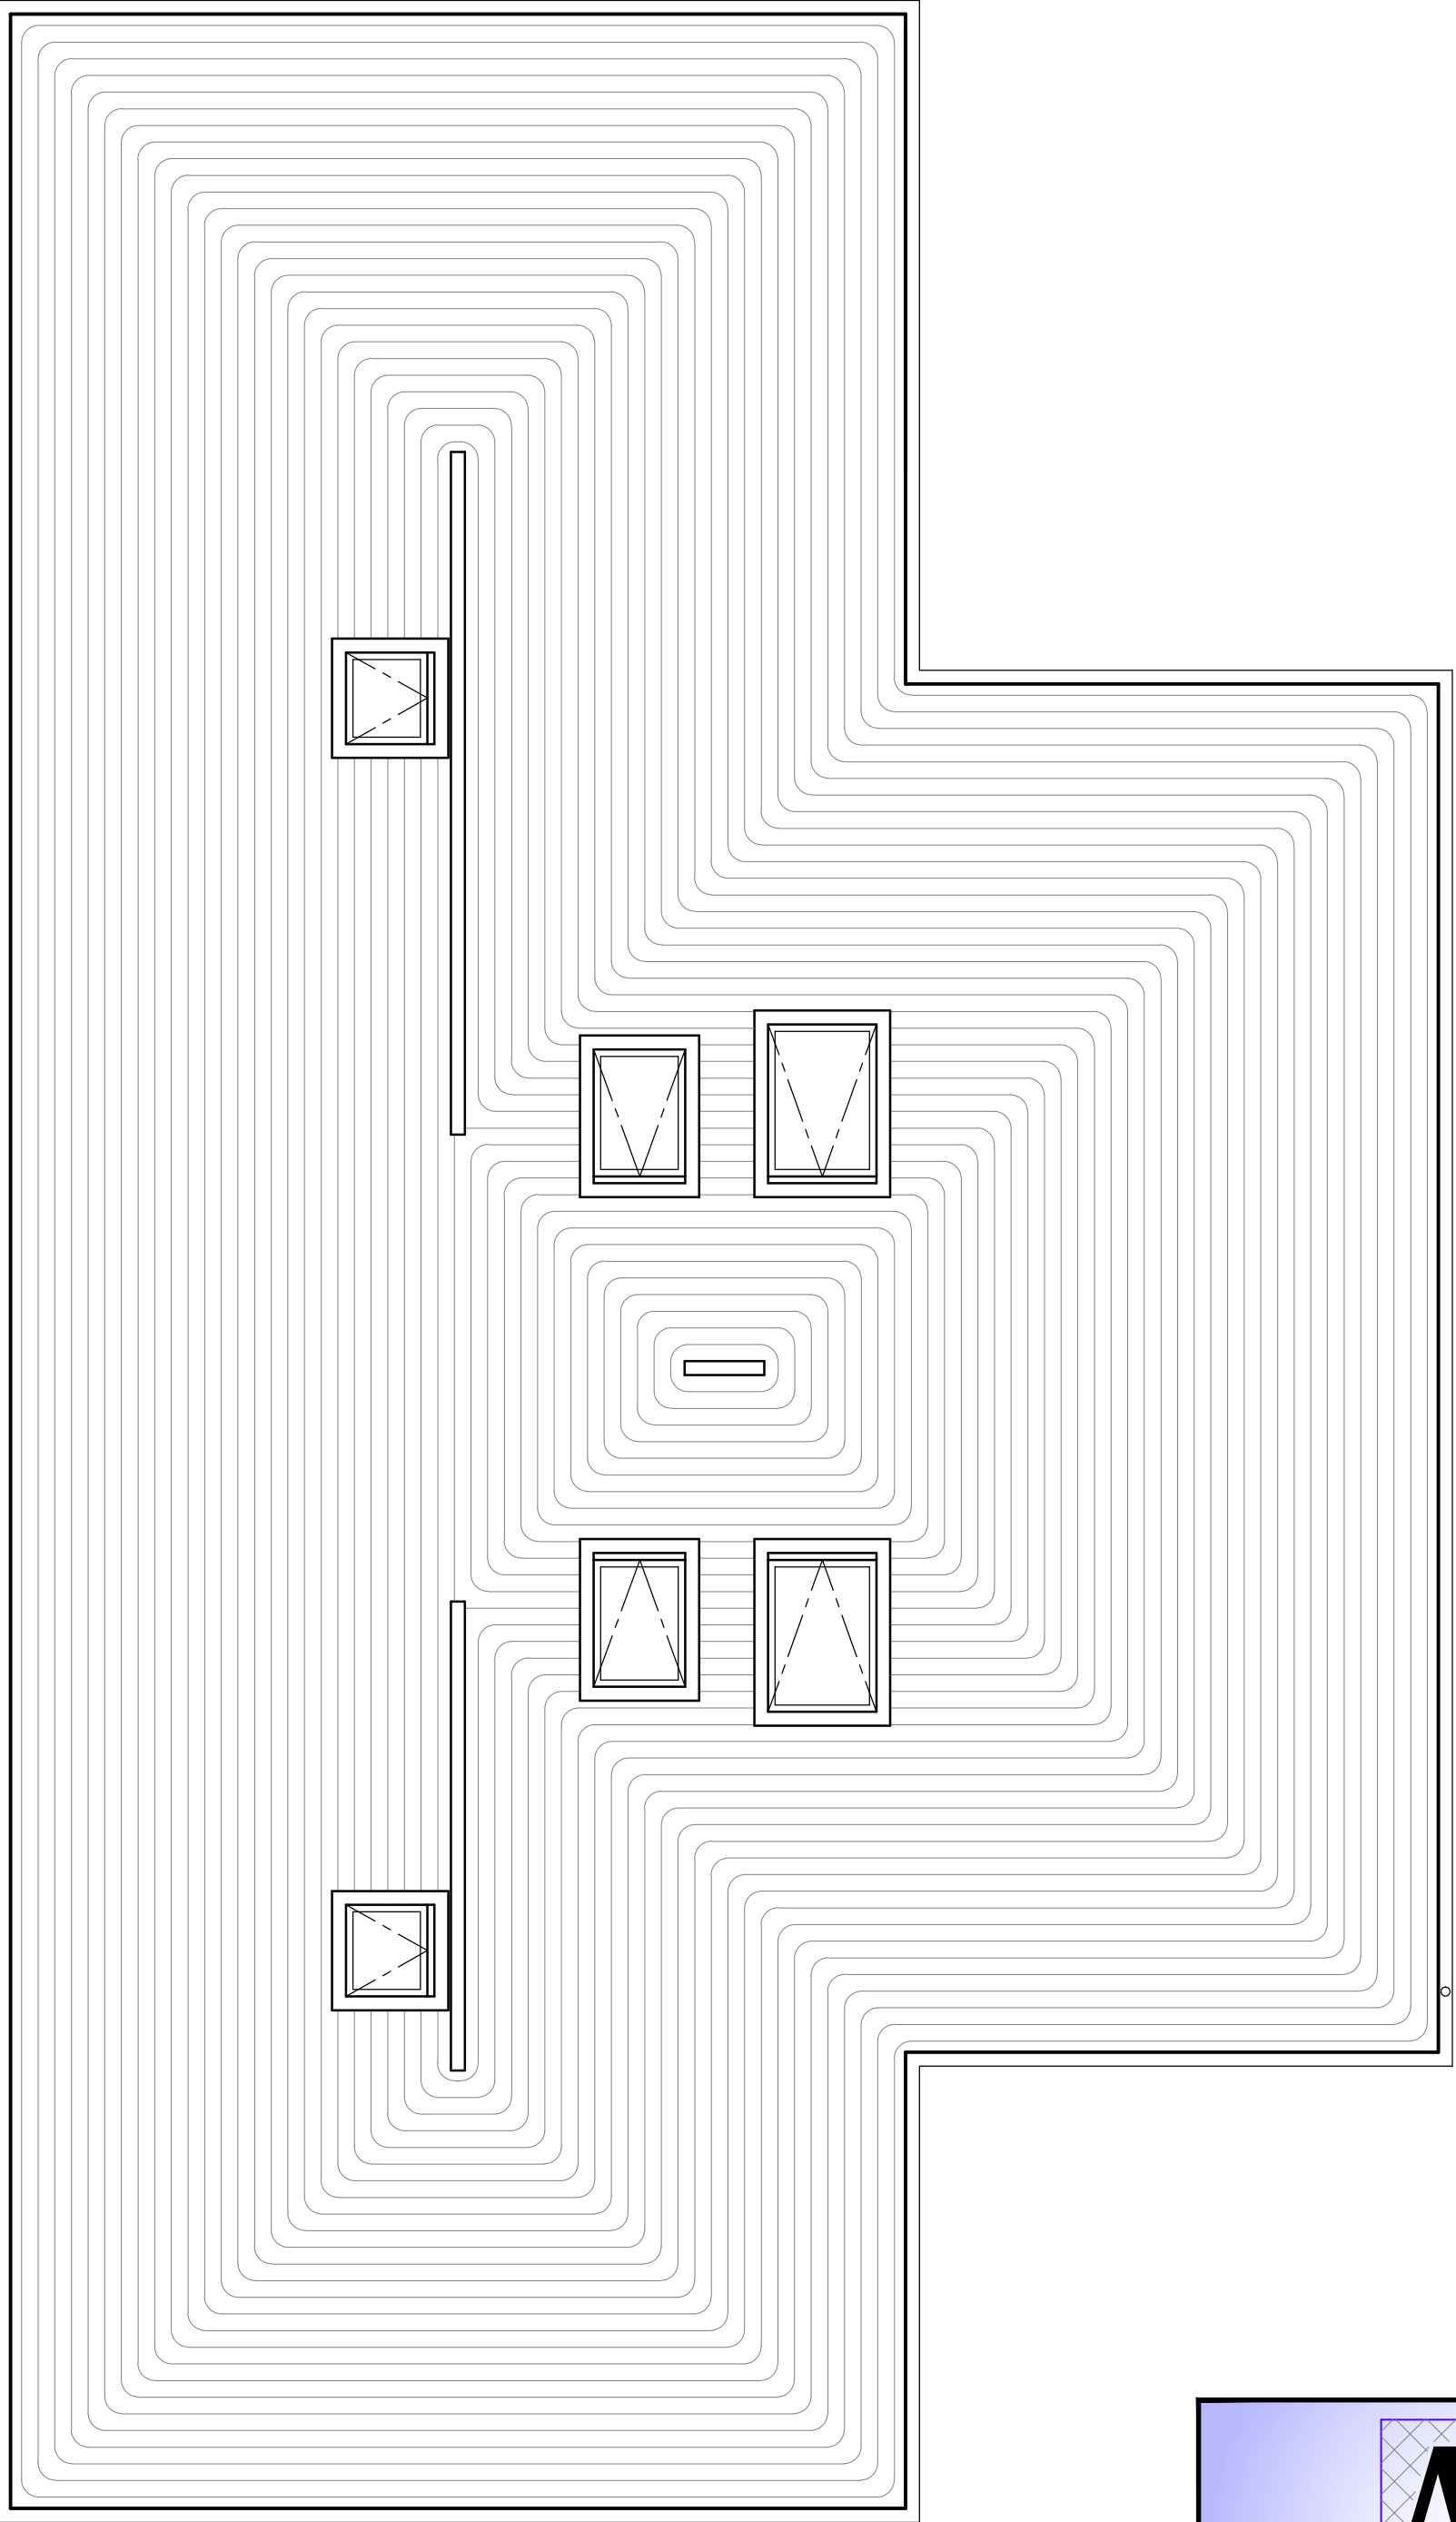


PROPOSED ROOF PLAN

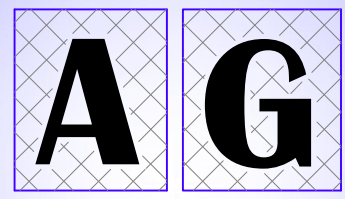

Anderson Gould Design Ltd.
Suite 45 Trafalgar House, 223 Southampton Road, Hampshire, PO8 9TY. Tel: 0800 917 1540
 Email: info@agdesignltd.co.uk Web: www.agdesignltd.co.uk

Architectural Design & Drafting Service

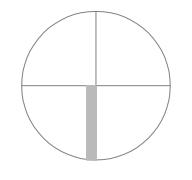Client: Mr & Mrs A, Leaves			
Project title: Proposed Extensions and Detached Garage 6 Greenfield Crescent Cowplain Hampshire PO8 9EH		 N	
Drawing Title: Proposed Floor Plans			
Drawing Status: Planning	Drawn: RG	Checked:	
JOB No. AG-13-04-002	SCALE: 1:50	REV:	

Copyright
 This drawing is the copyright of Anderson Gould Design LTD. and may not
 be copied, altered or reproduced in any way or passed to a third party
 without written authority. Do not scale ©