
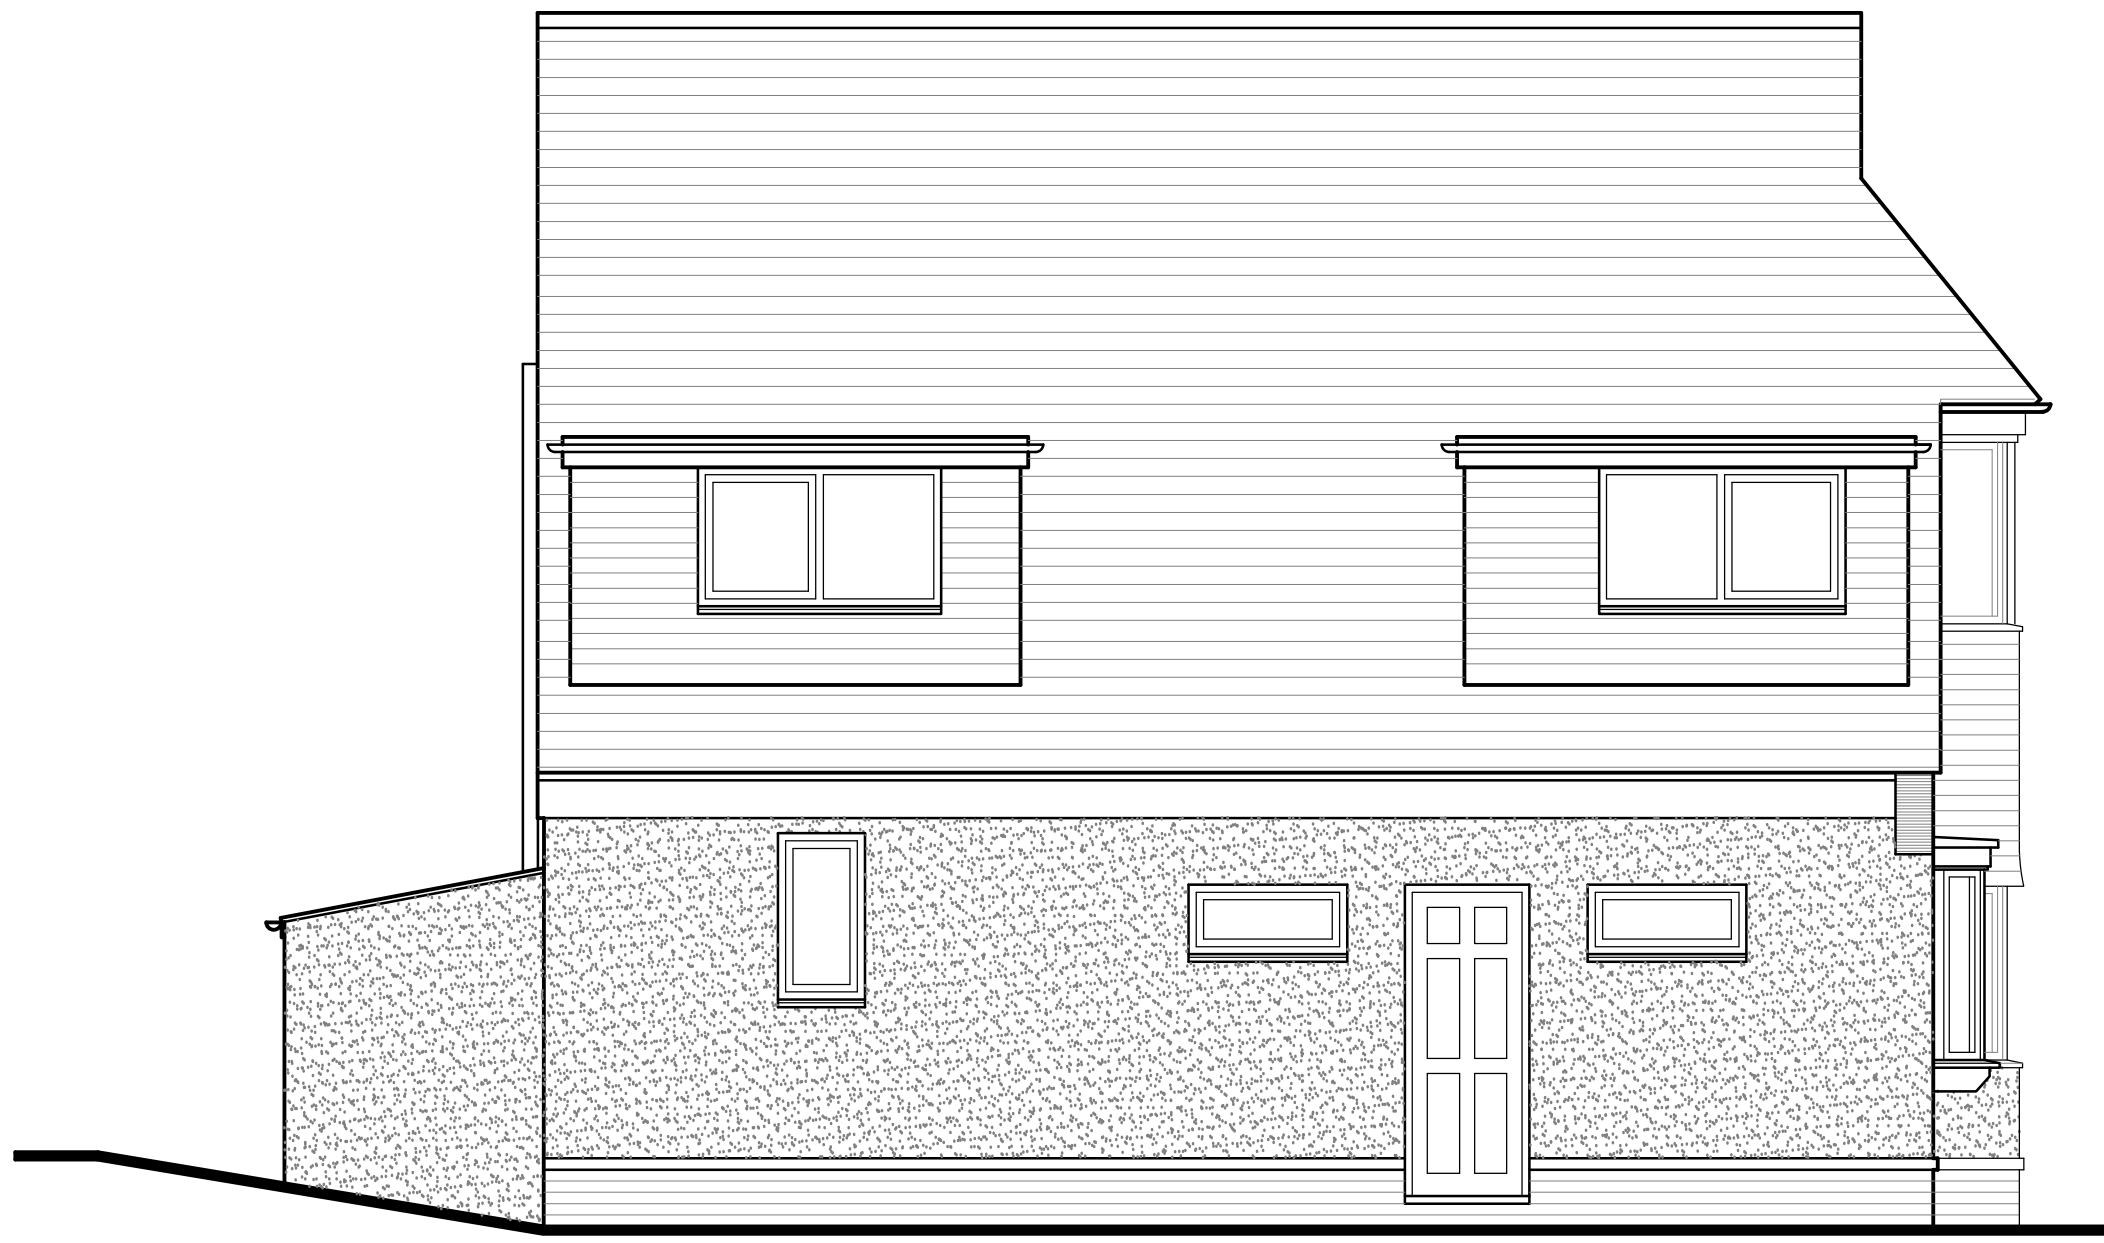
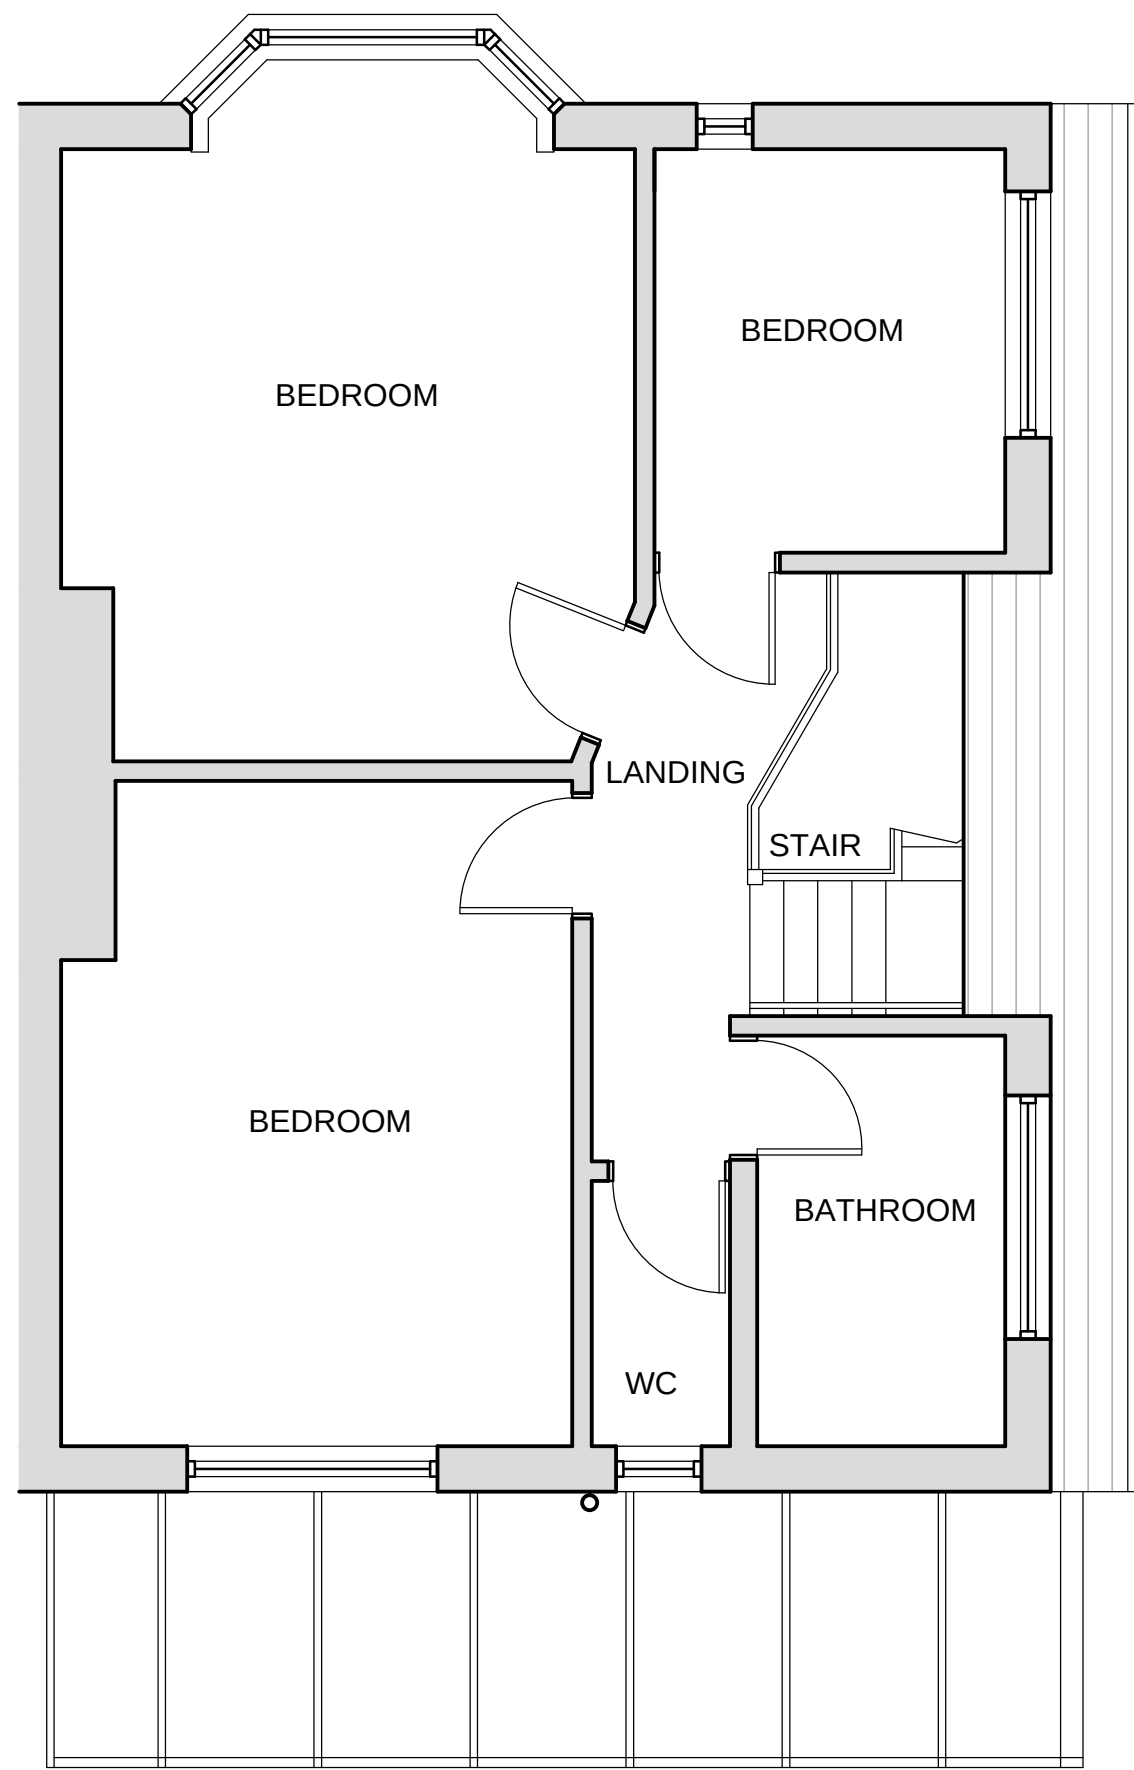


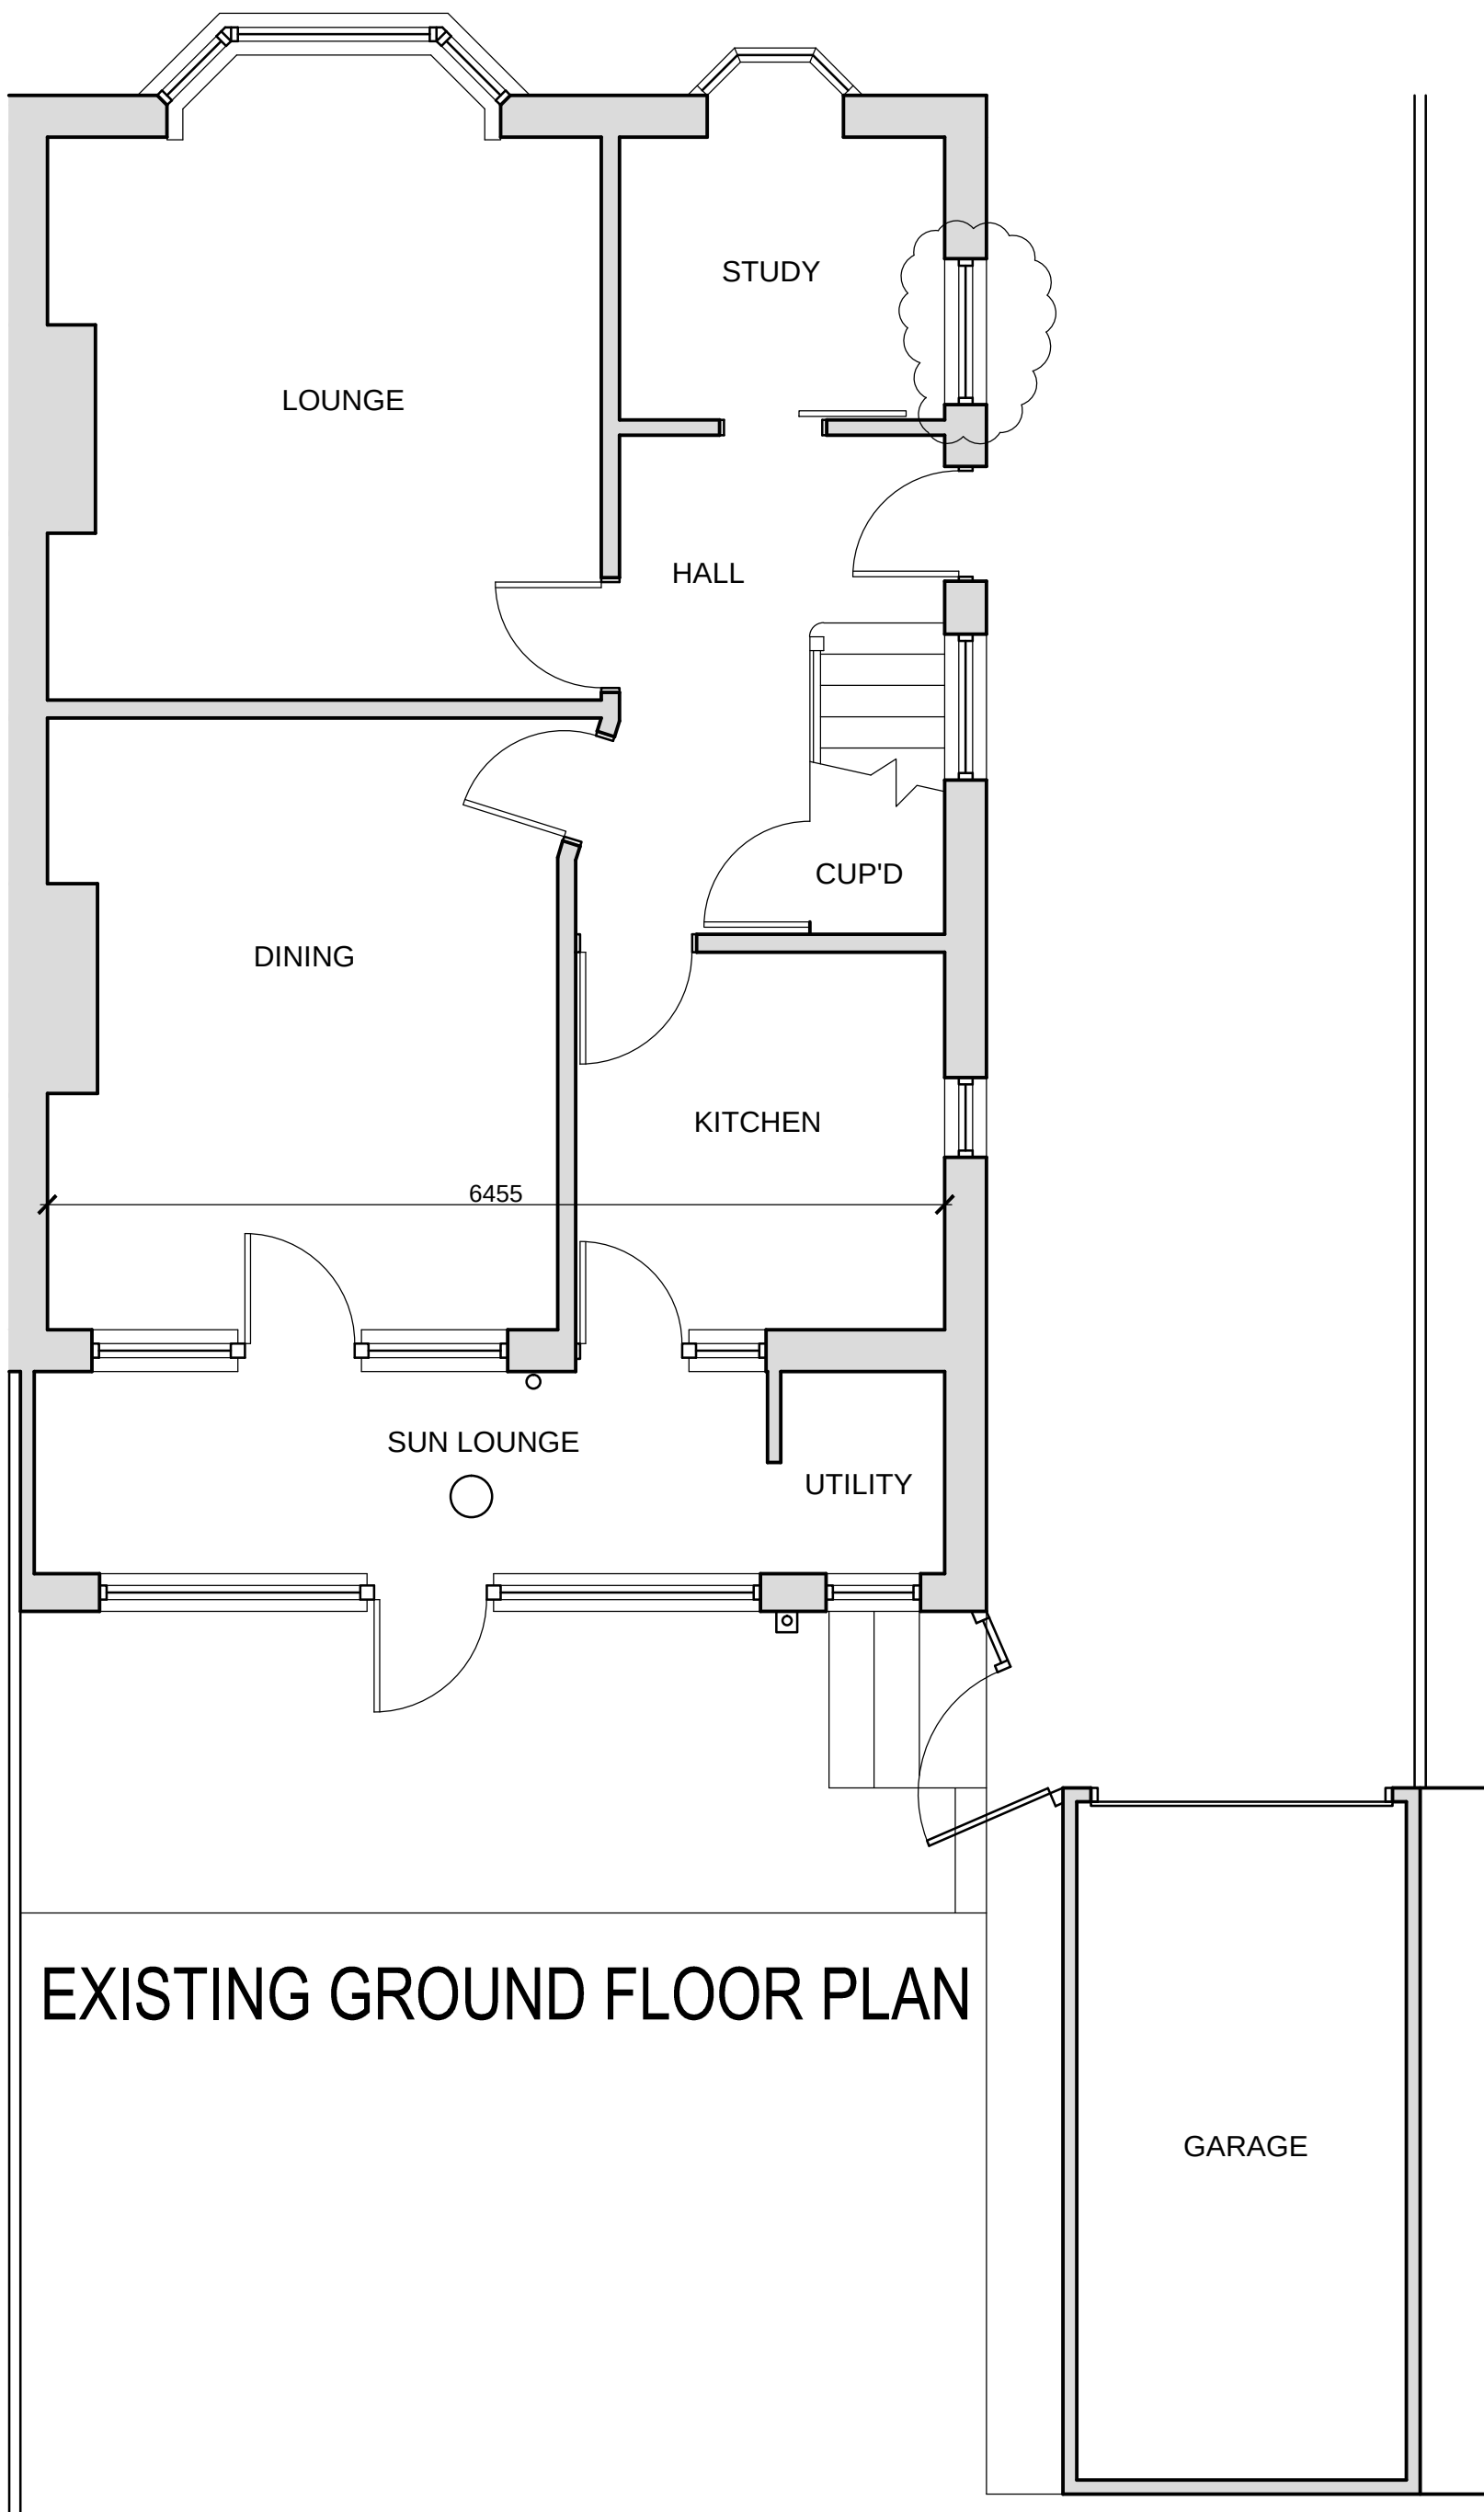

A Planning comments incorporaed 22.11.12

AG Anderson Gould Design Ltd. Suite 45 Trafalgar House, 221 Southampton Road, Hampshire, PO6 4PY, Tel 01490 817 1540 Email: info@agdesign.co.uk Web: www.agdesign.co.uk Architectural Design & Drafting Service			
Client: Mr & Mrs Trembath			
Project title: Proposed Extension 17 The Dale Widley Portsmouth PO7 5DB		N	
Drawing Title: Existing Floor Plans & Elevations		Date Oct 2012	
Drawing Status Planning	Drawn RG	Checked	
JOB No. AG-12-13-001	SCALE 1:50	REV A	
Copyright This drawing is the copyright of Anderson Gould Design LTD. and may not be copied, altered or reproduced in any way or passed to a third party without written authority. Do not scale ©			