


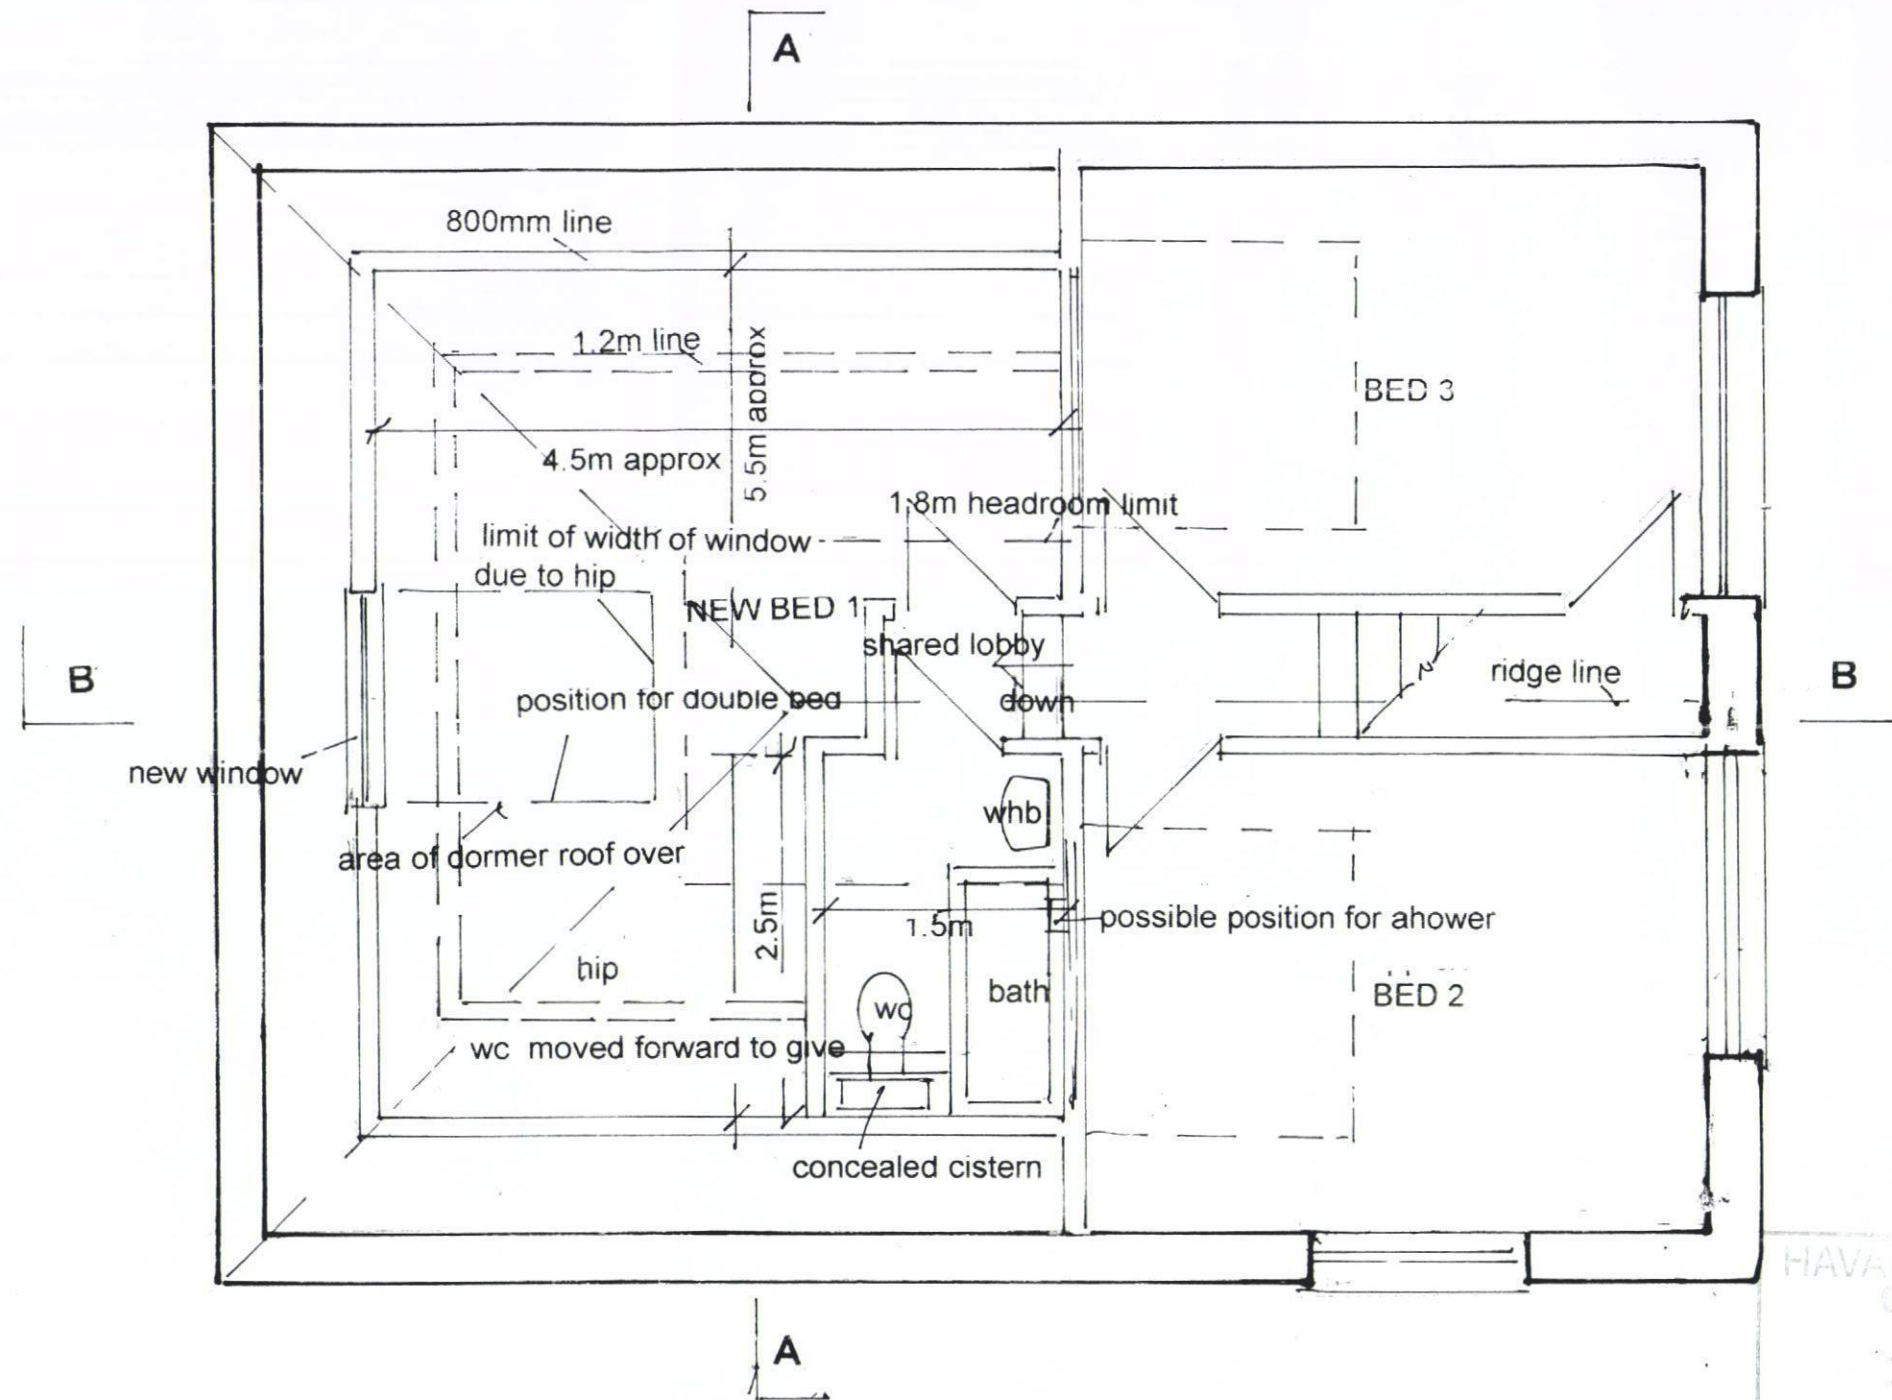

PROPOSED FIRST FLOOR PLAN

HAVANT BOROUGH COUNCIL
25 OCT 2012
RECEIVED

RIBA

Chartered Practice

John Groom Chartered Architect
32A High Street, Emsworth, Hampshire PO10 7AW
T 01243 372560 M 07780 997563
johngroom@freeuk.com
www.johngroomarchitect.co.uk

JOB: Erection of single storey rear extension
LOCATION: 17 Selangor Avenue, Emsworth
DRG TITLE: Proposed first floor plan
SCALE: 1:50 DRAWN: JG
DRG NO: 11/256/12 DATE: 24 September 2012